


Indicative Only

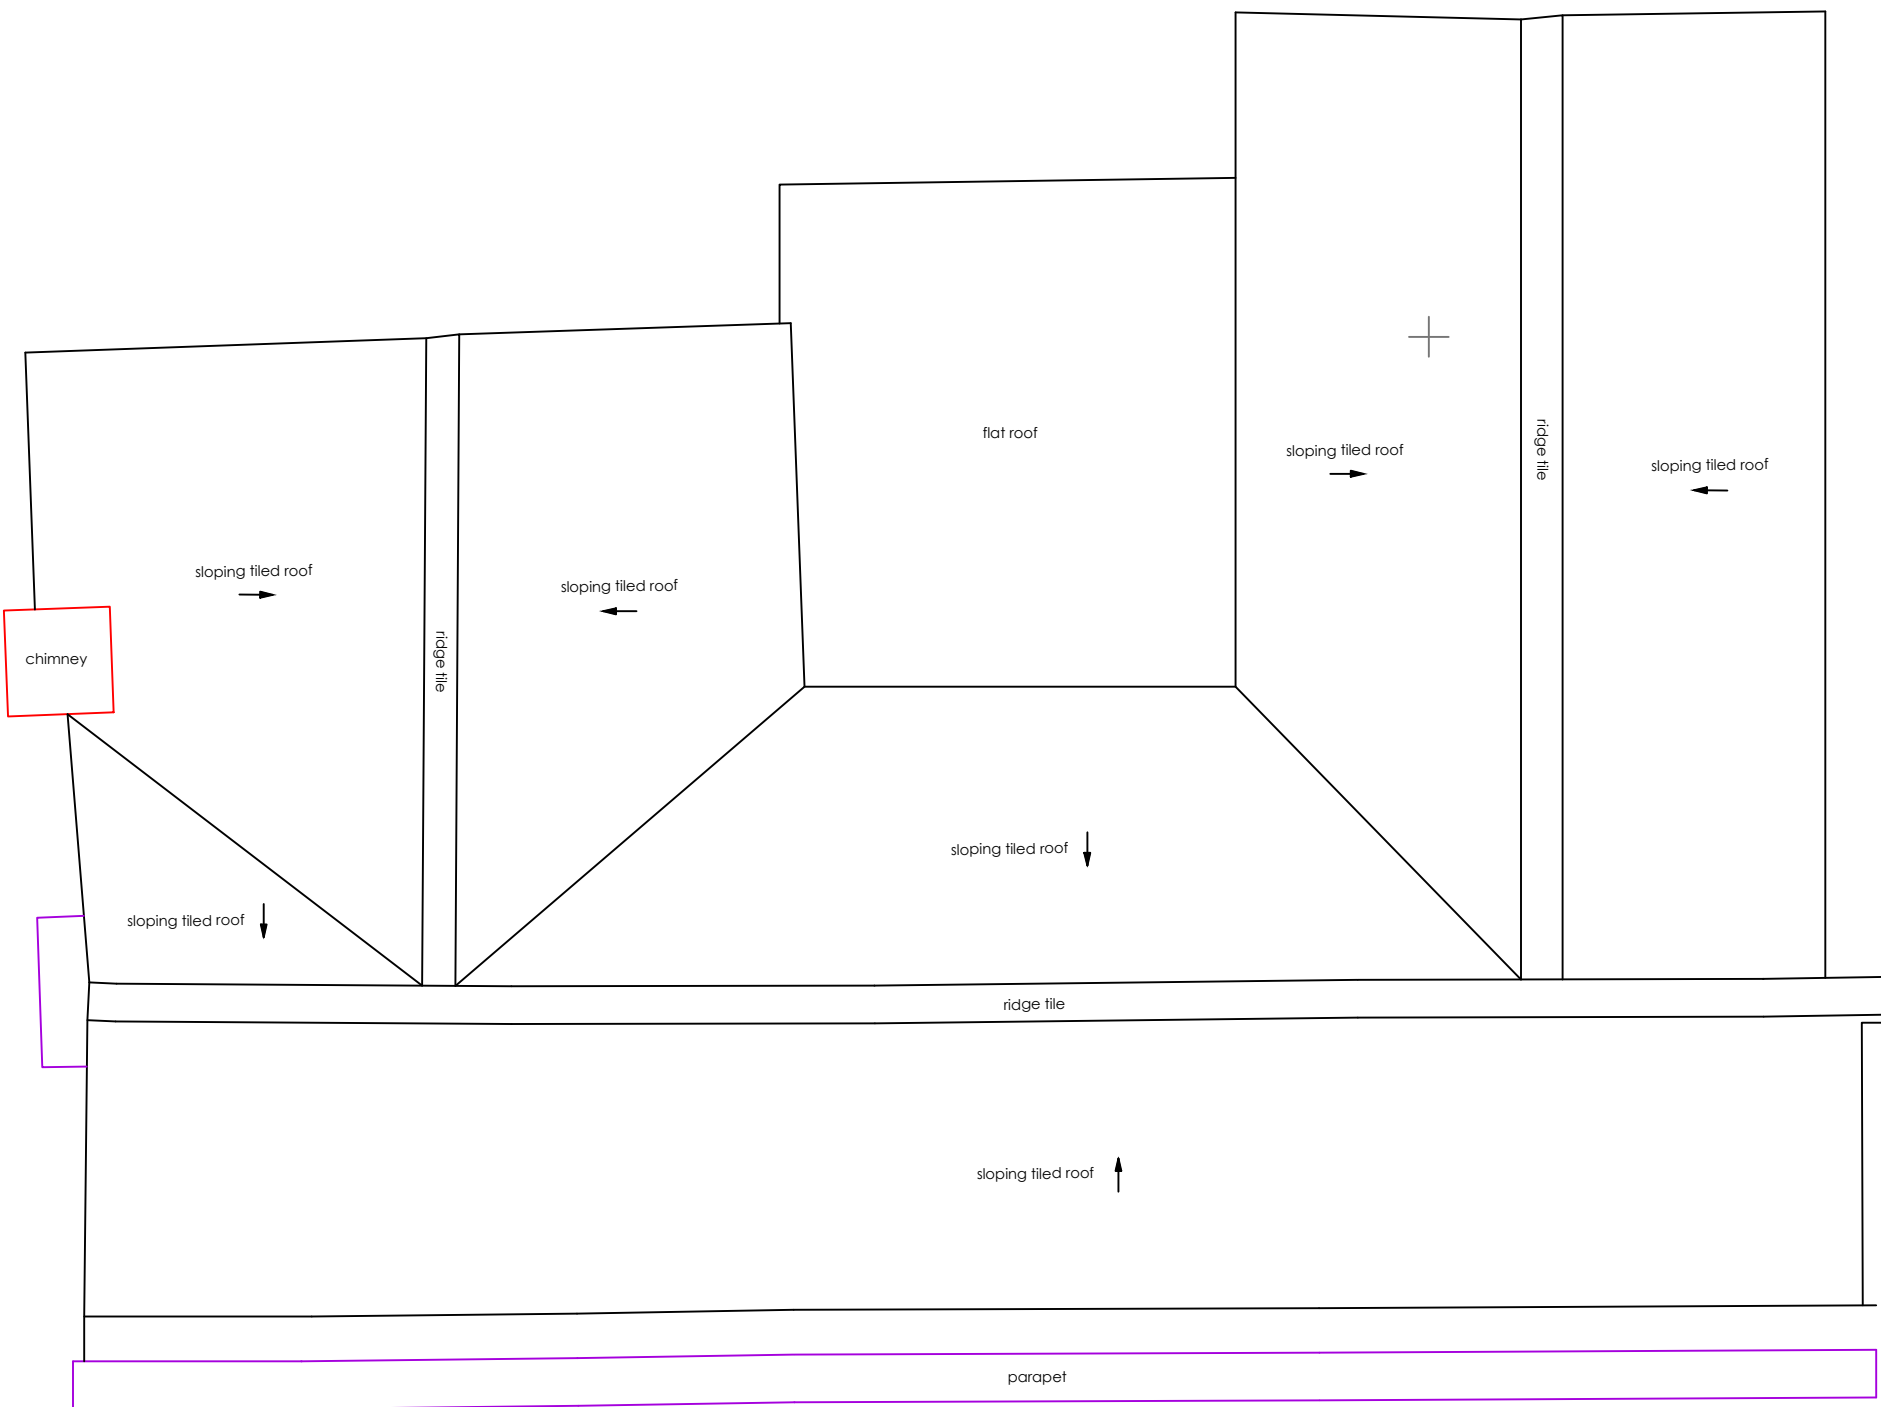

Some roof details are estimated only due to very limited access / visibility for accurate measurement

Scale Bar (Metres)



27-29 Whitehorse Street, Baldock SG7 6QF

DO NOT SCALE
All dimensions to be verified on site prior to commencement of any works. Any discrepancies to be notified in writing to Jon Skellern

Note – All levels relate to survey station 2 (road nail) given an arbitrary value of 10.00m. The survey grid is arbitrary and is for user purposes only. It is not related to North or OS coordinates.

GM = Gas Meter
AV = Arch or Vaulted Ceiling
CL = Cover Level
IL = Invert Level
RWP = Rainwater Pipe
VP = Soil Vent Pipe
G = Gully
S = Window Sill Height
H = Window Head Height
UTL = Unable to lift
Sp = Arch Springer Height
Cr = Arch Crown Height
IC = Inspection Chamber
HWC = Hot Water Cylinder
BH = Beam Height
HT = Height
(2.08) = Ceiling Height
(2.08) F = Ceiling Height (False)
= Half/Part Arch
= Gate

jsa

jon skellern associates
6 Black Swan Court
Priory Street
Ware
Herts SG12 0HY
M:07710905240
E: jonskellern@gmail.com

Client David Morgan & Robert Dean

Title Roof Plan

Drawn JMS

Scale A2 @ 1:50

Drawing No. 2729WS_R

Date August 2022