


Indicative Only

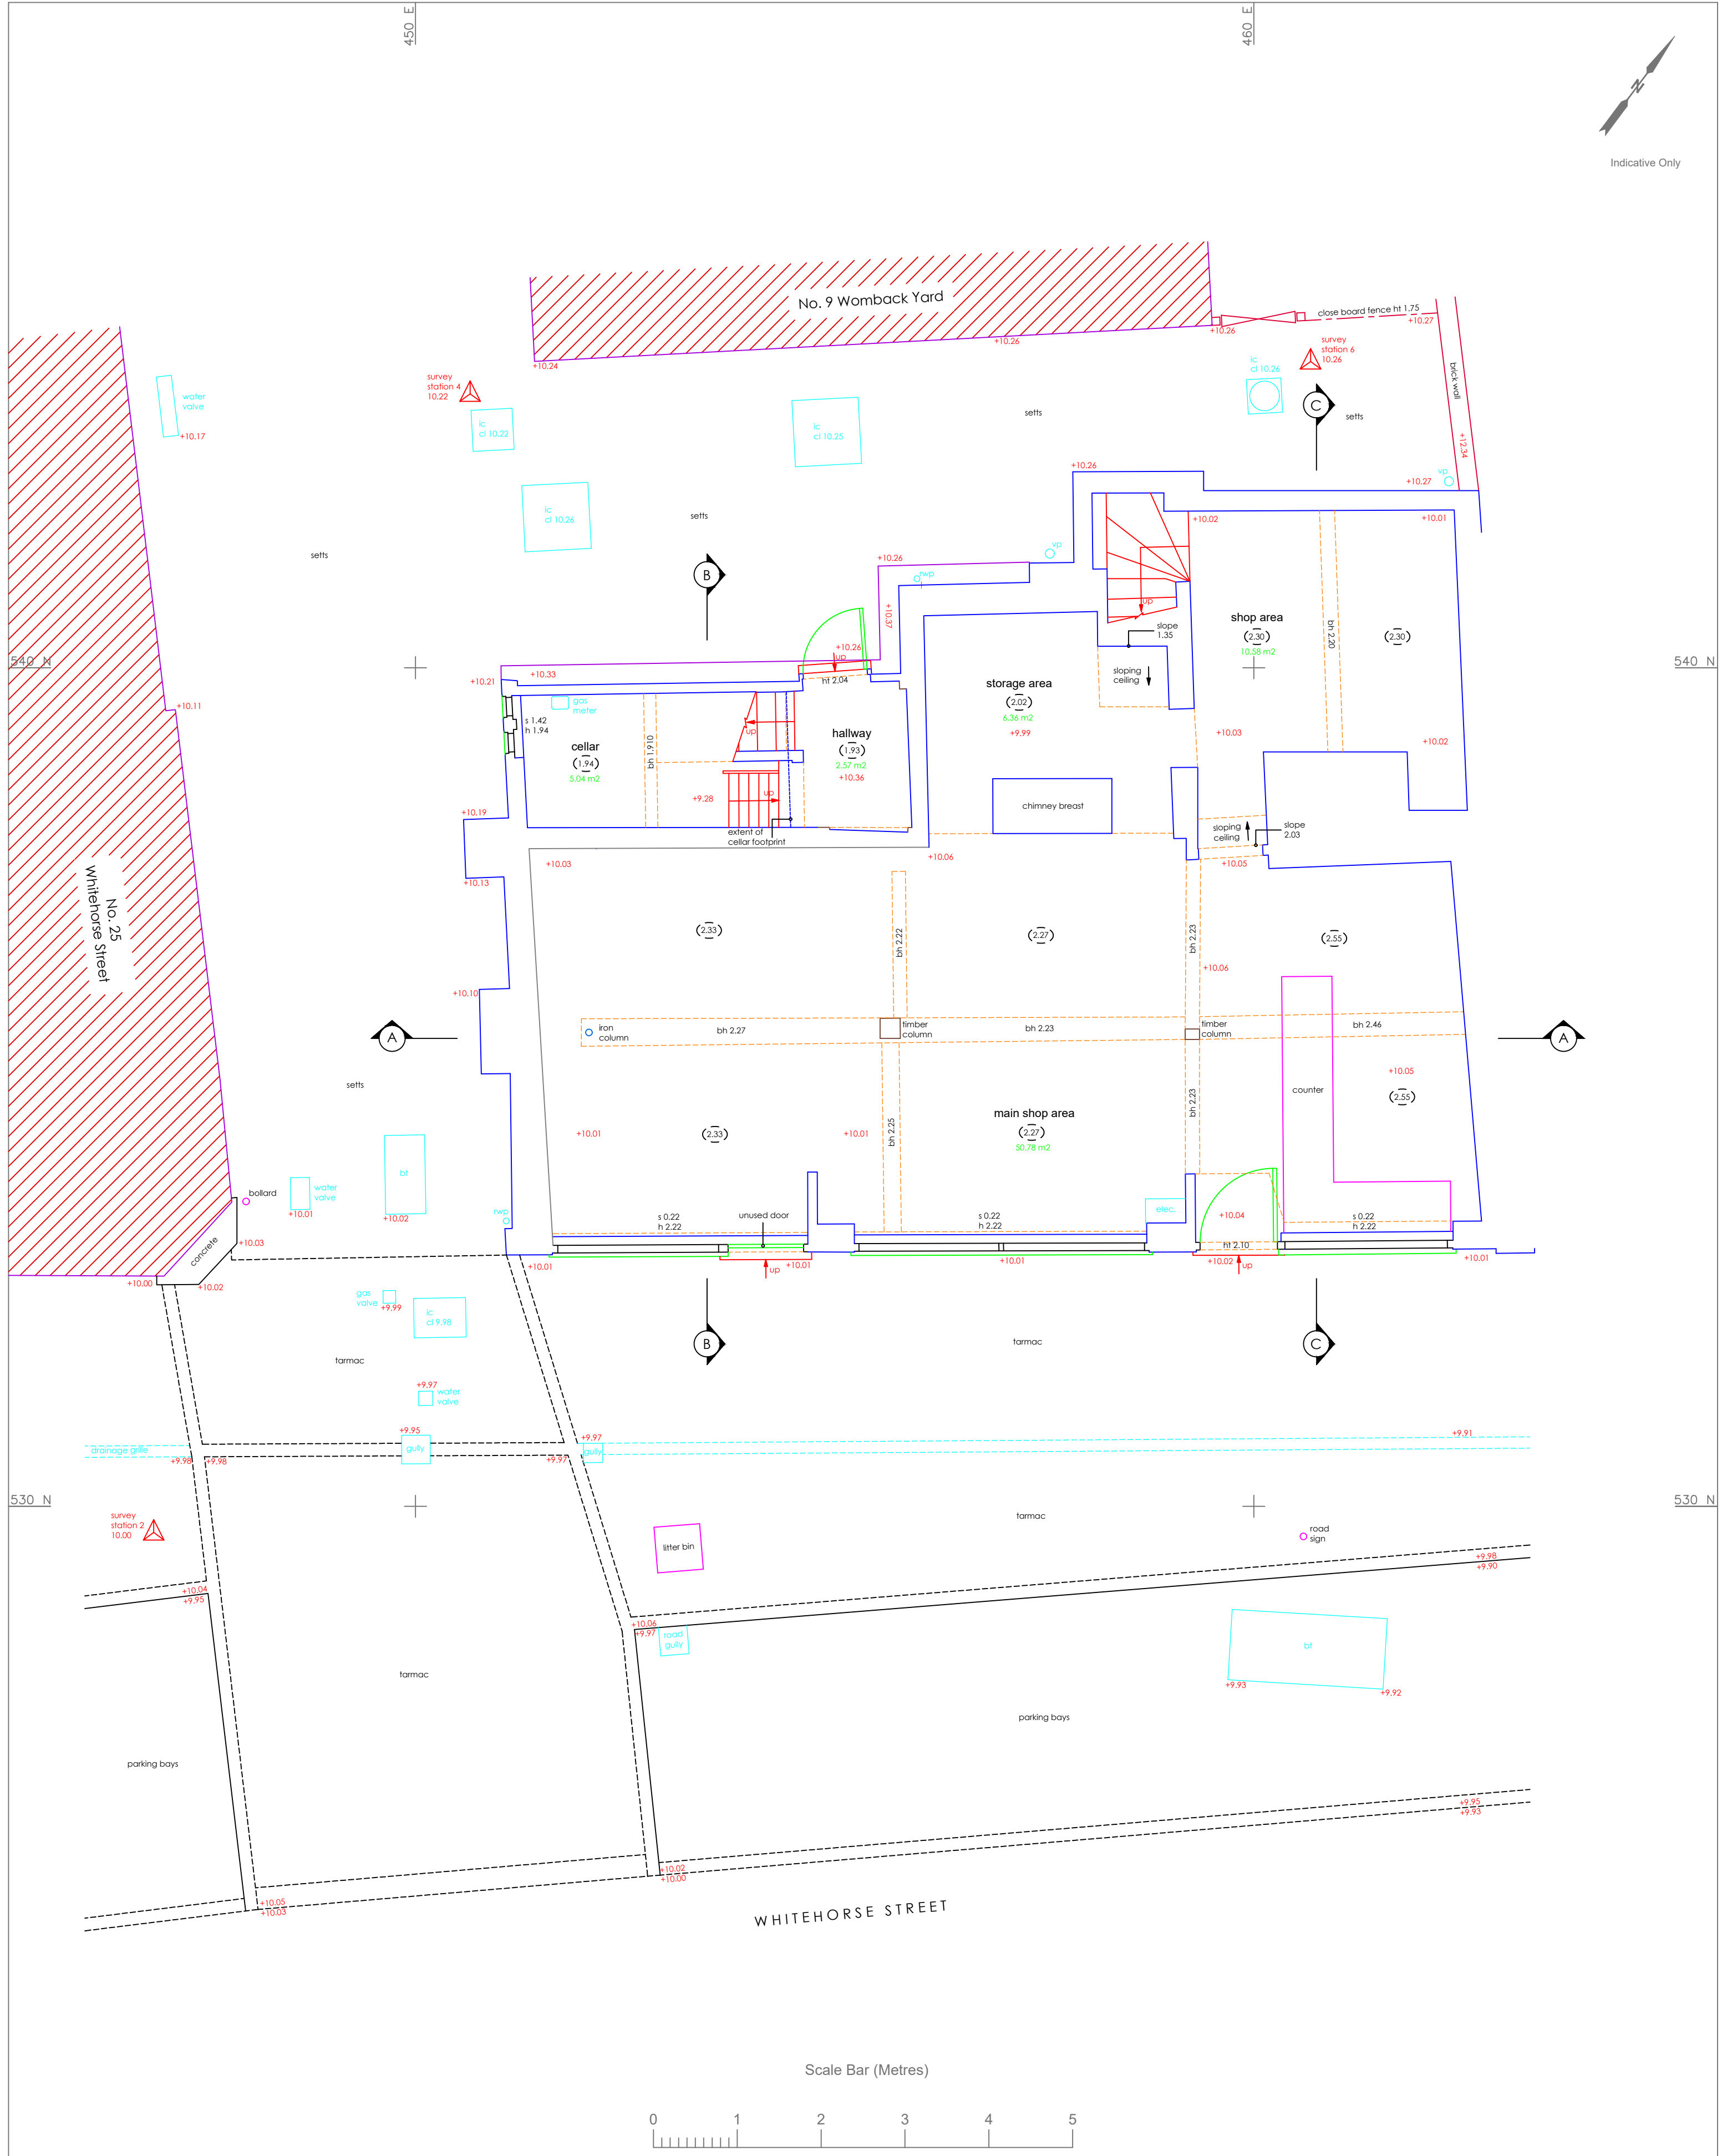

27-29 Whitehorse Street, Baldock SG7 6QF

DO NOT SCALE
All dimensions to be verified on site
prior to commencement of any
works. Any discrepancies to be
notified in writing to Jon Skellern

Note - All levels relate to survey station 2 (road nail) given an arbitrary value of 10.00m.
The survey grid is arbitrary and is for user purposes only. It is not related to North or OS coordinates.

GM = Gas Meter
CL = Arch or Vaulted Ceiling
IL = Invert Level
RWP = Rainwater Pipe
VP = Soil Vent Pipe
G = Gully
S = Window Sill Height
H = Window Head Height
UTL = Unable to lift
= Half/Part Arch
= Gate

Sp = Arch Springer Height
Cr = Arch Crown Height
IC = Inspection Chamber
HWC = Hot Water Cylinder
BH = Beam Height
HT = Height
(2.08) = Ceiling Height
(2.08) F = Ceiling Height (False)

jsa

jon skellern associates
6 Black Swan Court
Priory Street
Ware
Herts SG12 0HY
M:07710905240
E: jonskellern@gmail.com

Client David Morgan & Robert Dean

Title Ground Floor Plan / Site Plan

Drawn JMS

Scale A2 @ 1:50

Drawing No. 2729WS_G

Date August 2022