




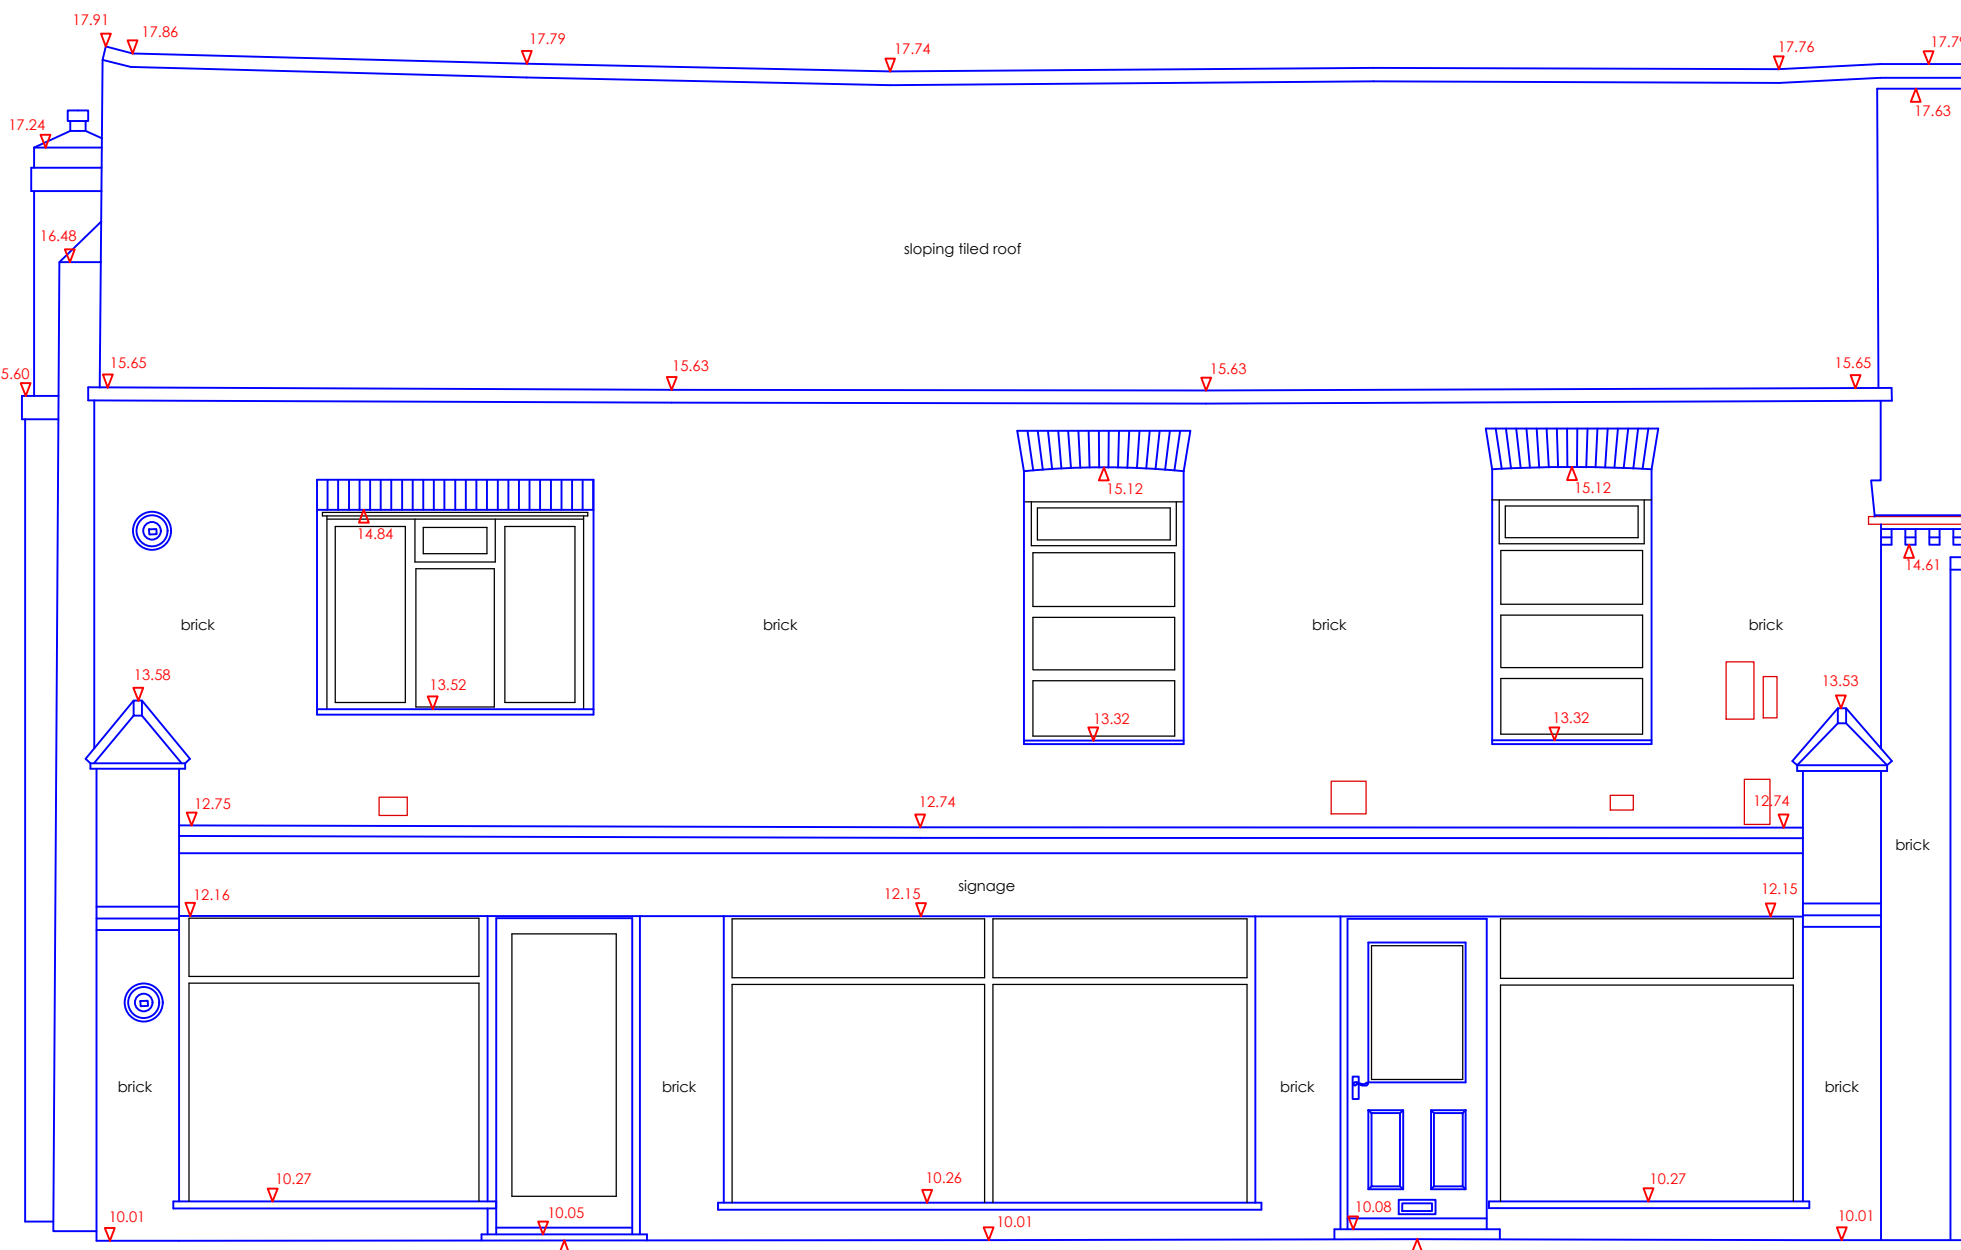


FRONT ELEVATION (SOUTH - EAST FACING)

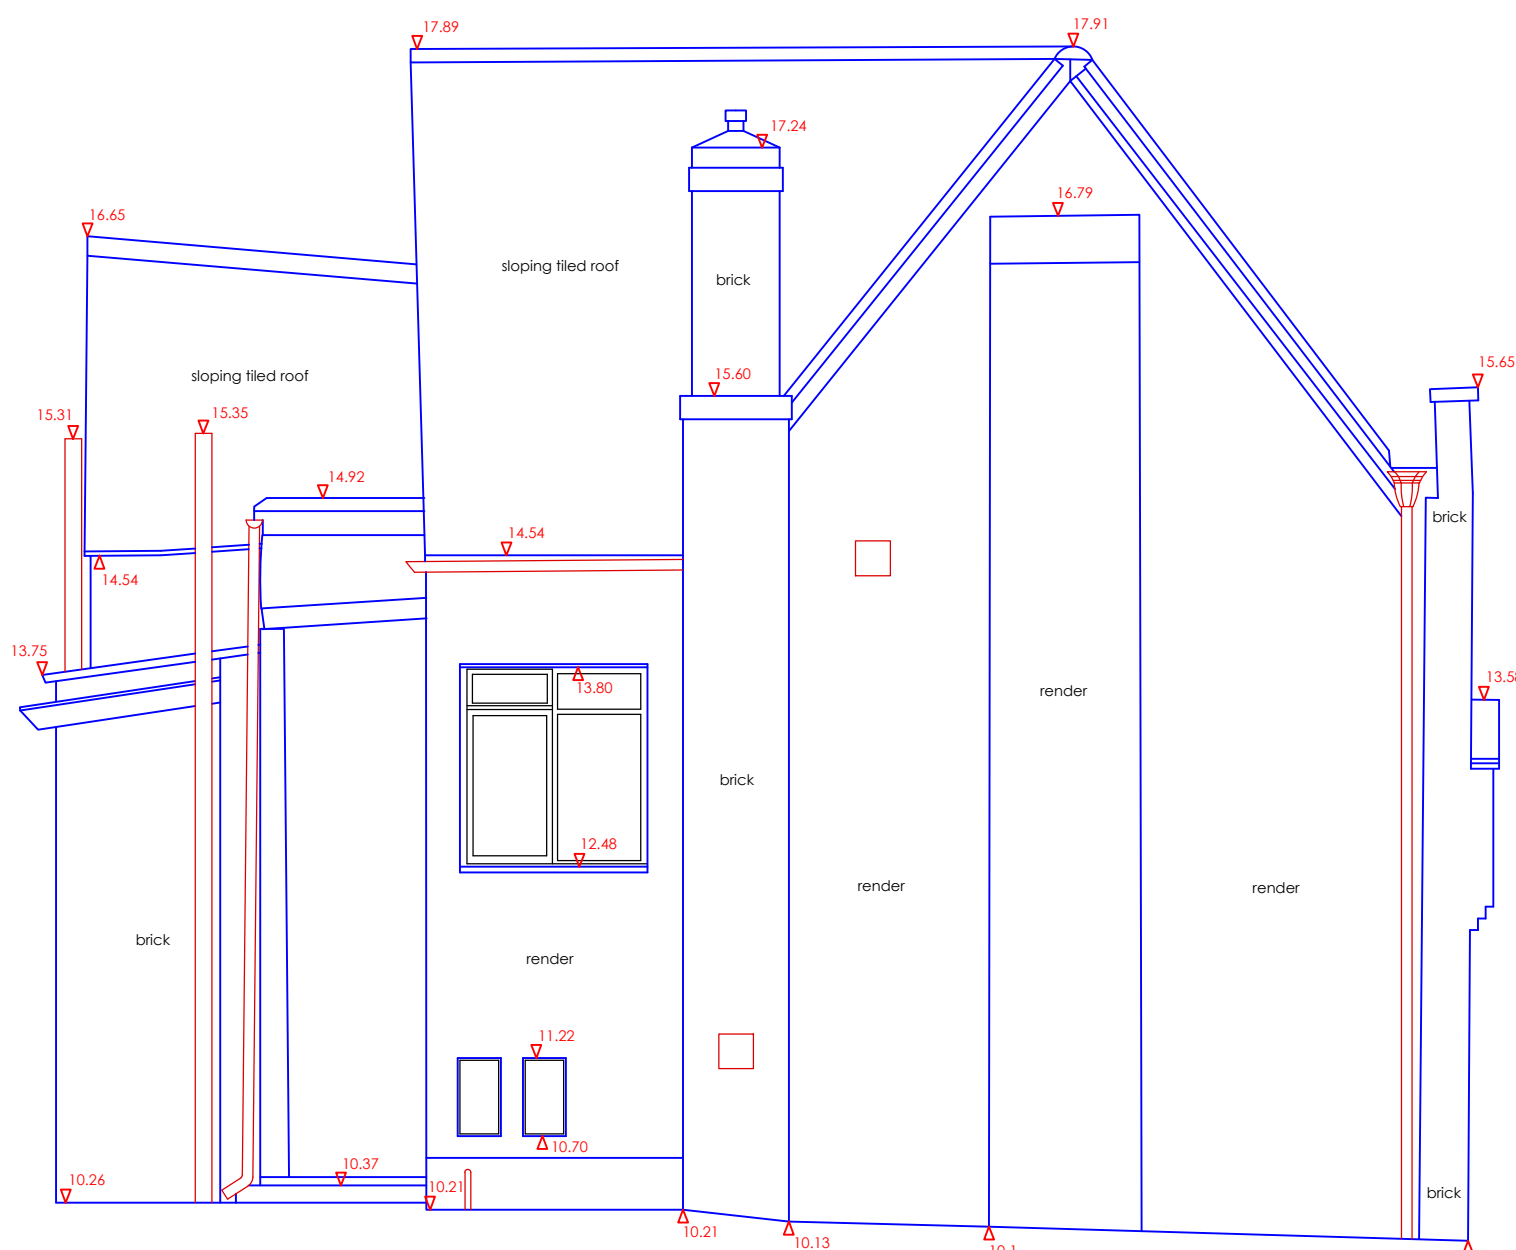

SIDE ELEVATION (SOUTH - WEST FACING)

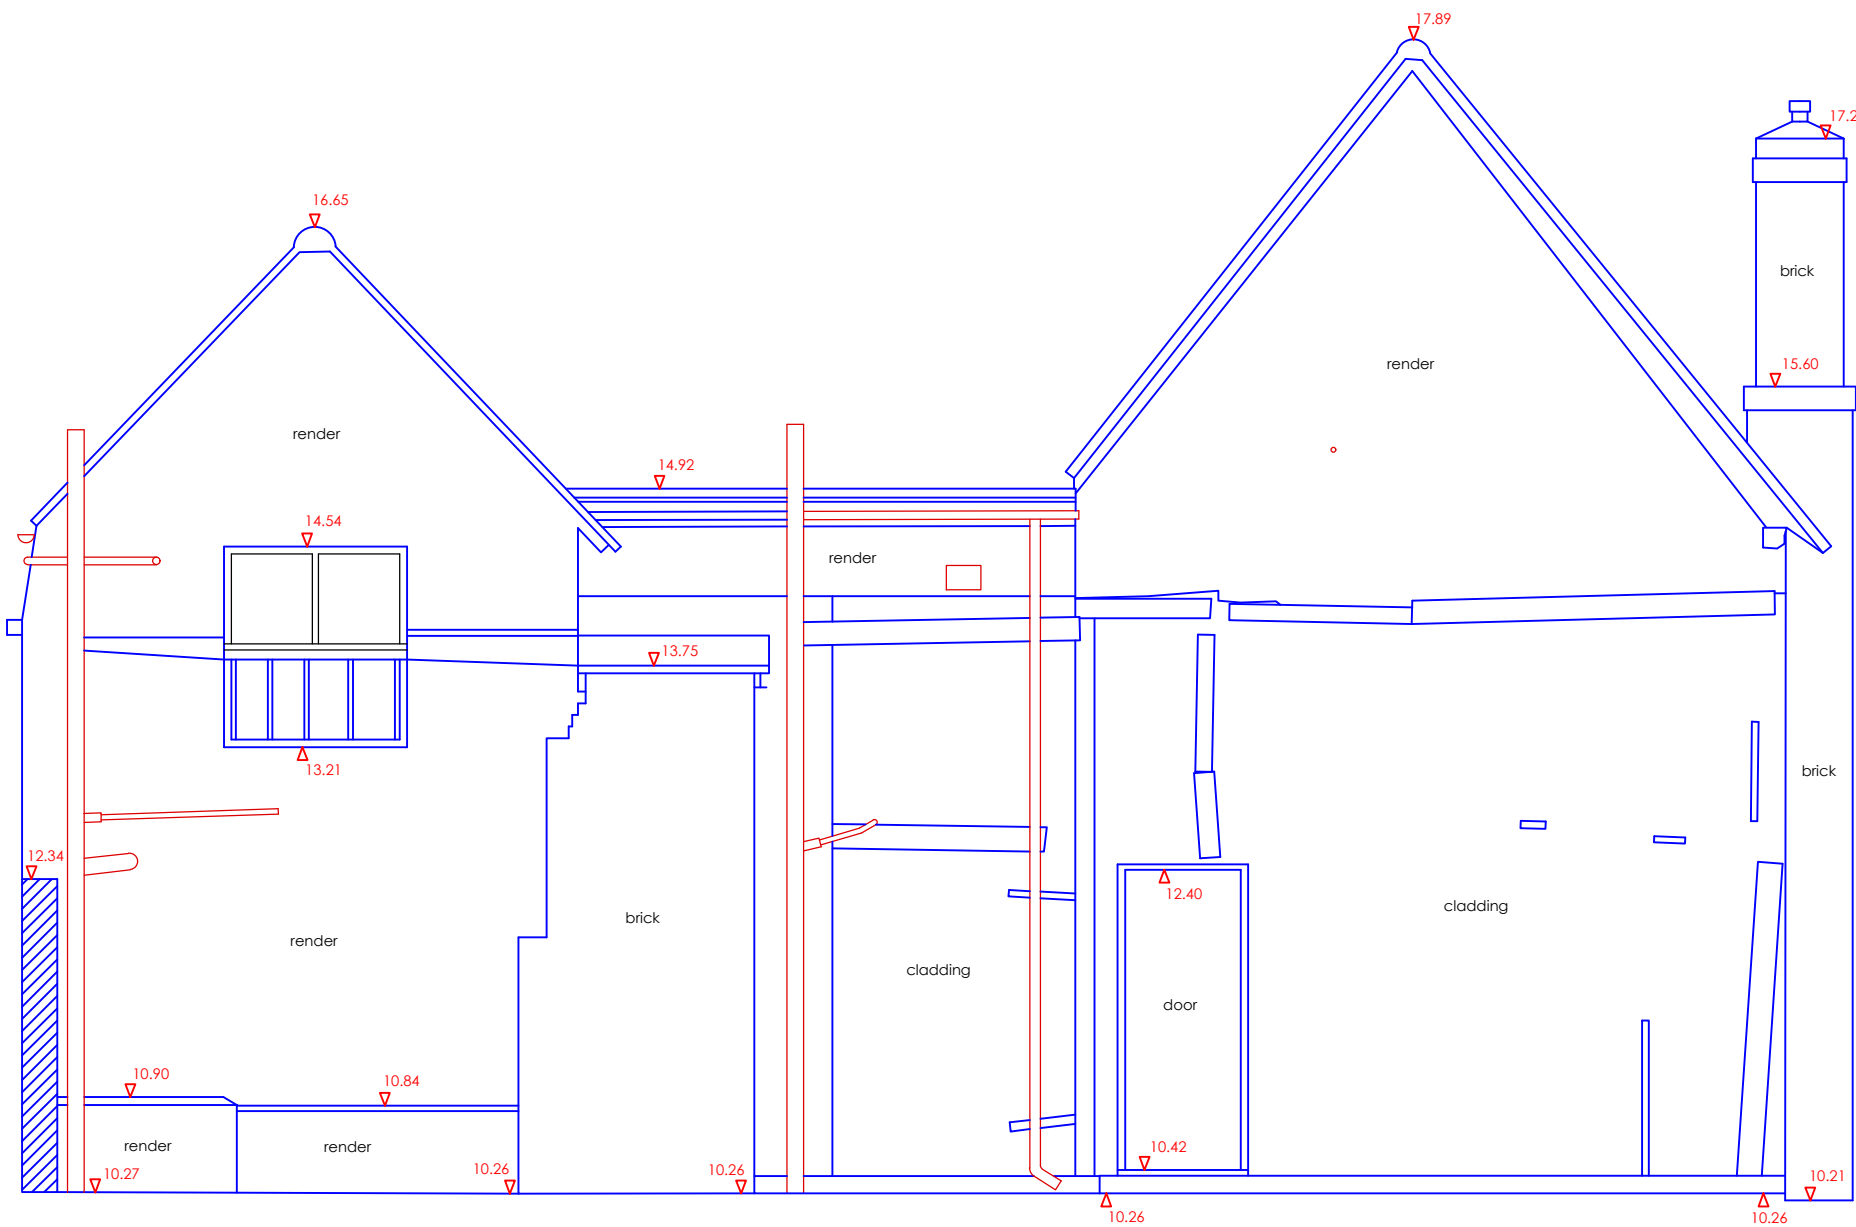

REAR ELEVATION (NORTH - WEST FACING)

 

27-29 Whitehorse Street, Baldock SG7 6QF

Note -- All levels relate to survey station 2 (road nail) given an arbitrary value of 10.00m.

DO NOT SCALE.
All dimensions to be verified on site
prior to commencement of any
works. Any discrepancies to be
notified in writing to Jon Skeltern

jsa
jon skeltern associates
6 Black Swan Court
Priory Street
Ware
Herts SG12 0HY
T:01920 413628
M:07710905240
E:jonathan.skeltern@ntlworld.com

Client David Morgan & Robert Dean
Title Elevations
Drawn JMS
Scale A1 @ 1:50
Drawing No. 2729WS_E
Date August 2022