


Indicative Only

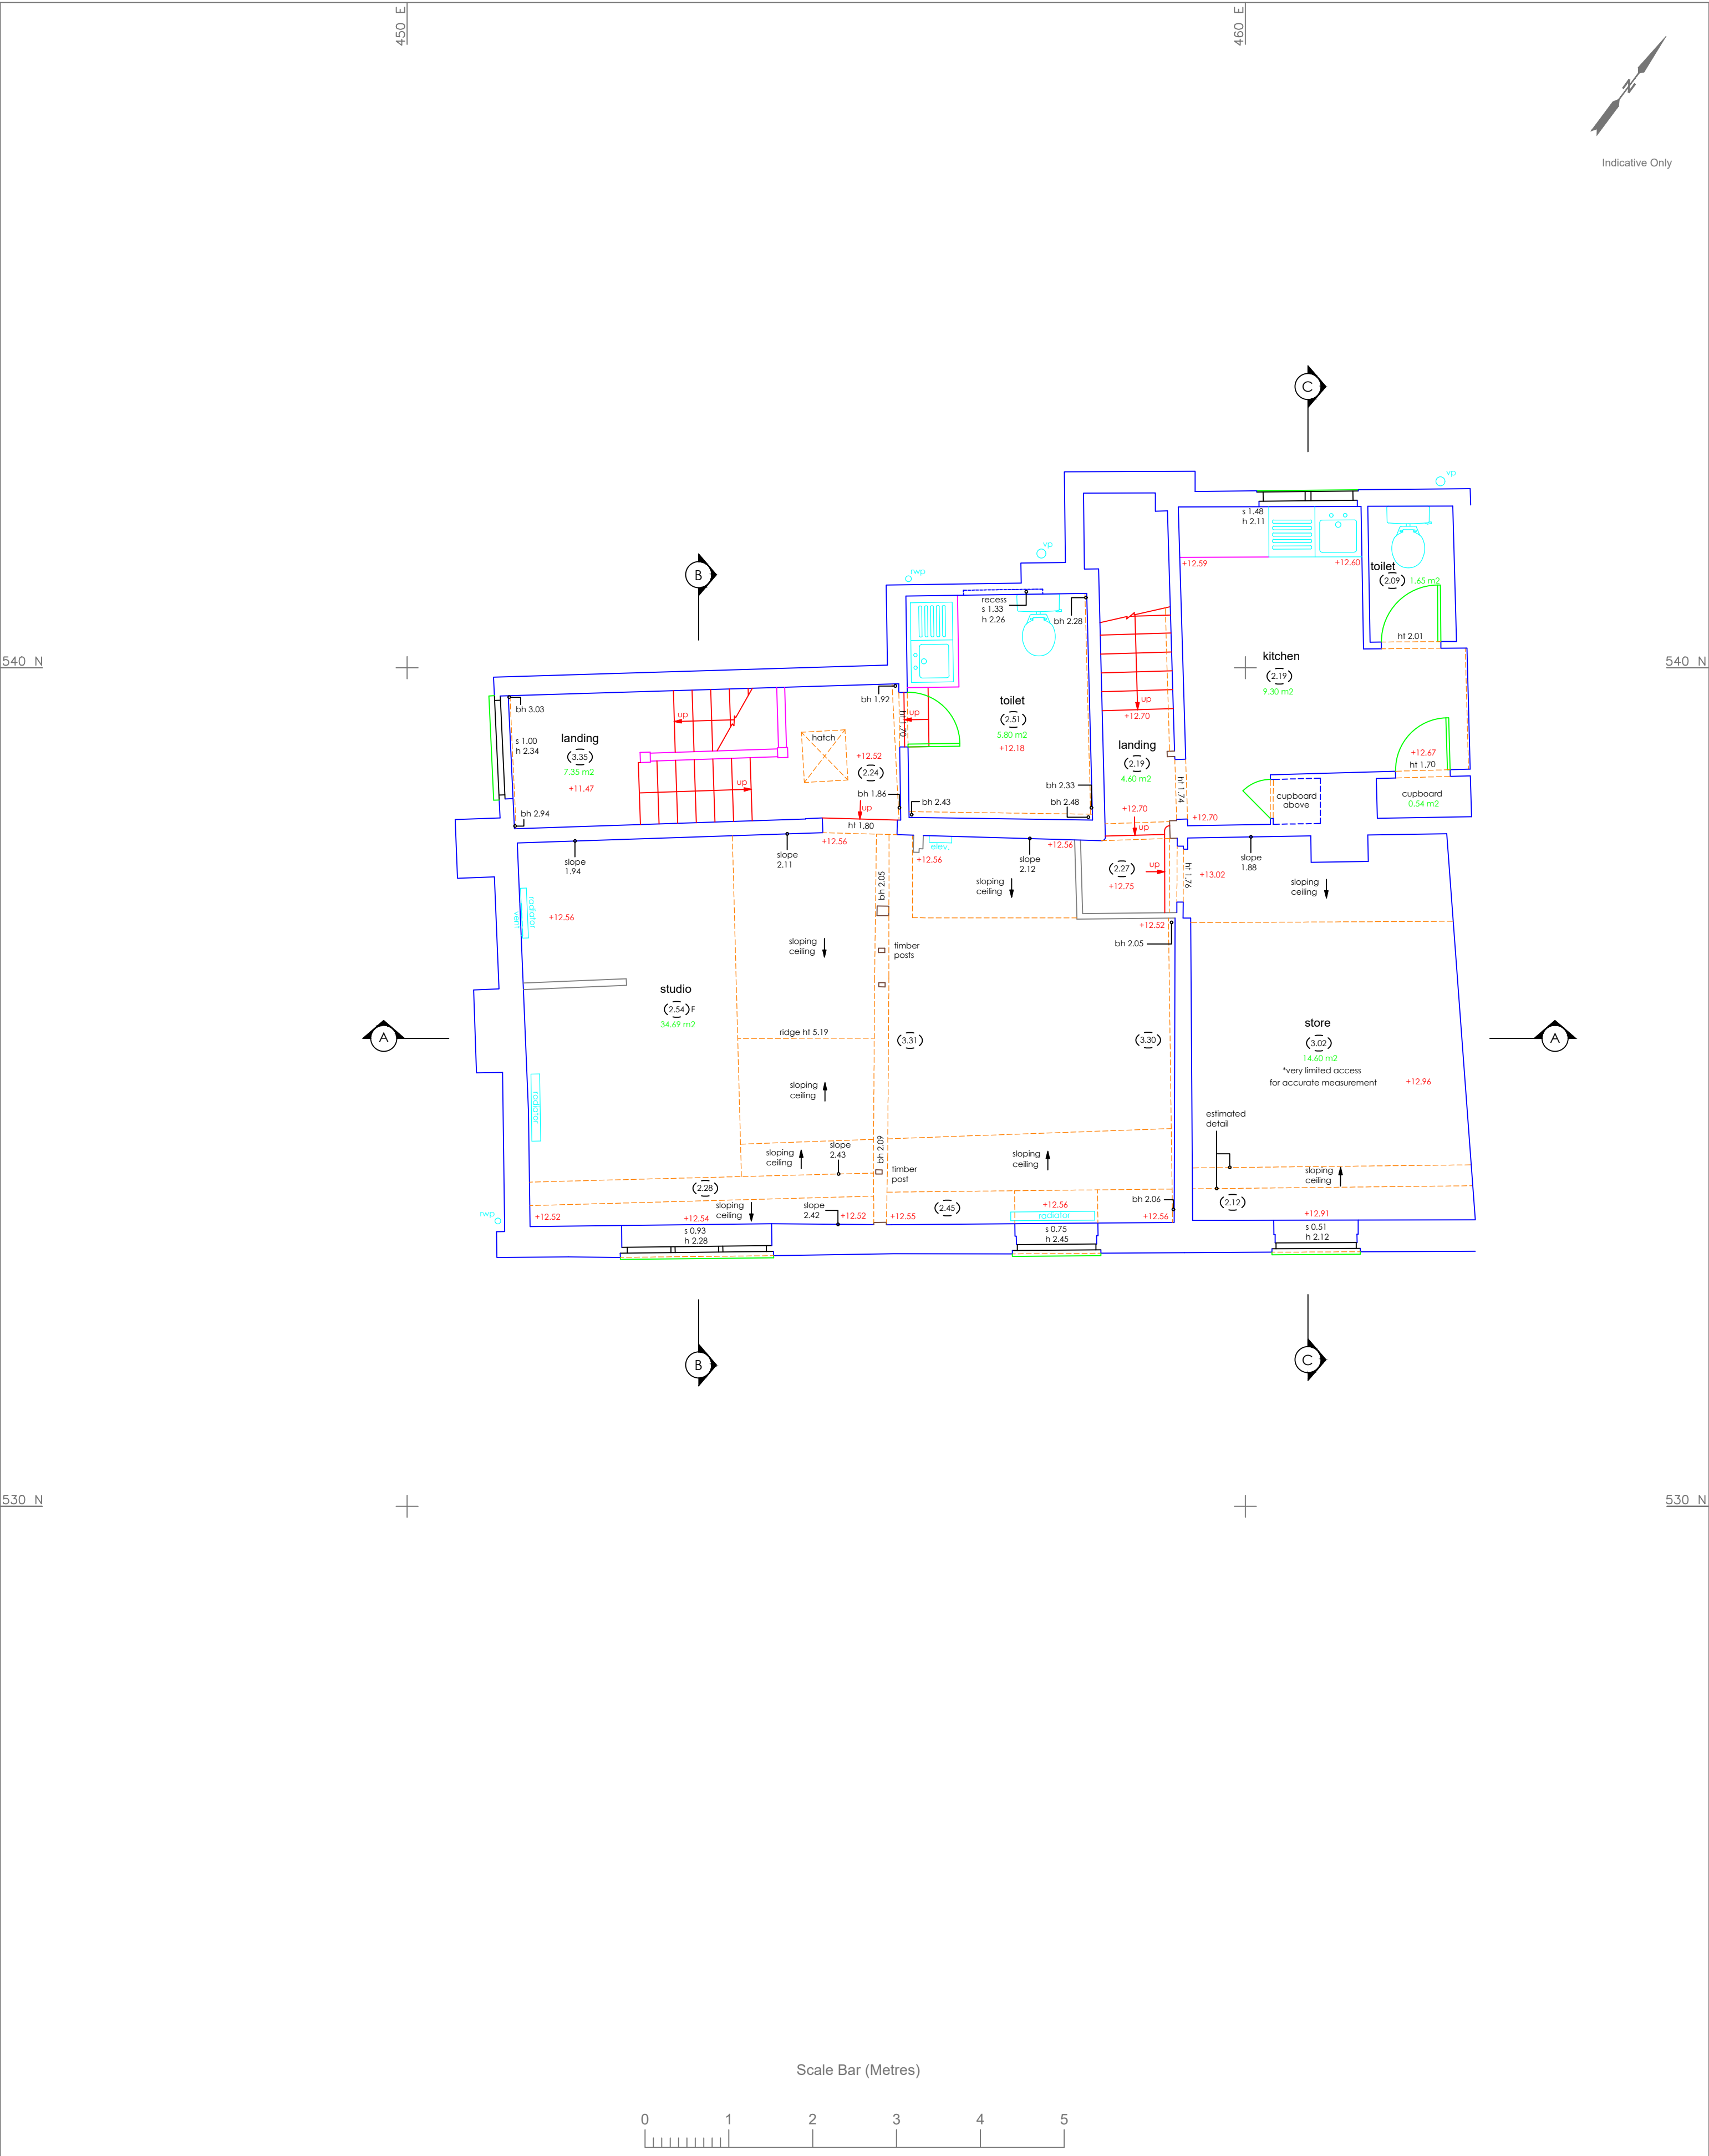

27-29 Whitehorse Street, Baldock SG7 6QF

DO NOT SCALE
All dimensions to be verified on site prior to commencement of any works. Any discrepancies to be notified in writing to Jon Skellern

Note – All levels relate to survey station 2 (road nail) given an arbitrary value of 10.00m. The survey grid is arbitrary and is for user purposes only. It is not related to North or OS coordinates.

- GM = Gas Meter

Arch or Vaulted Ceiling

CL = Cover Level

IL = Invert Level

RWP = Rainwater Pipe

VP = Soil Vent Pipe

G = Gully

S = Window Sill Height

H = Window Head Height

UTL = Unable to lift

Half/Part Arch
- Sp = Arch Springer Height

Cr = Arch Crown Height

IC = Inspection Chamber

HWC = Hot Water Cylinder

BH = Beam Height

HT = Height

(2.08) = Ceiling Height

(2.08) F = Ceiling Height (False)

= Gate



jon skellern associates
6 Black Swan Court
Priory Street
Ware
Herts SG12 0HY
M:07710905240
E: jonskellern@gmail.com

Client	David Morgan & Robert Dean
Title	First Floor Plan
Drawn	JMS
Scale	A2 @ 1:50
Drawing No.	2729WS_1
Date	August 2022