



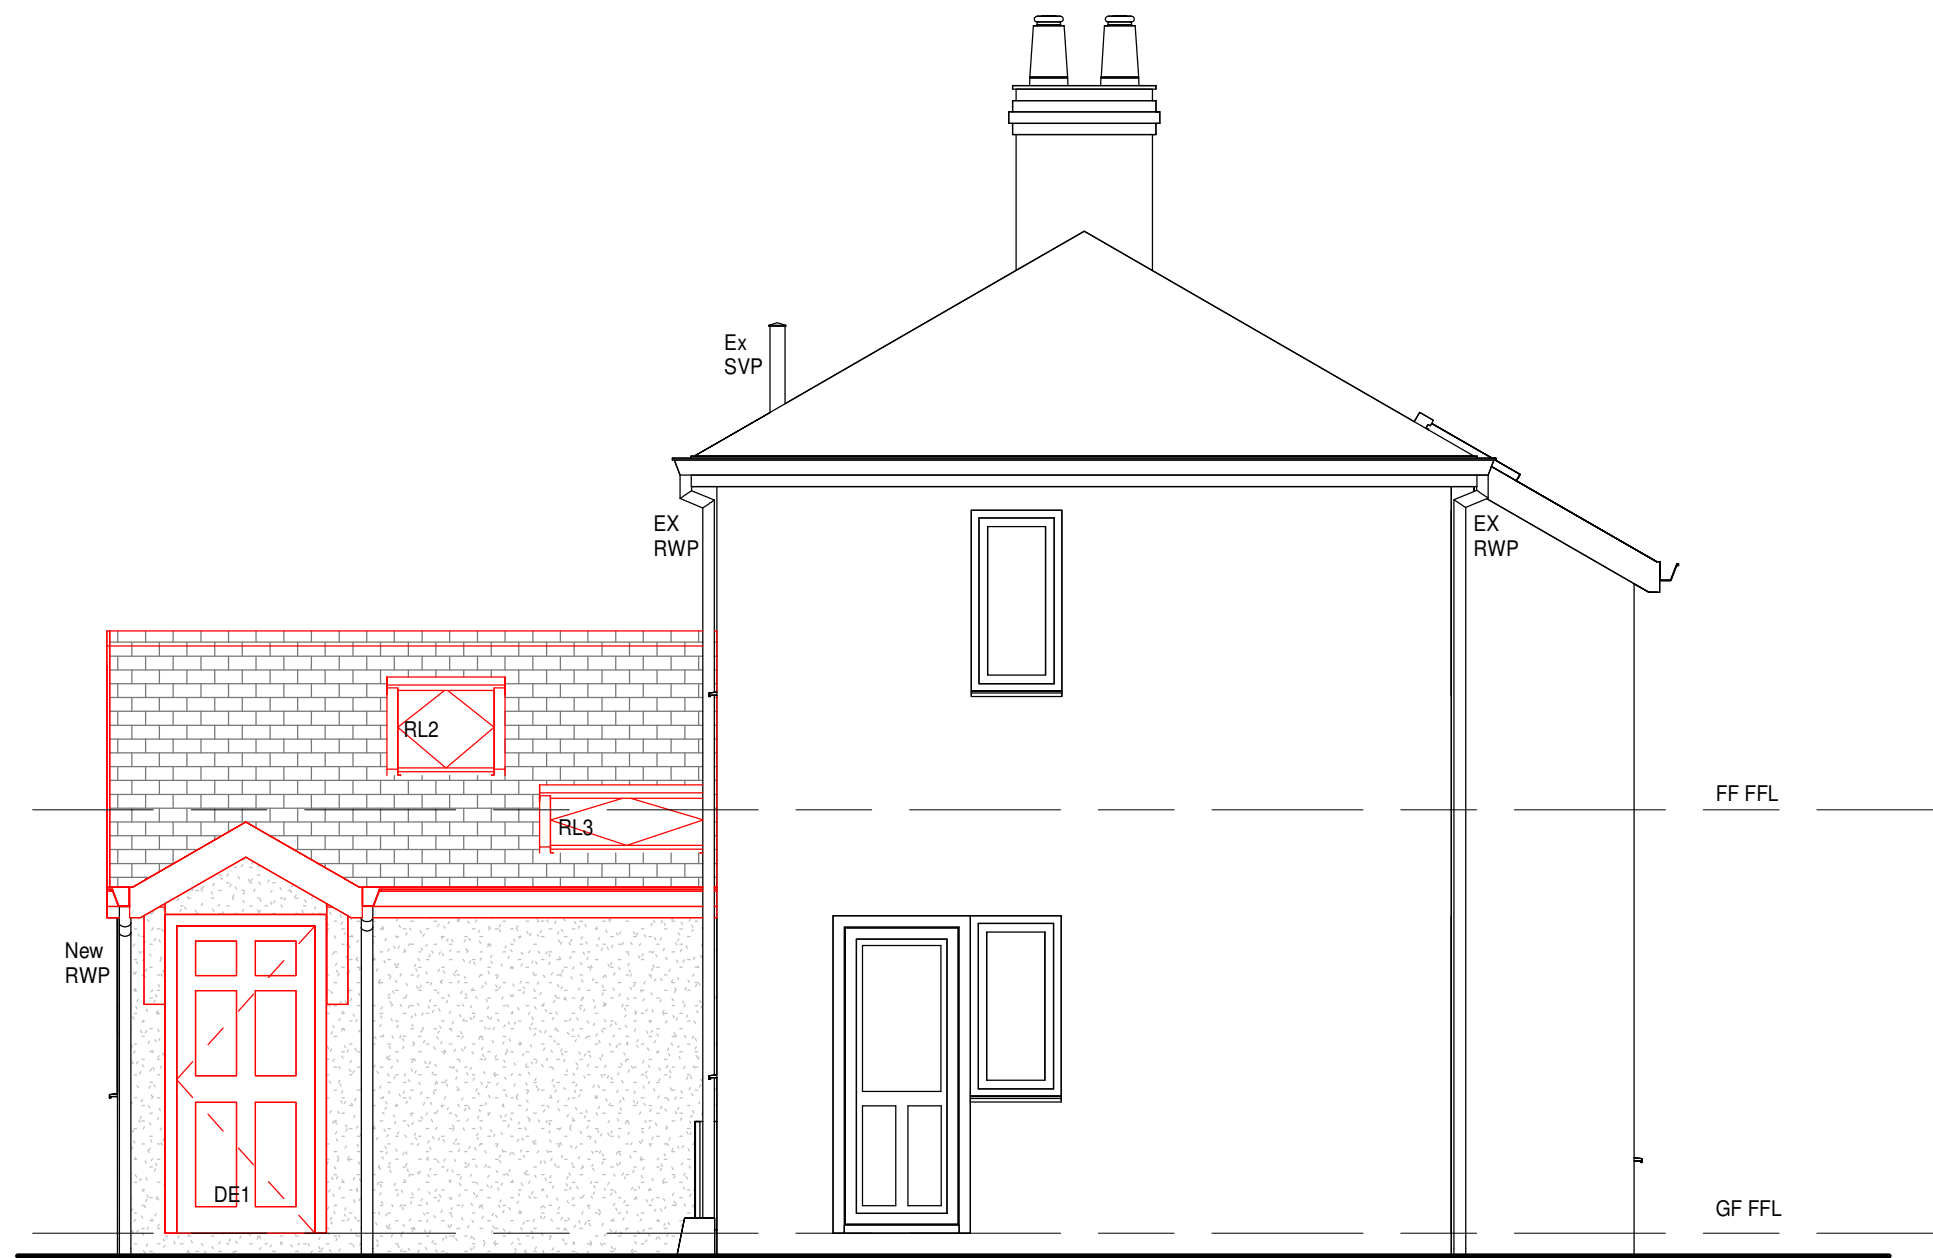


1 Proposed South Elevation
1 : 50

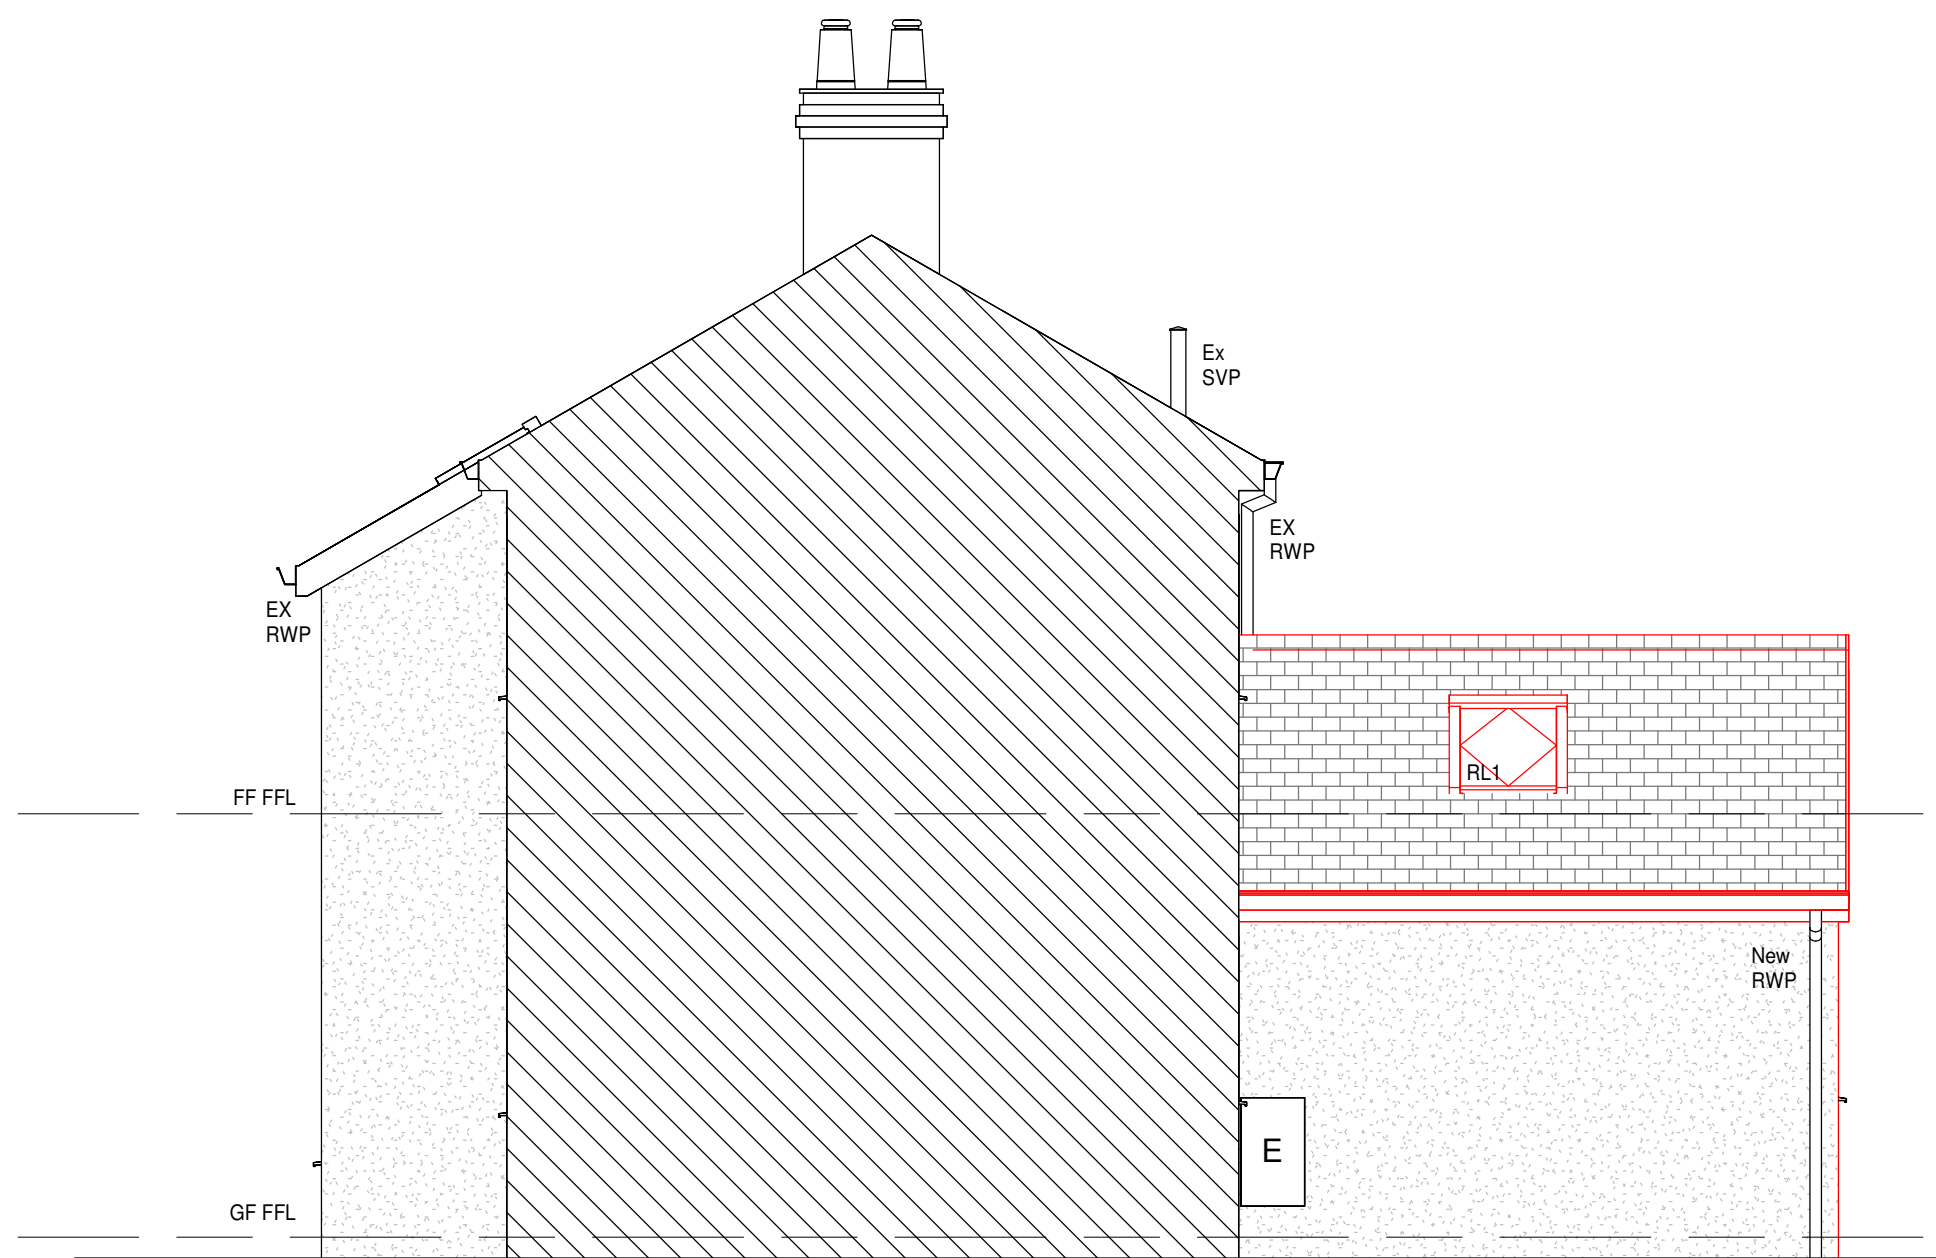


2 Proposed West Elevation
1 : 50



3 Proposed North Section Elevation
1 : 50

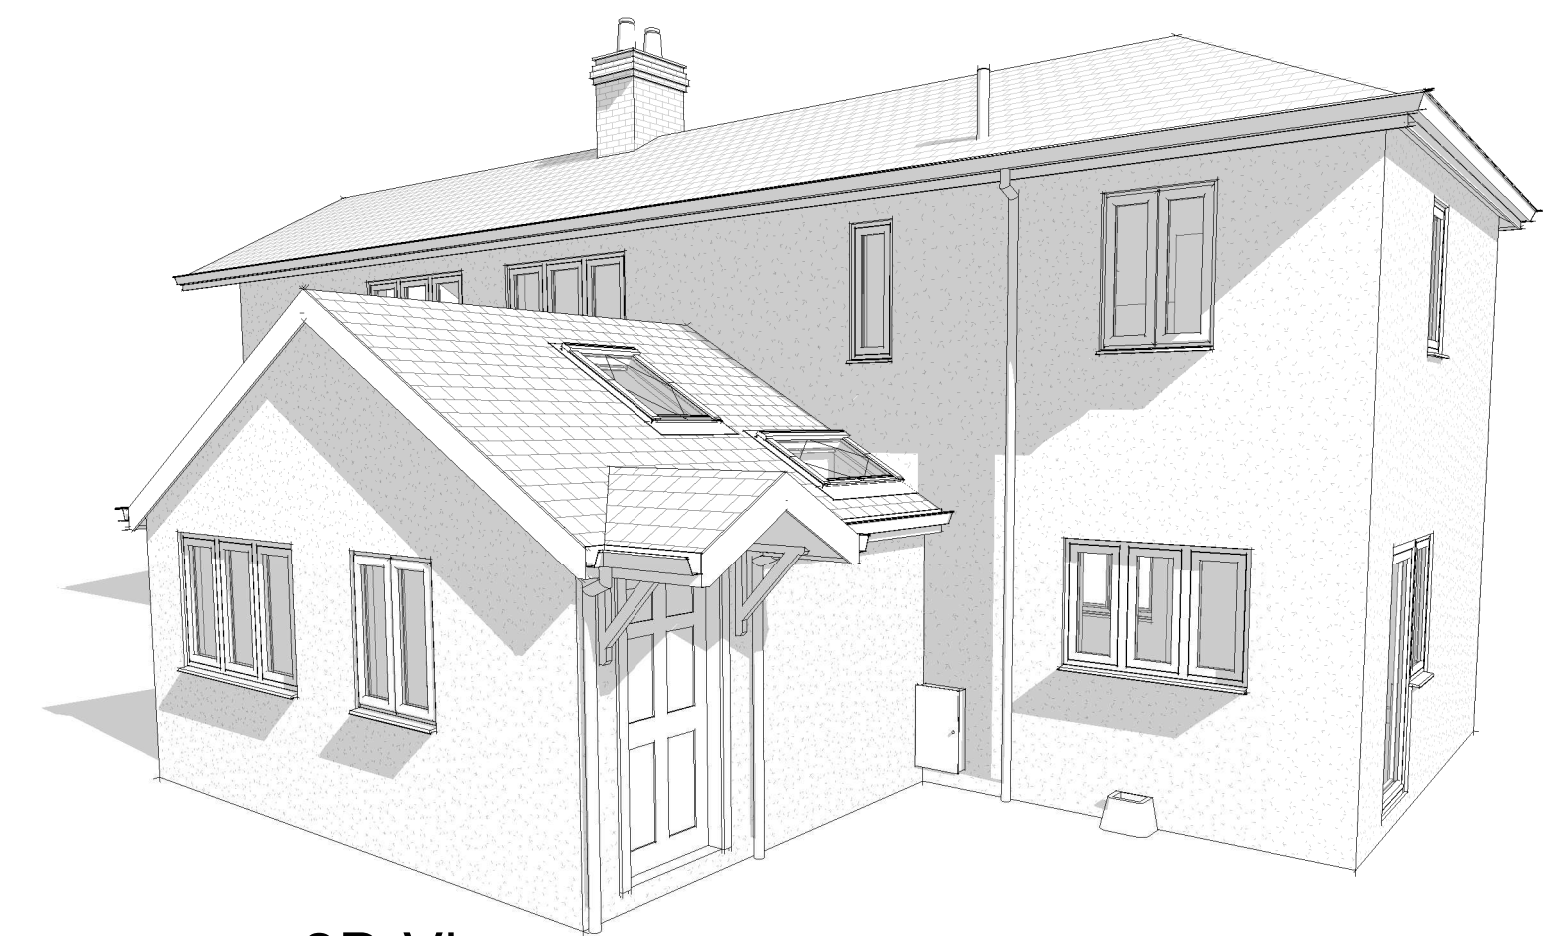

4 3D View

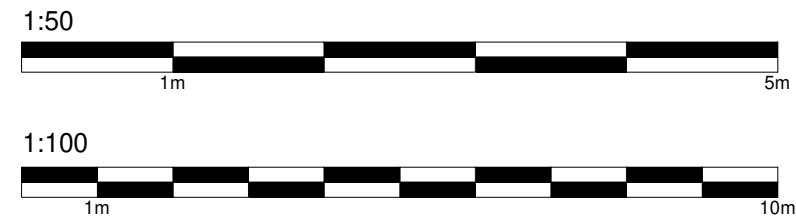

PLEASE NOTE

This drawing must not be copied without the consent of In-2-Design.
The contractor is responsible for taking and checking all dimensions and angles.

Dimensions to be taken in preference to scaling.
Do not scale off drawings.

All drawings to be read in conjunction with engineer's report.

Any discrepancies to be brought to the attention of the designer immediately.

IF IN DOUBT - ASK

MATERIALS

Walls
Existing Off-White Render
New timber frame walls and colourfast Off-White render to match existing

Roof
Existing concrete interlocking roof tiles
New concrete interlocking roof tiles to match existing

Windows
Existing White UPVC Windows
New white UPVC windows
New Roof lights

Doors
Existing Composite Front door
New Composite Front door

No.	Description	Date
REVISION		

Specialist:
Civil's Engineer:
Structural Engineer:



In-2-Design
International Design:
UK Contact: +44 7399 081928
Hitchin, North Hertfordshire
SA Contact: +27 83 234 5158
Hillcrest, KwaZulu Natal
www.in-2-design.com Email: info@in-2-design.com

Project Address 14 Common Rise Hitchin SG4 0HL		
Project Description Proposed Single Storey Front Extension including 3no roof lights		
Proposed Elevations & 3D View		

Author: T.Buckingham Professional Senior Architectural Technologist		Registrations CIAT AFFILIATE	
Scale: 1 : 50		Drawn by: TB & TH	
Feb 2025		I2D-2025/02-2	Planning
FULL COPYRIGHT RESERVED			