



5 Highbury Road, Hitchin - Play Equipment Elevation Drawings


Front Elevation

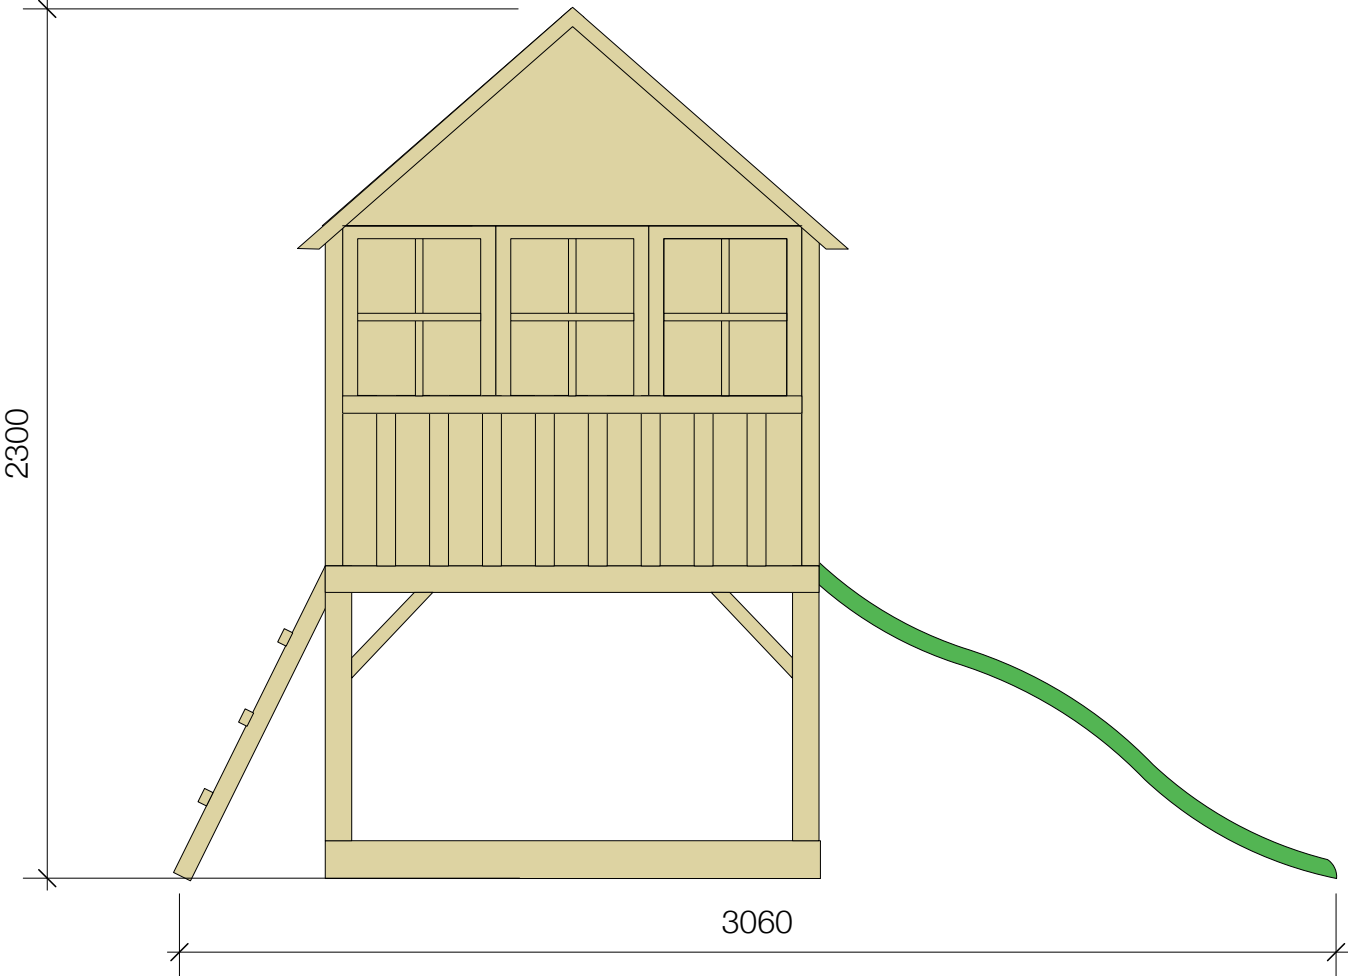


Left Hand Side Elevation

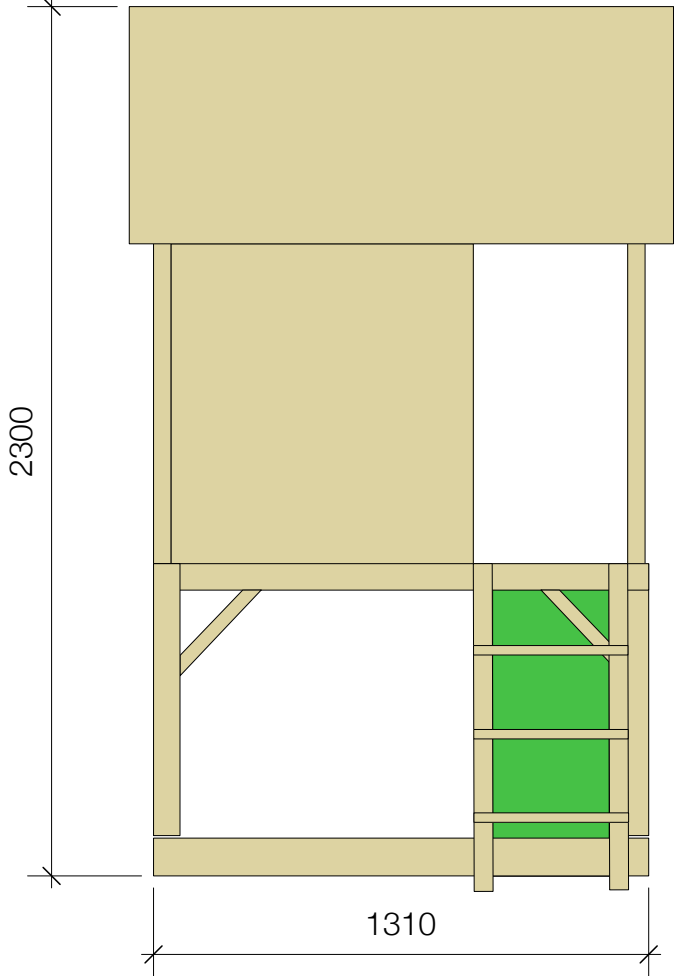


Right Hand Side Elevation

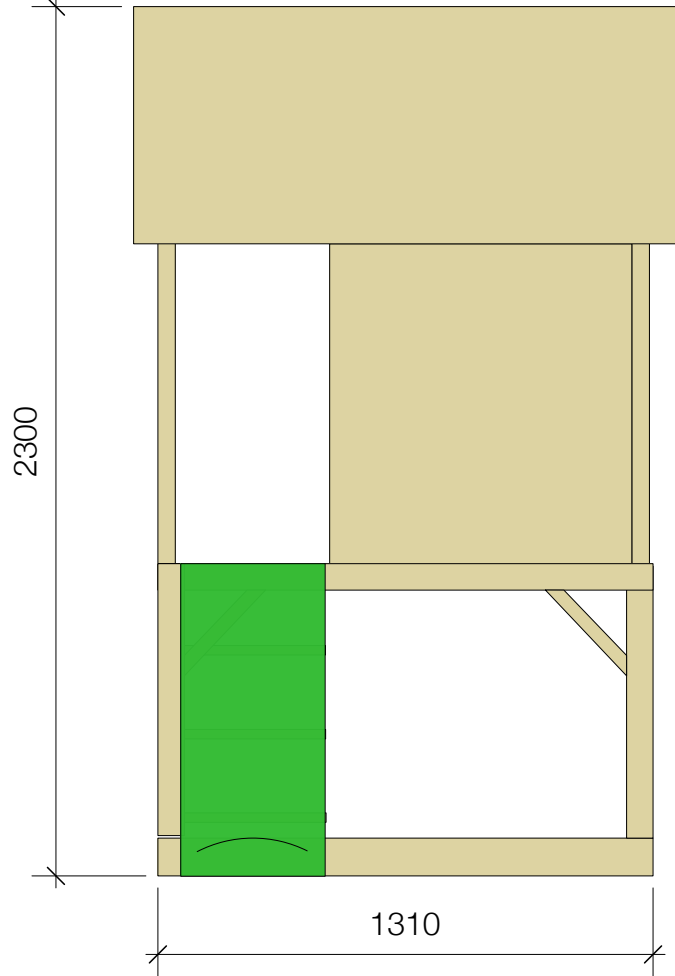

Plan View

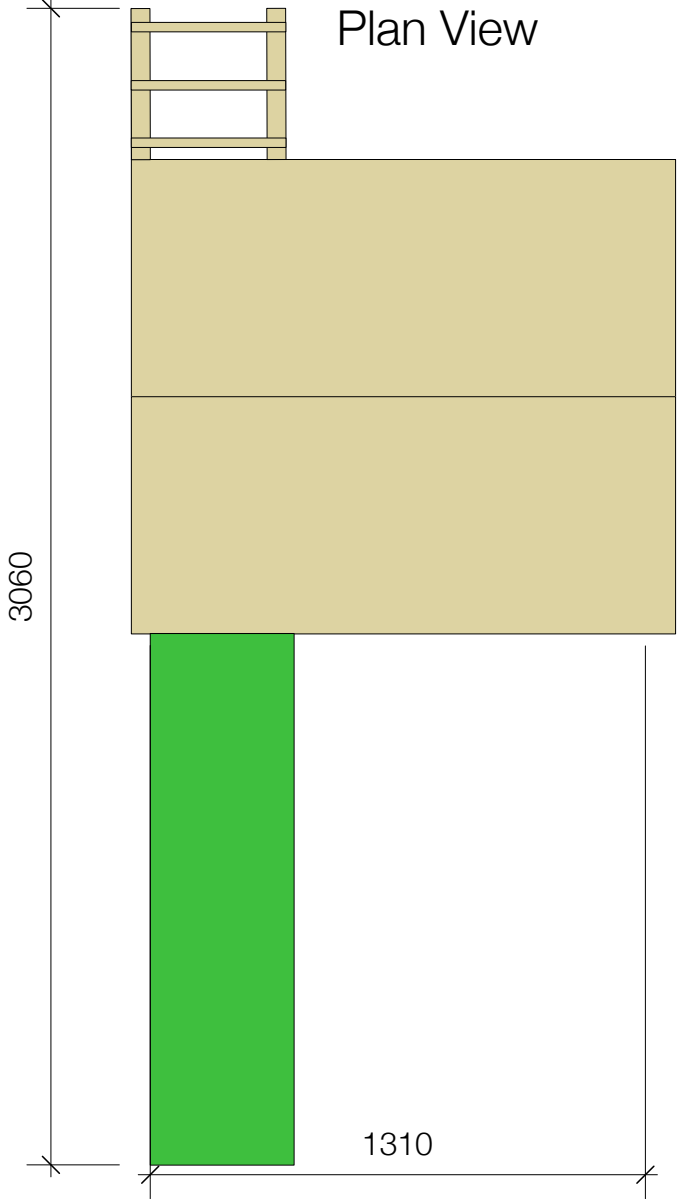

- Wooden Play Equipment
- FSC Certified Wood
- Can Be Stained to Dark Colour
- Sits on Ground, not Secured

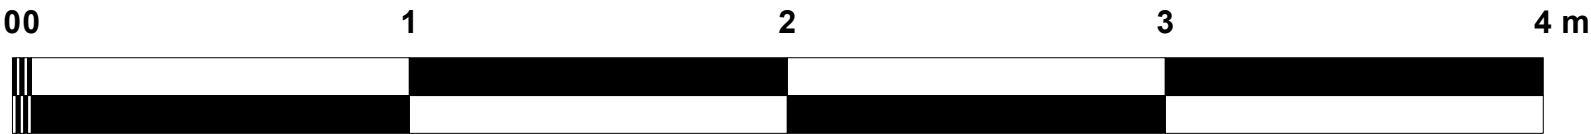

This drawing should not be scaled. Dimensions to be verified on site. Any discrepancies should be referred to the Designer prior to work being started. This drawing is the property of Flower and Stone Garden Design and the drawing is issued on the condition that it is not copied, reproduced, retained or disclosed to any unauthorised person, either wholly or in part without the consent in writing of Catherine Payne.

FLOWER&STONE	
GARDEN DESIGN	
Project Title:	Back Garden Design
Drawing Title:	Play Equipment Elevation Drawings
Drawing Number:	Sht-1
Client's Name:	Mr and Mrs Grier
Client's Address:	5 Highbury Road Hitchin Herts
Date:	24/06/2026
Drawing Scale @ A2:	1:20
www.flowerandstone.net catherine@flowerandstone.net 07776 188202	