






PROPOSED FRONT ELEVATION

PROPOSED REAR ELEVATION

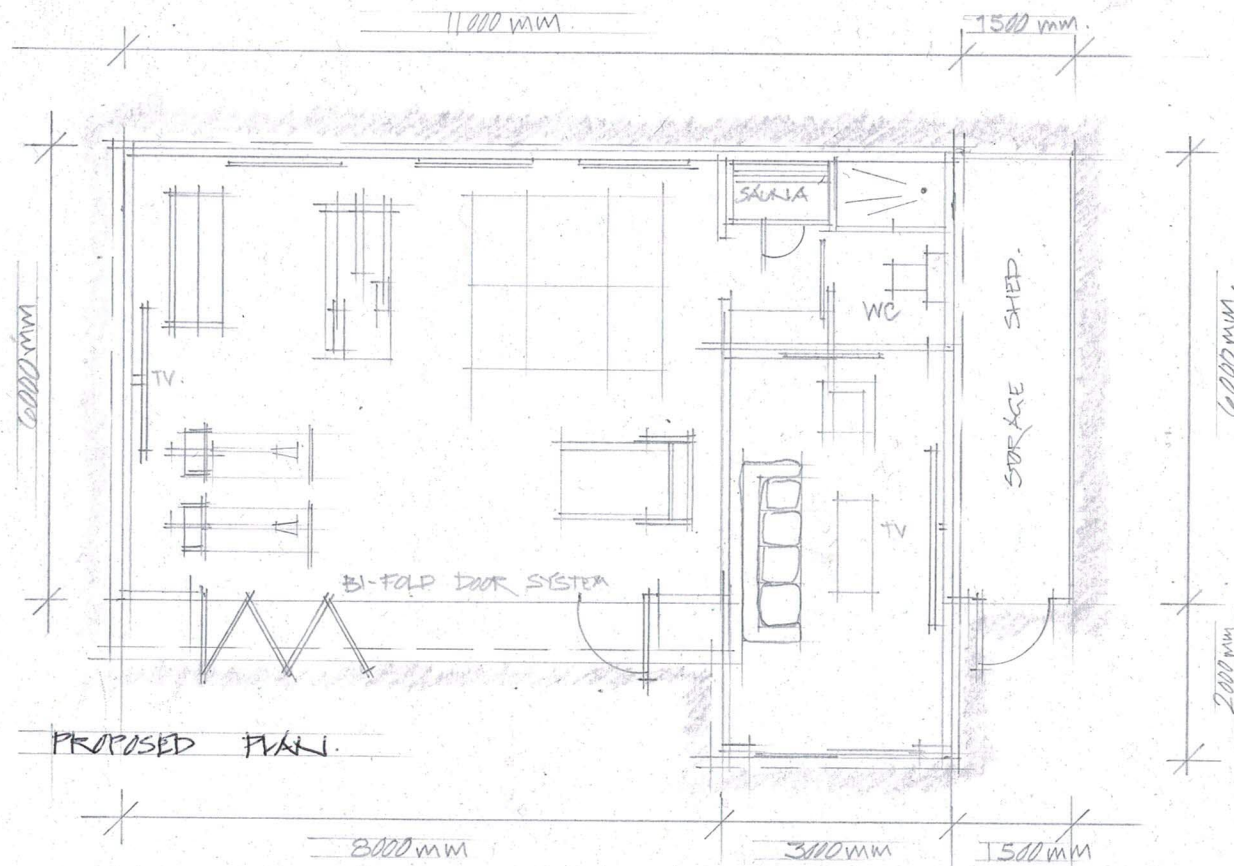


PROPOSED PLAN

SCALE 1:100 @ A3

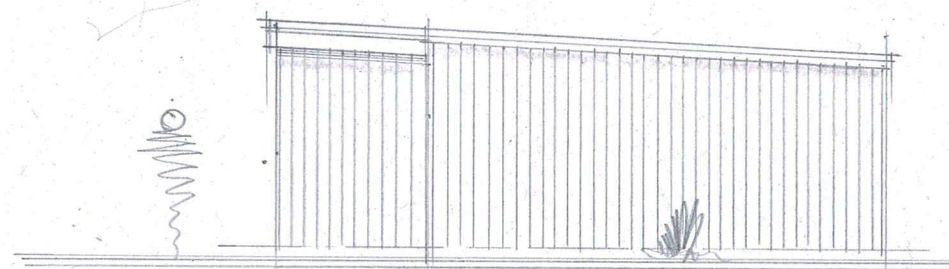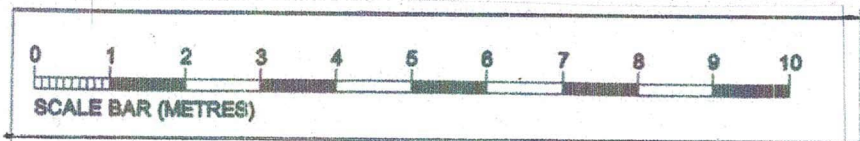

PROPOSED SIDE ELEVATION

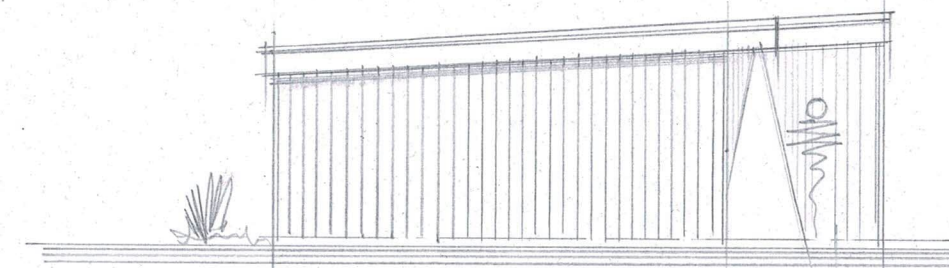

PROPOSED SIDE ELEVATION



DESIGN ILLUSTRATION

Name

Signature

Date

Apple Planning and Design Ltd.

Client Name:

BEAR GARDEN ROOMS

Project Title:

PROPOSED PLAN AND ELEVATIONS.
SITE: 68 STEVENAGE ROAD,
HNEB WORTH, SG3 6NN
CLIENT: STUART MCINTOSH.
GEORGETTE PICARD

Drawing Title:

PROPOSED SINGLE STOREY
ANNEXE - REVISION A

Scale:

1:100 @ A3

Date:

JUNE 2020

Project No:

100/2075/2020A

Dwg No: Rev: By:

STEVE KILLICK