





Proposed rear elevation

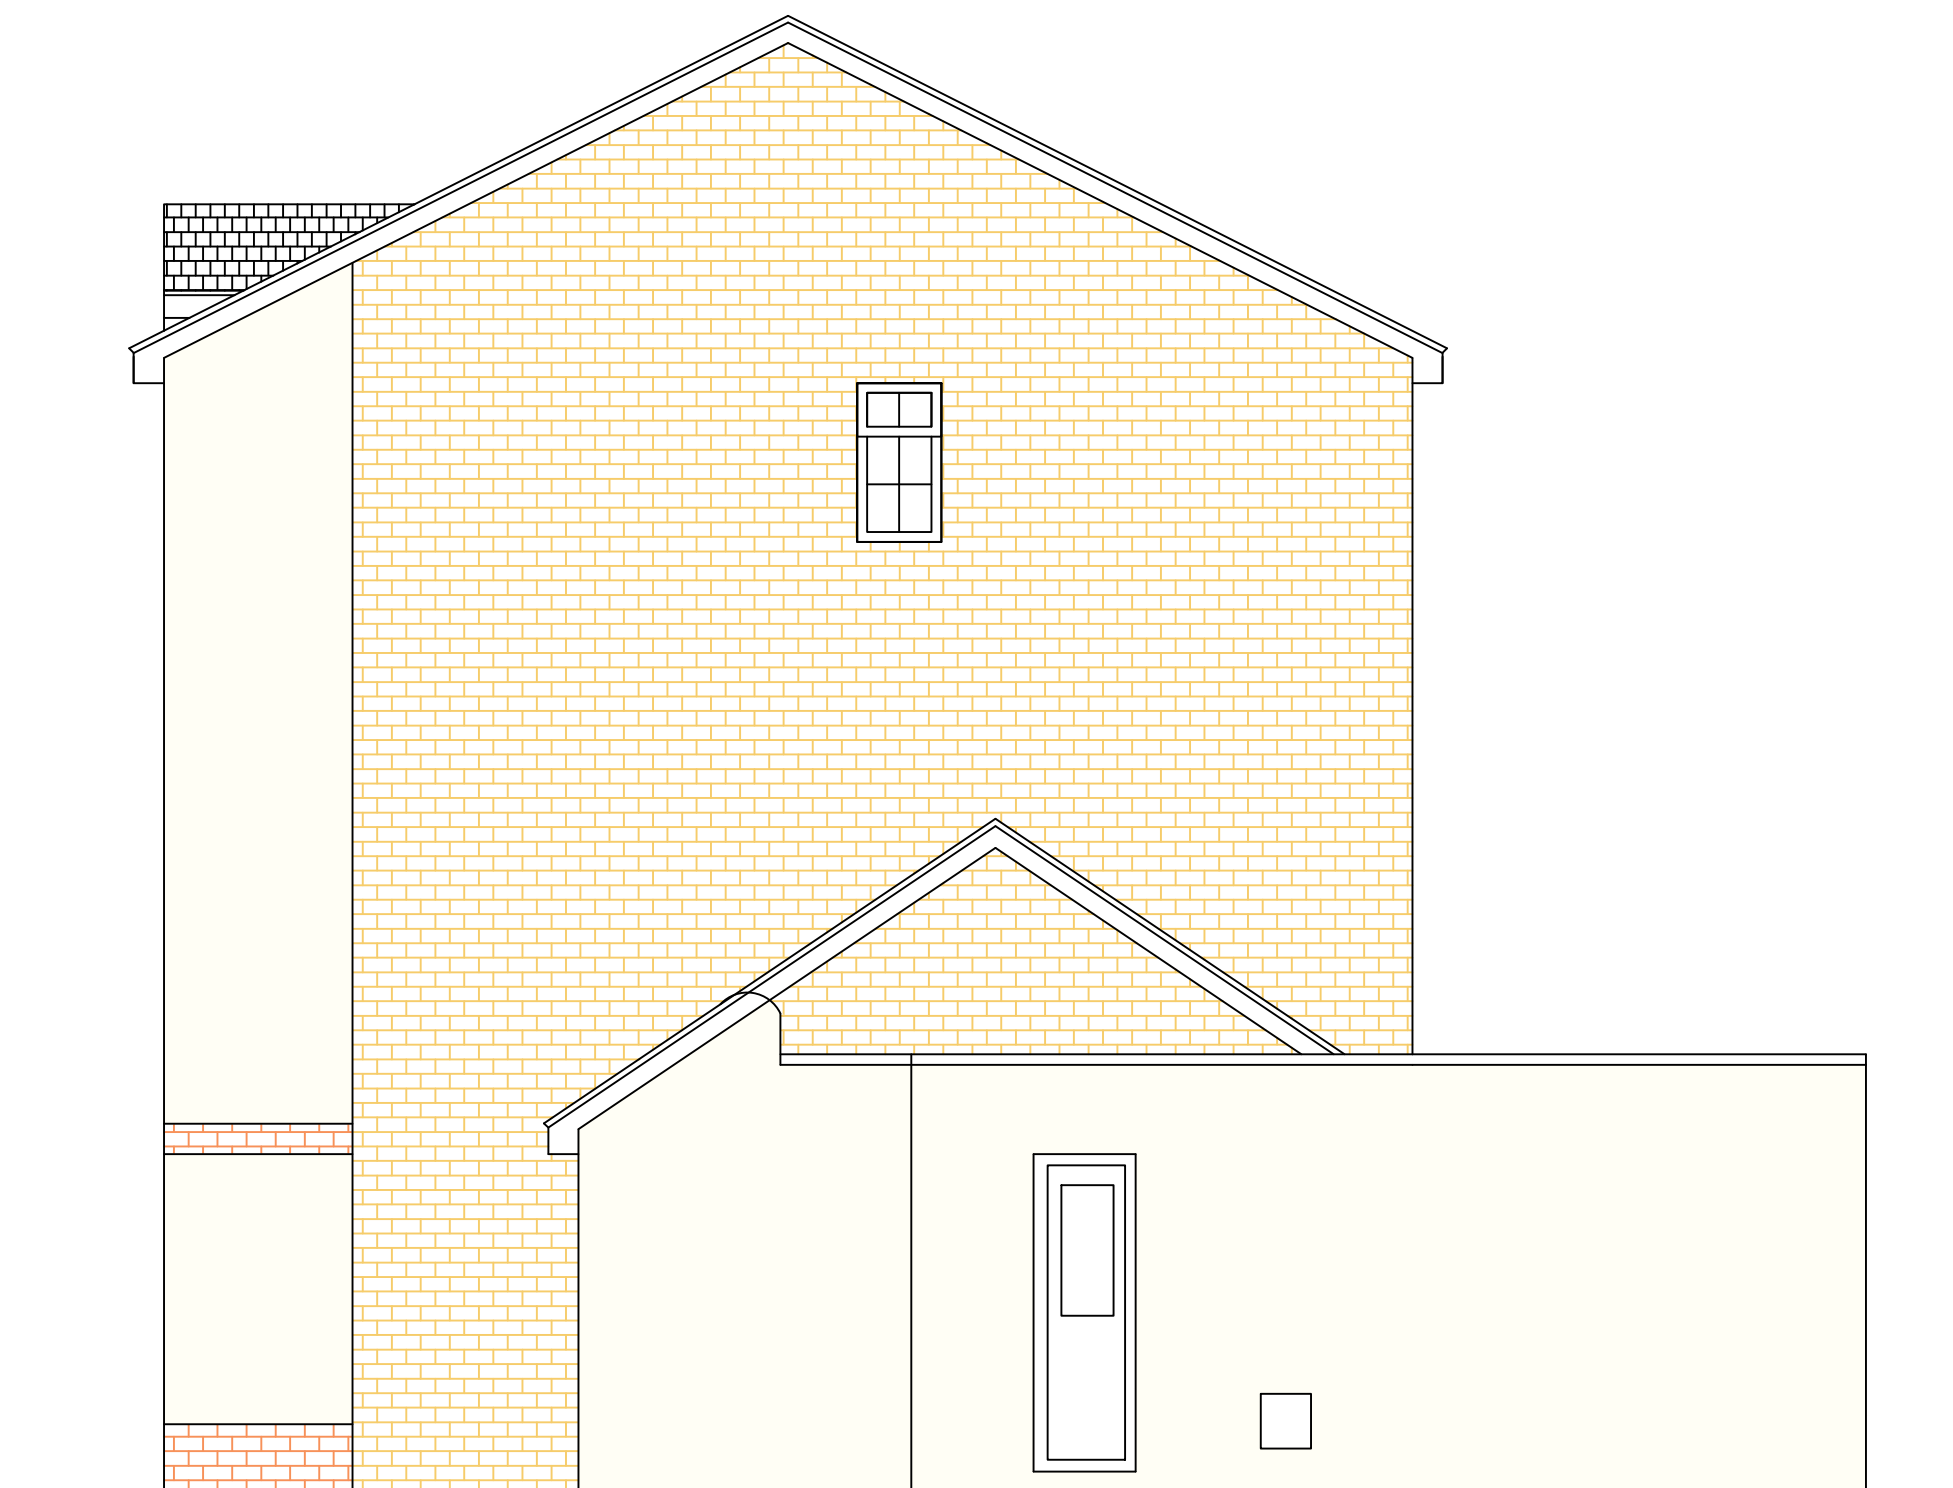


Proposed side elevation



Proposed front elevation

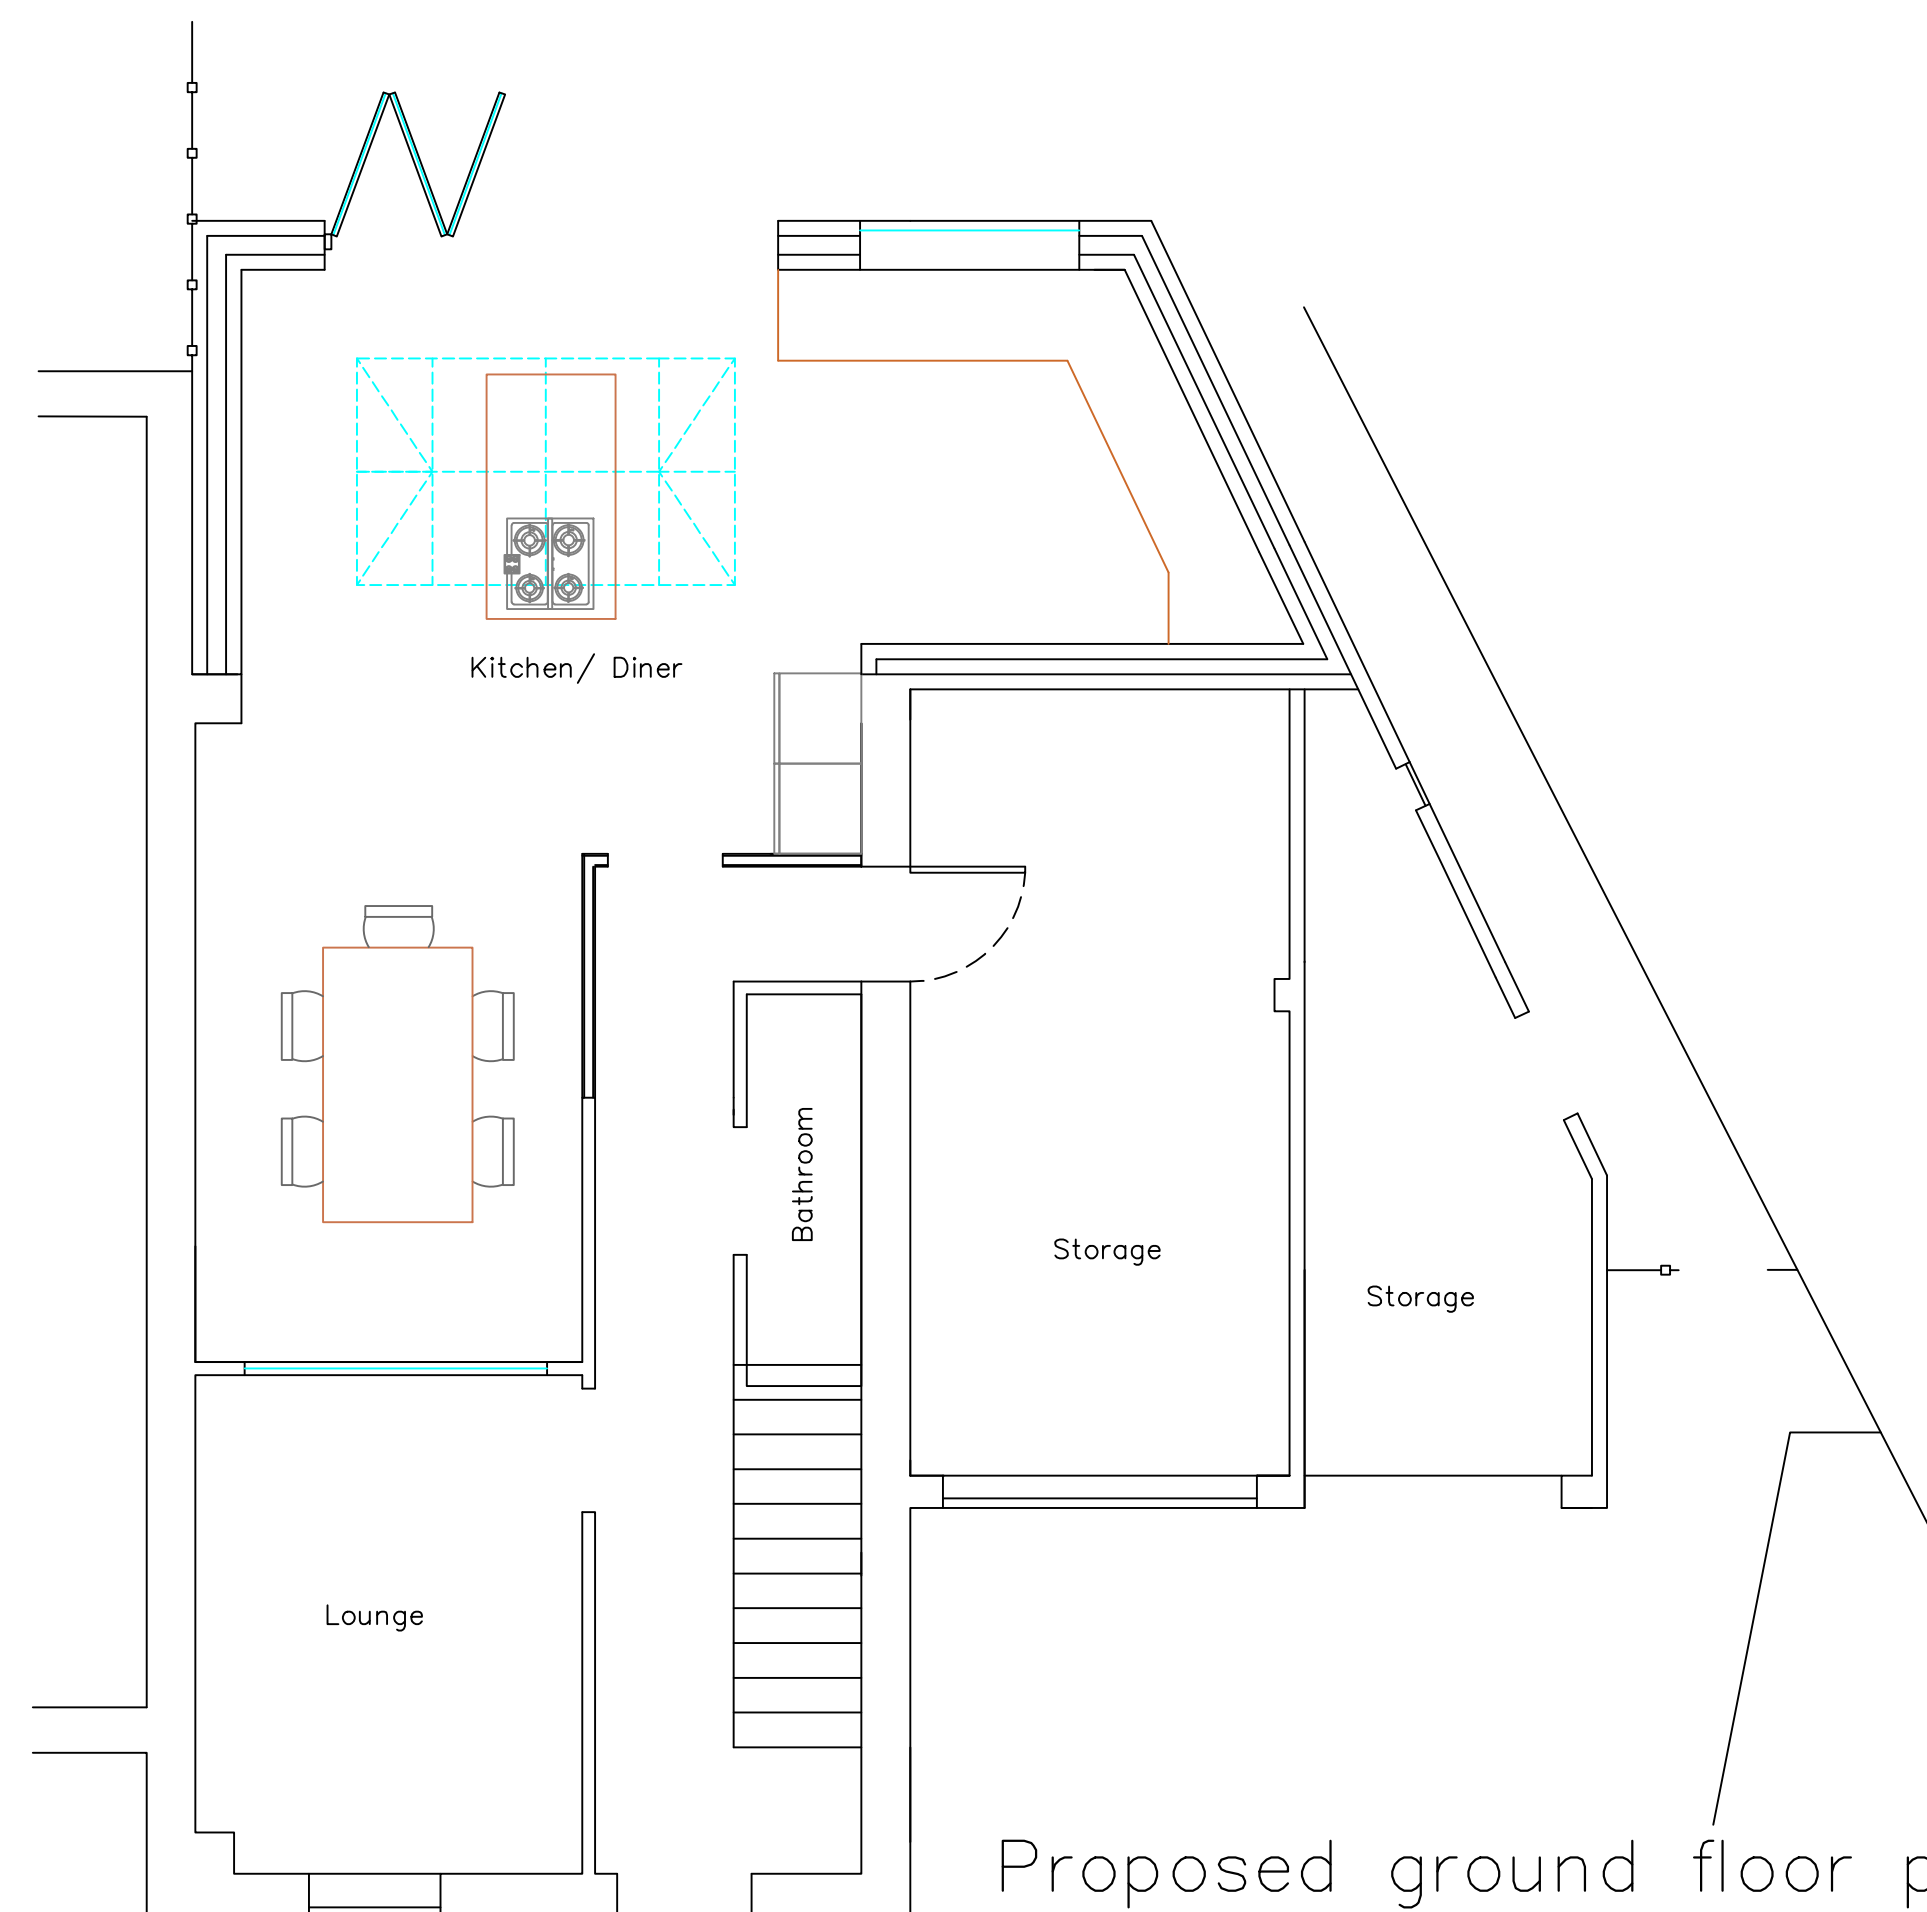

Proposed ground floor plan

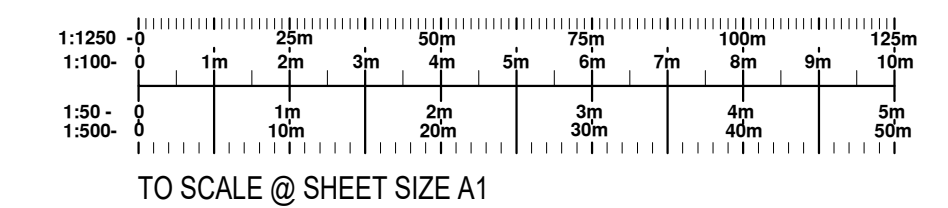

|                                                                             |                          |   |
|-----------------------------------------------------------------------------|--------------------------|---|
| REVISION                                                                    | DESCRIPTION              | DATE   |
| DATE                                                                        | CLIENT/PROJECT           | <br><b>James Burton</b><br><b>Engineering</b><br><br><b>85 Shefford Road</b><br><b>Clifton Beds. SG17 5RQ</b><br><b>Tel. / Fax. 01234 602071</b> |
| SCALE                                                                       | 70 Lomond way, Stevenage |   |
| 1:1250, 1:50 1:12.5                                                         |                          |   |
| DRAWING STATUS                                                              | DRAWING TITLE            |   |
| CONSTRUCTION                                                                | Extension                | Ref: 120 <span style="float: right;">01C</span>   |
| NO UNAUTHORISED PRINTING<br>OR DIGITAL SCANNING<br>ALLOWED © COPYRIGHT 2009 |                          |   |