






DO NOT SCALE FROM THIS DRAWING.
CONTRACTOR MUST CHECK ALL
DIMENSIONS ON SITE.
REPORT ALL DISCREPANCIES TO
ARCHITECT IMMEDIATELY.

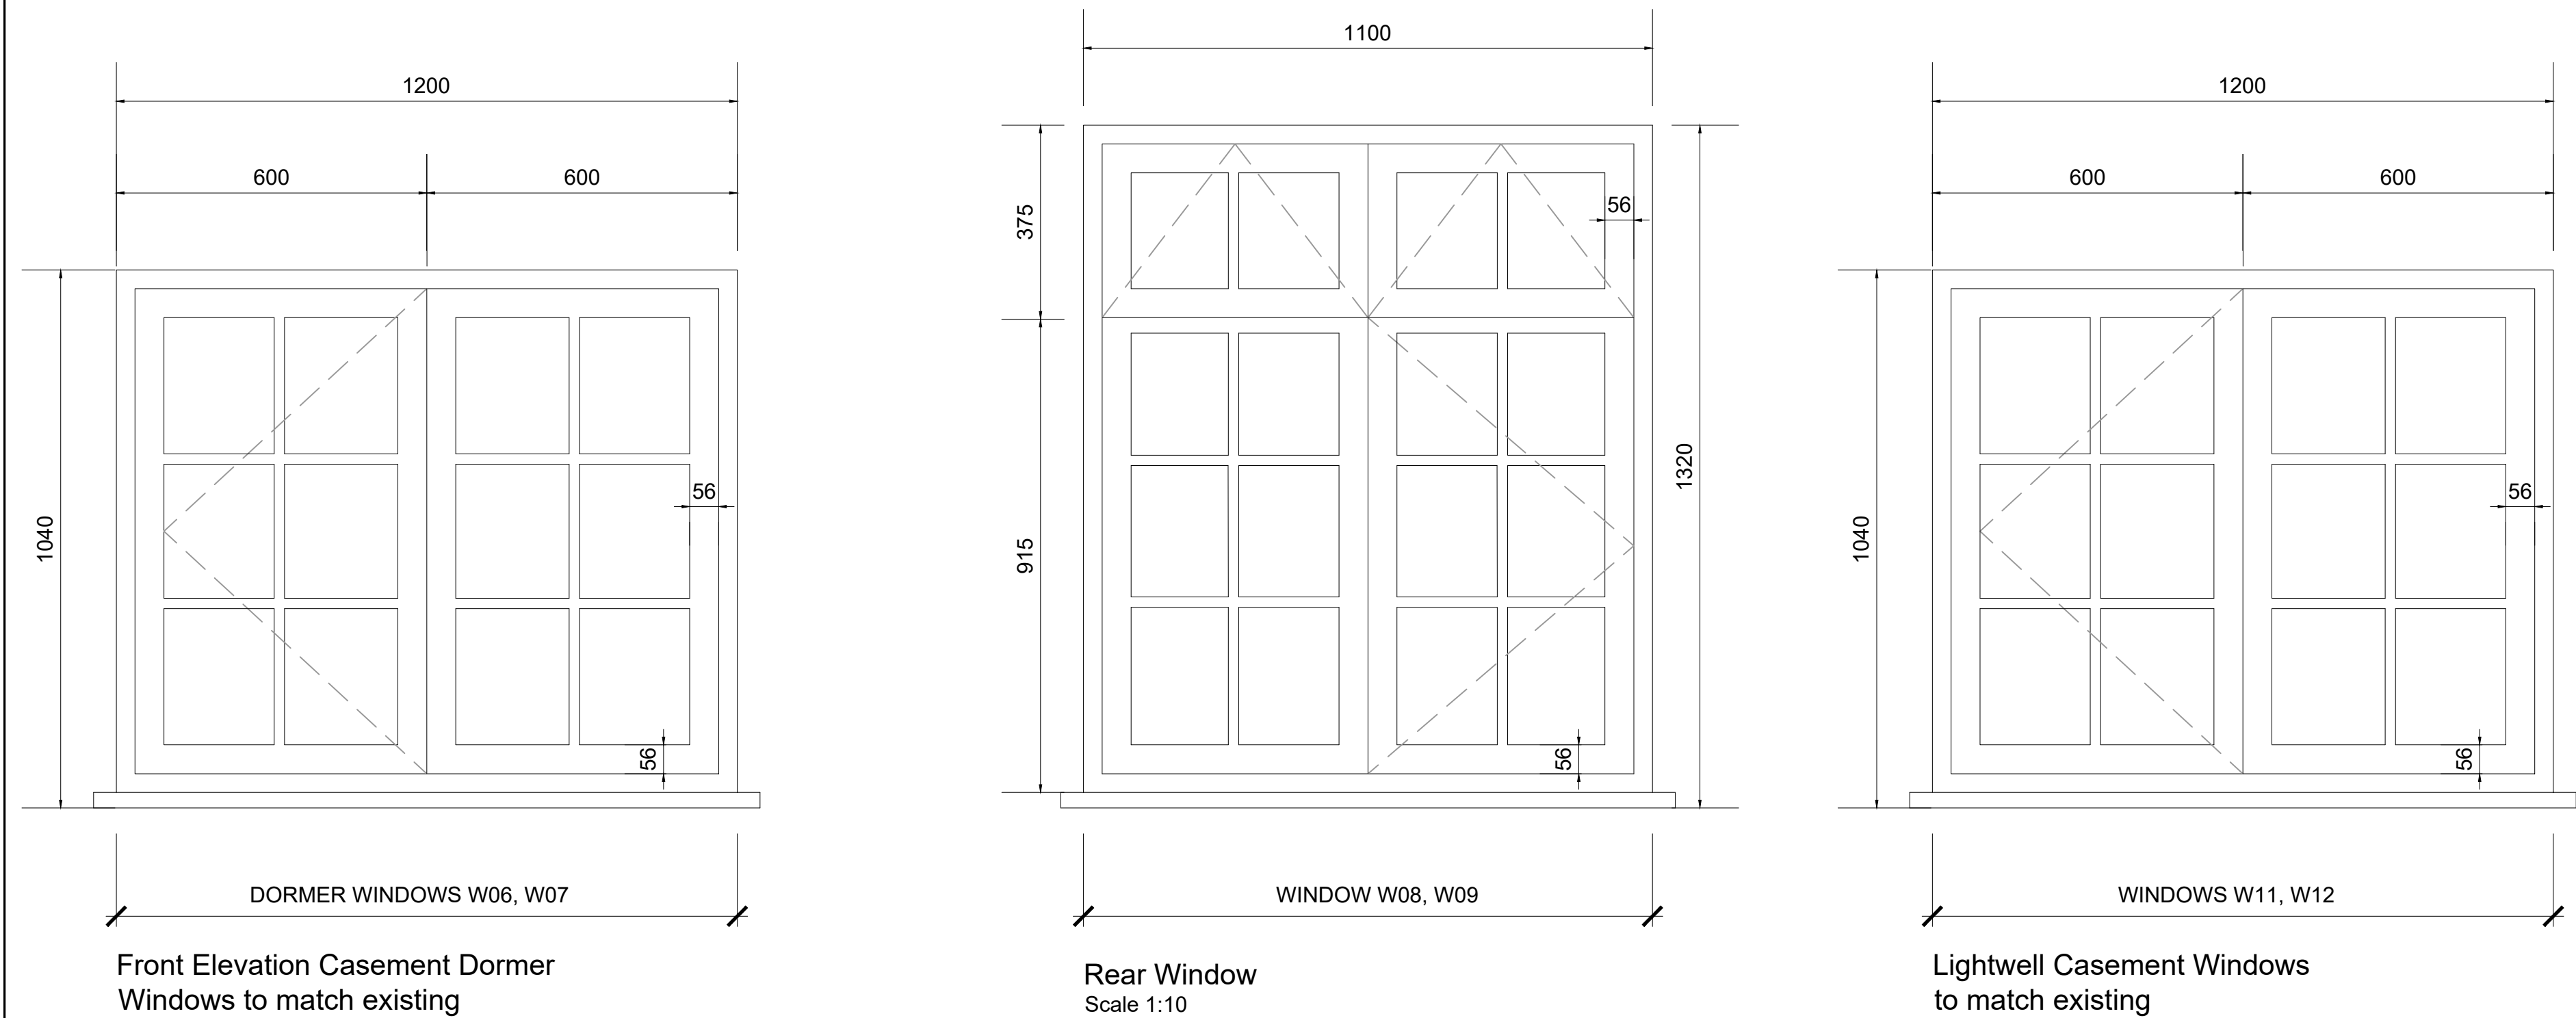

Subject to site survey. All window
structural opening sizes are to be
measured on site prior to ordering.

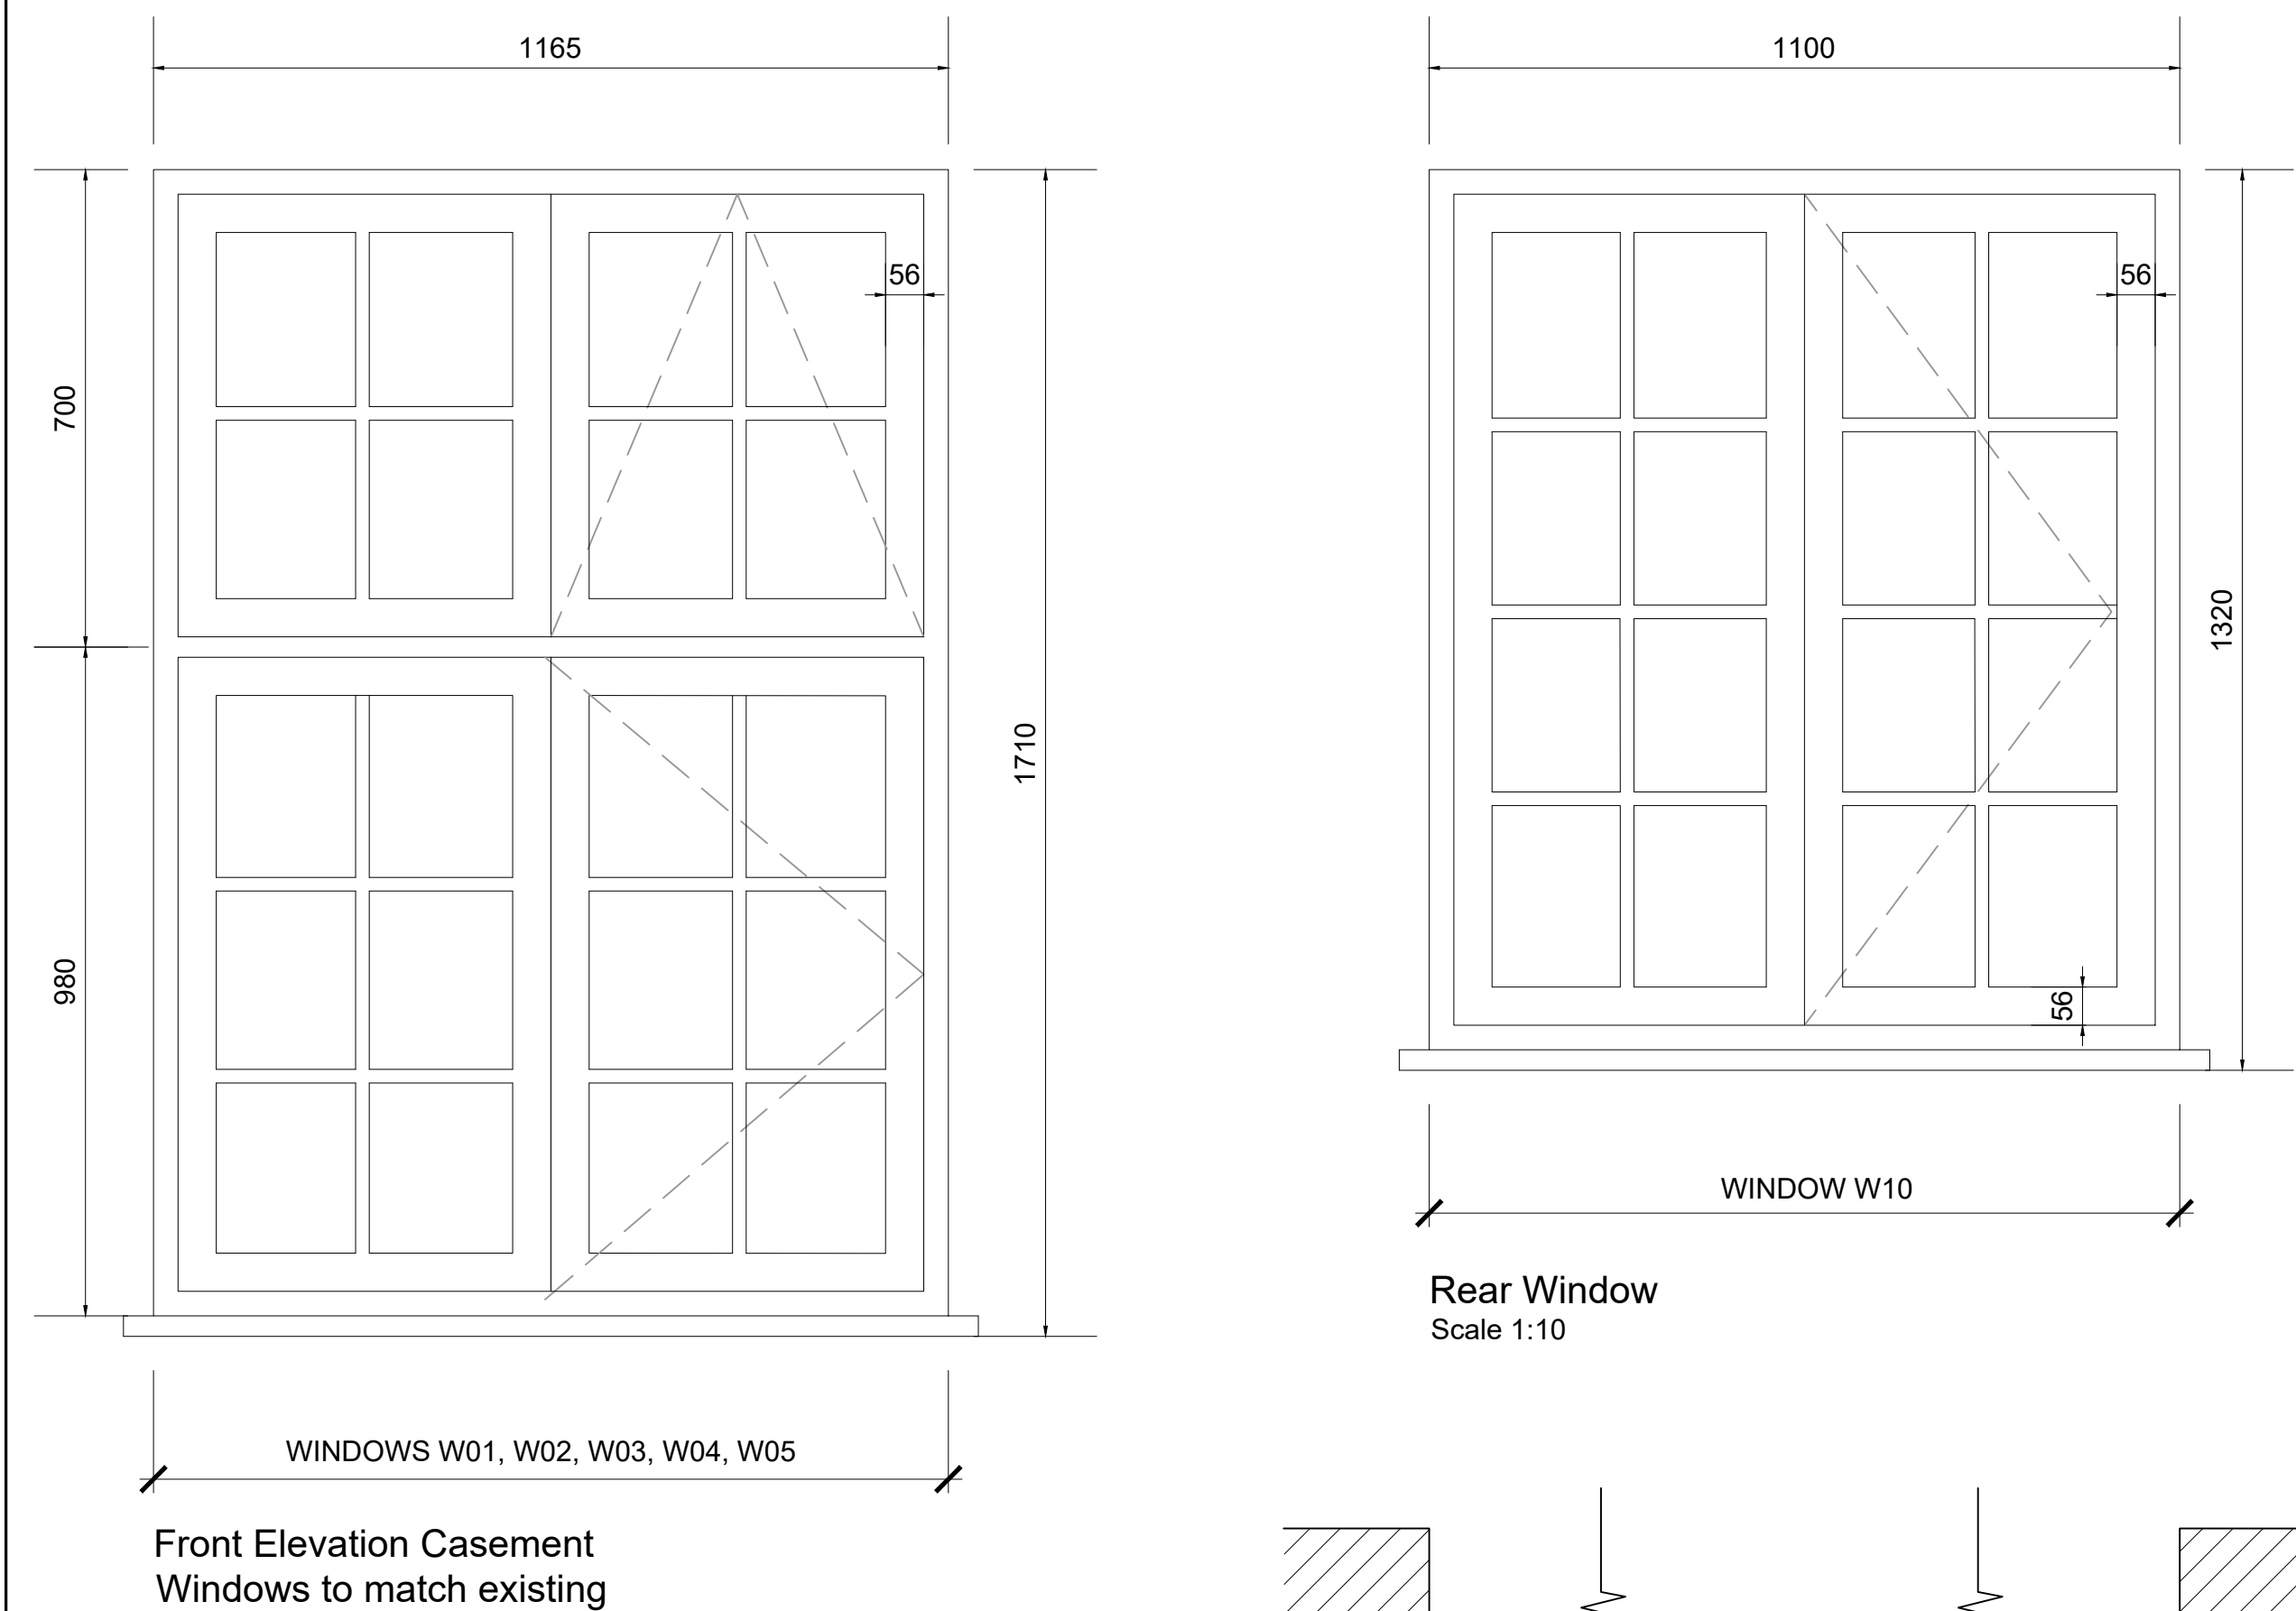

Subject to site survey. All window
structural opening sizes are to be
measured on site prior to ordering.

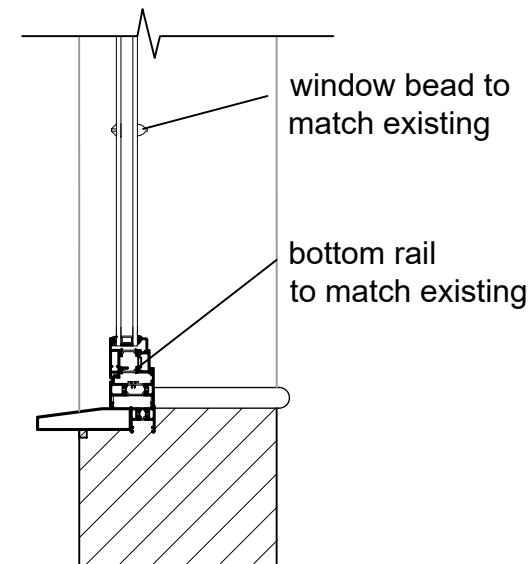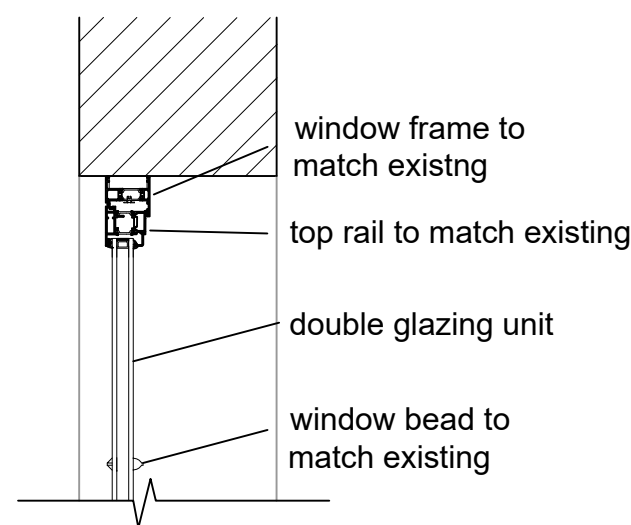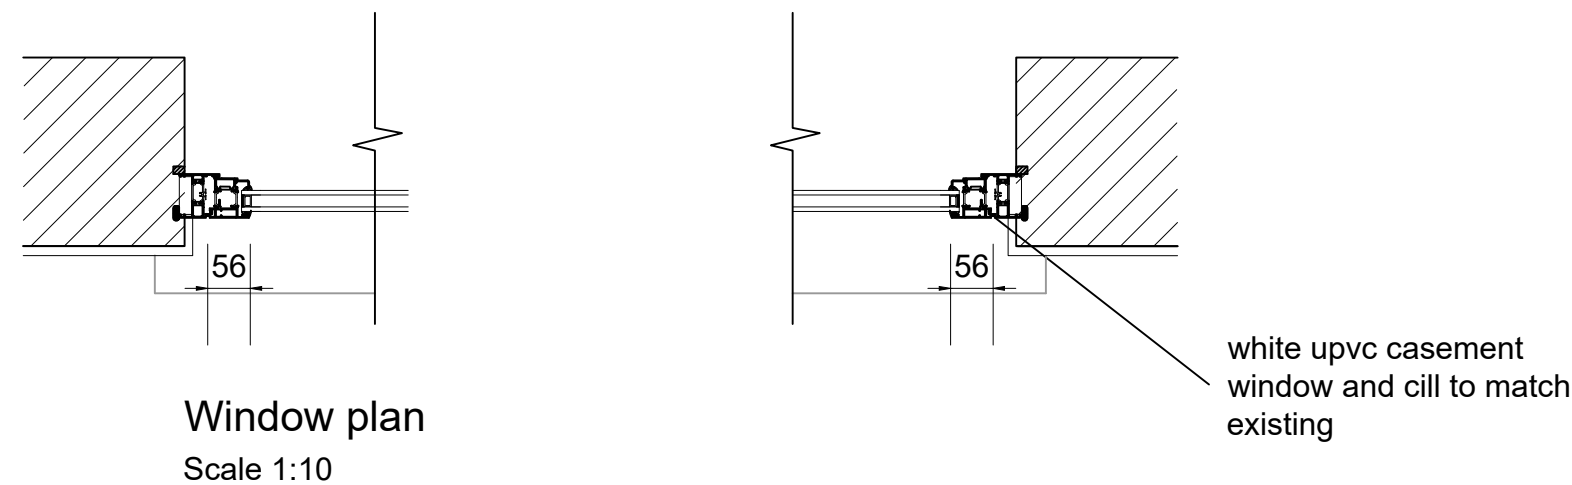


Window section
Scale 1:10

Replacement Casement windows
as shown on the approved
elevations W01 - W12


System : FlushSash Heritage
rustique flush casement windows:
Thermaseal window systems Veka
Colour : White upvc
Drainage concealed
White 4000 trickle vent
Energy rated A
Frame 38mm (all sides)
Mullion/Transom 56mm



WEST ELEVATION
APPROVED

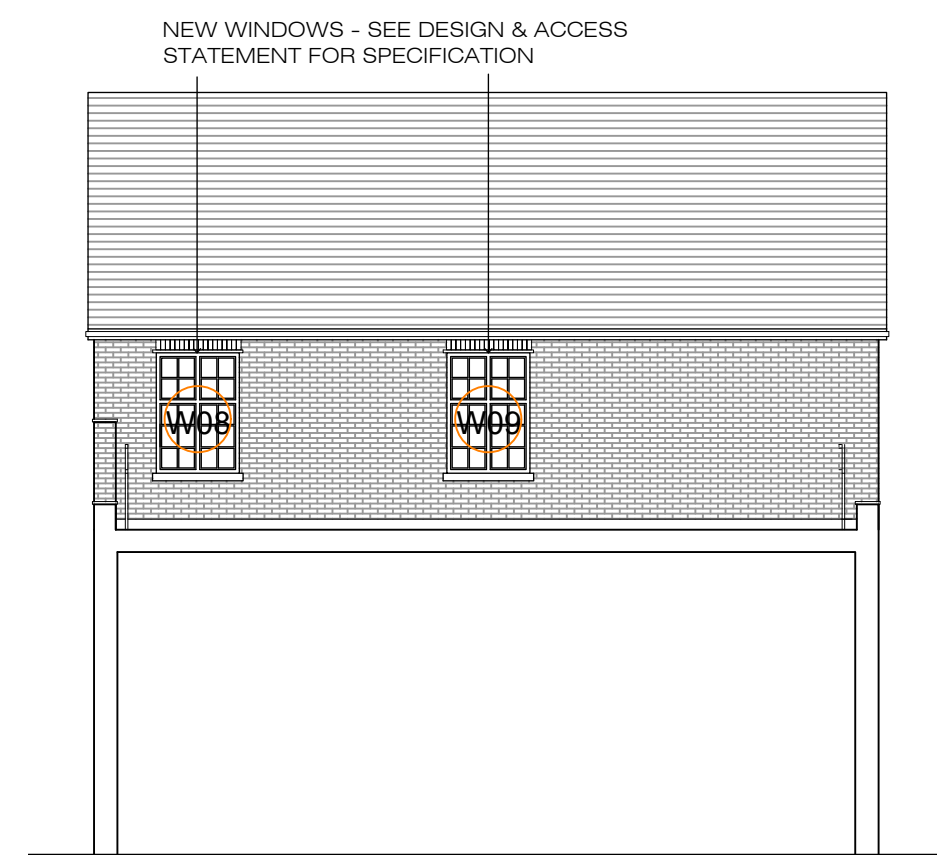

EAST INTERNAL ELEVATION

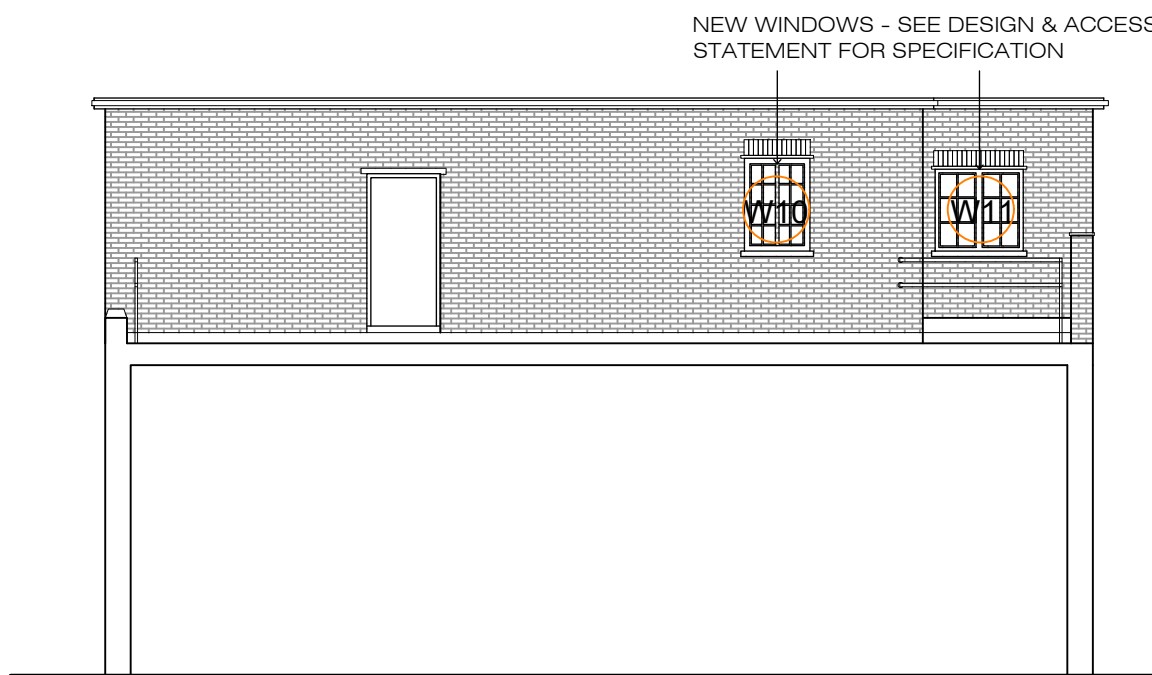

WEST INTERNAL ELEVATION




SOUTH INTERNAL ELEVATION (LIGHTWELL)




PROPOSED CHAMFERED
GLAZING BAR PROFILE TO MATCH EXISTING
WITH INTERNAL OVOLO PROFILE



PROPOSED FLUSHSASH HERITAGE
RUSTIQUE CASEMENT WINDOW BY VEKA

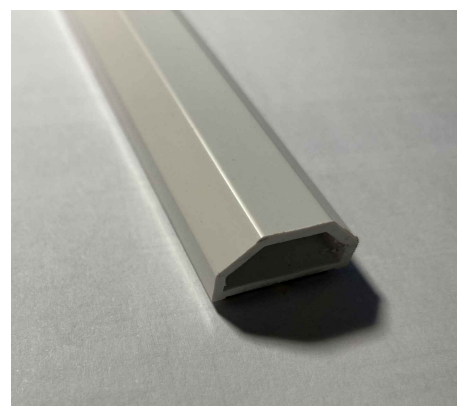

PROPOSED CHAMFERED
GLAZING BAR PROFILE

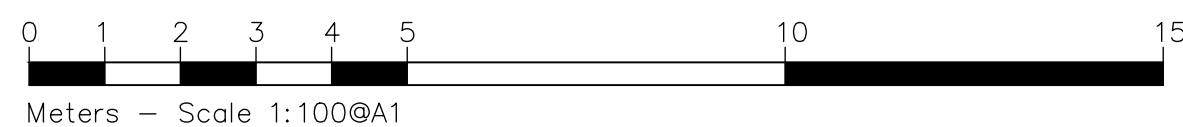

PROPOSED ELEVATIONS - SCALE 1:10@A1

drawing stage
PLANNING CONDITION

Briffa Phillips
Architecture Design Planning Consultants Project Management
19-21 Holywell Hill, St Albans
Herts AL1 1EZ
Tel. 01727 840567
Fax. 01727 731671
www.briffaphillips.com
info@briffaphillips.com

project title
25 HIGH STREET, HITCHIN, SG5 1AT

drawing title
PROPOSED ELEVATIONS,
WINDOW DETAILS

scale 1:10, 1:100@A1	job architect MB	drawn JE	checked MB
date 05.06.24	project no. 1706	drawing no. 210	revision A