


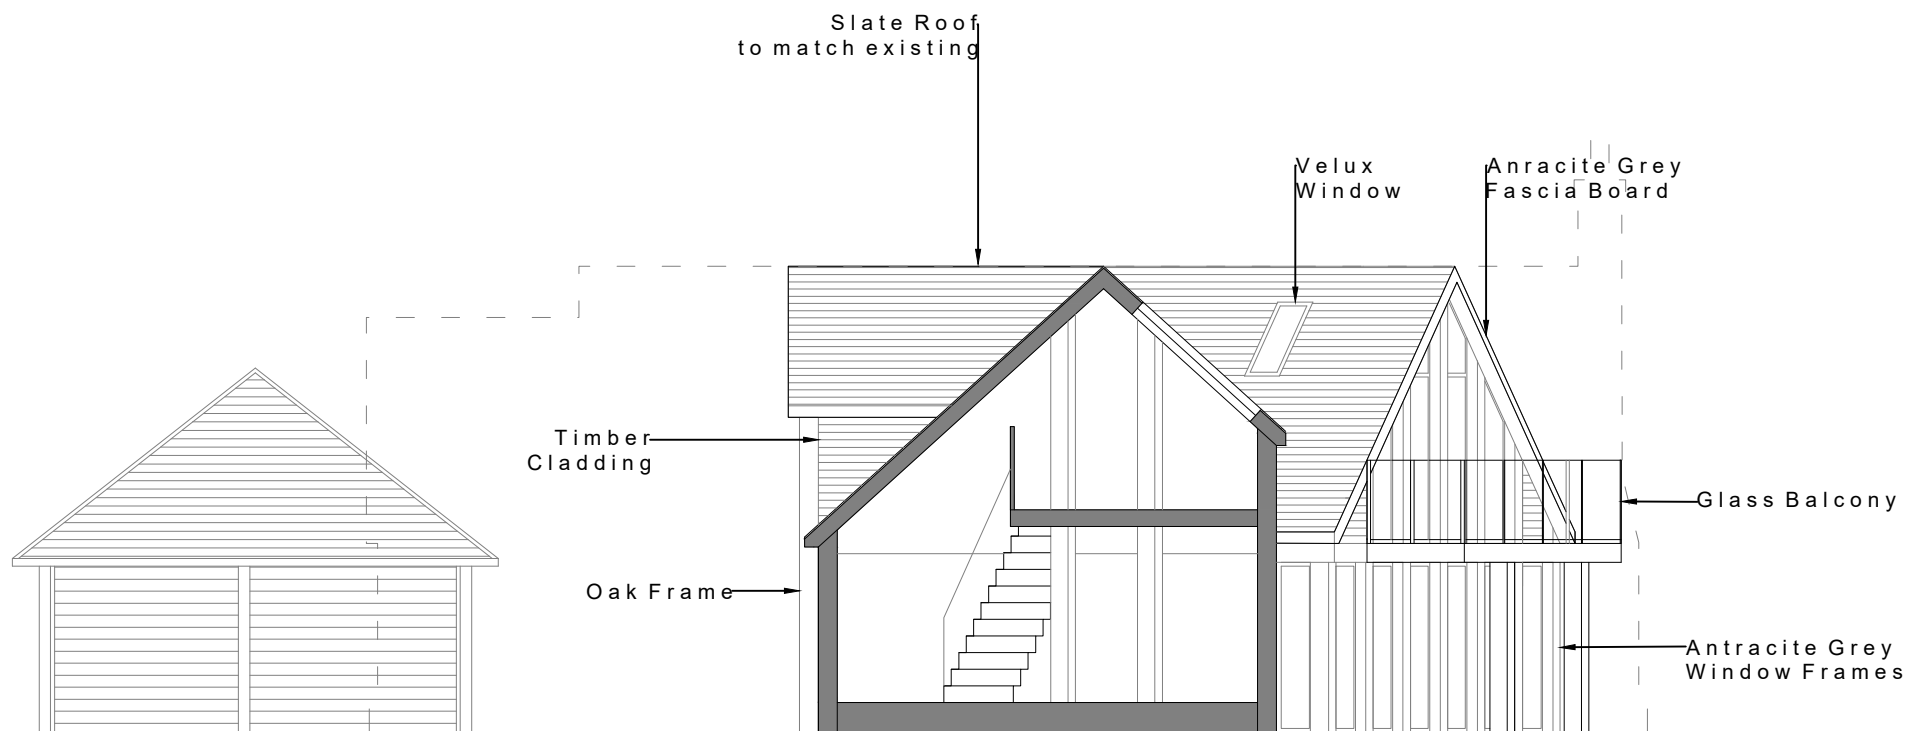

Charlotte Fausset Architect
 MFA ARB RIBA
 41 Bunyan Close
 Pirton Hitchin
 Herts SG5 3RE
 Tel : 07815570717
 charlottefausset@yahoo.com

client
Anthony & Danielle Peters

address
**The Lodge
 Pirton Rd
 Shillington
 SG5 3HB**

title
**Sectional
 South Elevation**

dwg no & revision
LODGE-10-028
 Rev : 0 Date : 11.10.24

scale
 0 2m 4m
Scale 1 : 100 @ A4