


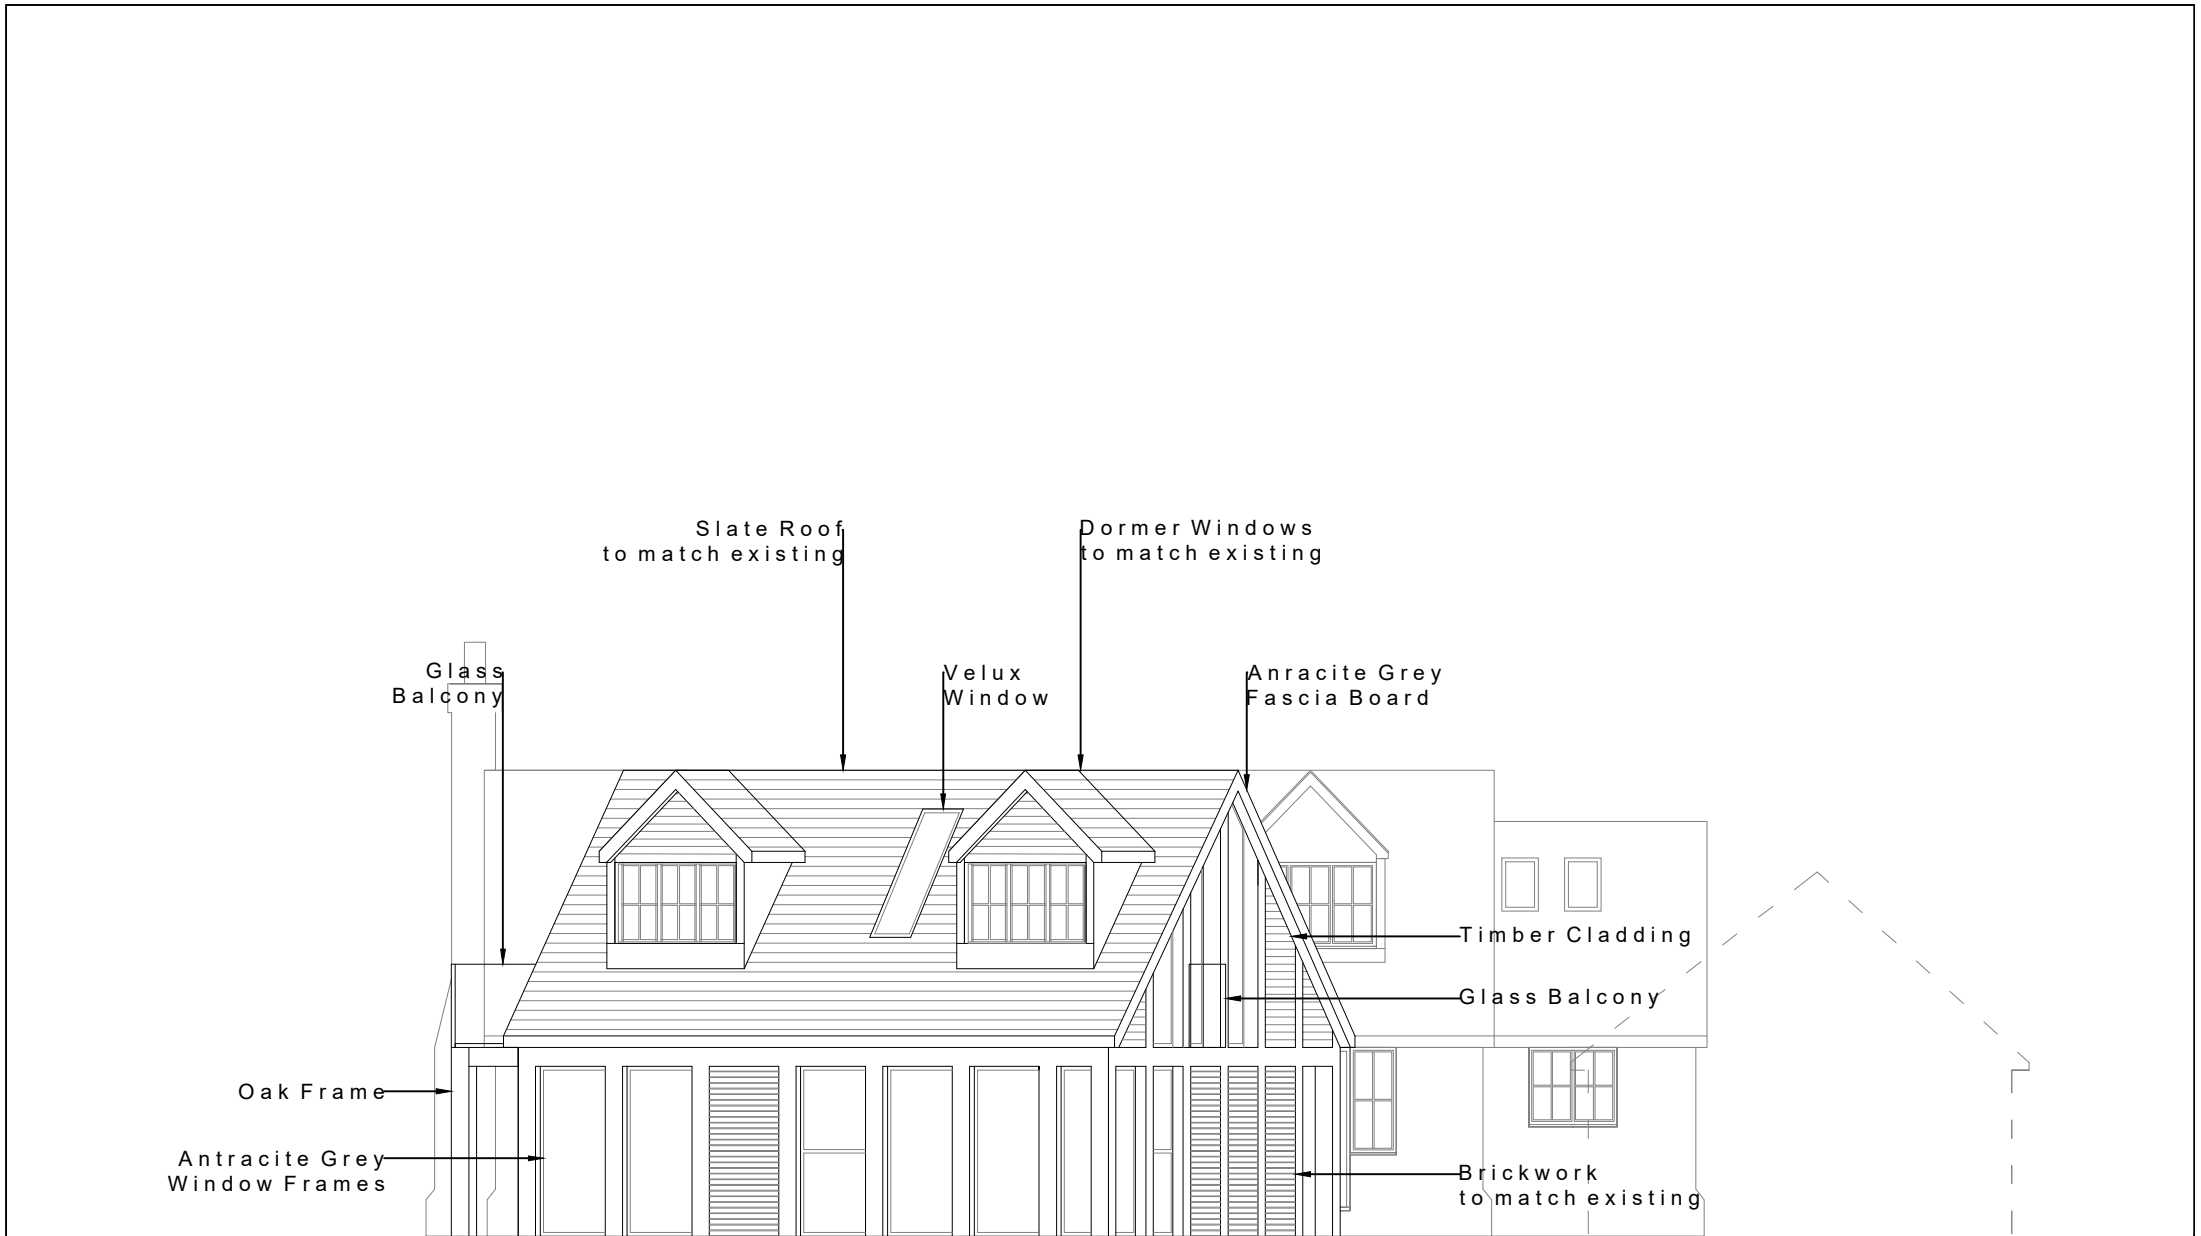

Charlotte Fausset Architect MFA ARB RIBA 41 Bunyan Close Pirton Hitchin Herts SG5 3RE Tel : 07815570717 charlottefausset@yahoo.com	client Anthony & Danielle Peters	address The Lodge Pirton Rd Shillington SG5 3HB	title Proposed North Elevation	dwg no & revision LODGE-10-025 Rev : 0 Date : 11.10.24	scale 0 2m 4m Scale 1 : 100 @ A4
---	--	---	--	---	---