


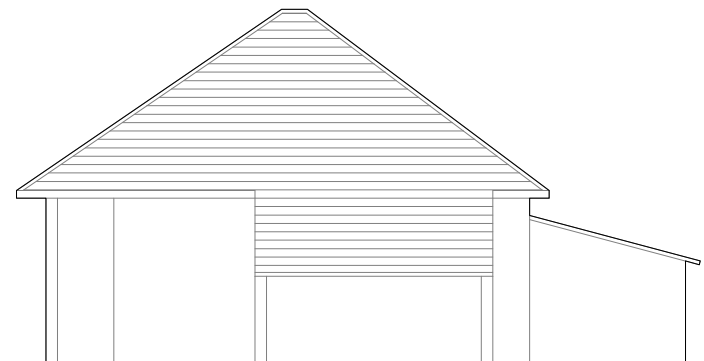

Charlotte Fausset Architect
MFA ARB RIBA
41 Bunyan Close
Pirton Hitchin
Herts SG5 3RE
Tel : 07815570717
charlottefausset@yahoo.com

client
Anthony & Danielle Peters

address
**The Lodge
Pirton Rd
Shillington
SG5 3HB**

title
**Existing
East Elevation**

dwg no & revision
LODGE-10-022
Rev : 0 Date : 01.11.23

scale
0 2m 4m
Scale 1 : 100 @ A4