

Three Chimneys

MANGROVE ROAD

Elm Gable

Elmdene

18

13

2

1

Greenways

Meadowcroft

parking area

existing vehicular access

hardsurfaced area
for waste bins on
collection day

extg hedge

X

new mixed
planting hedge

cycle
store

extg outbuildings
to be removed

extg hedge

visitor

visitor

proposed
bungalow 1
FFL 162.80
RL 167.35

parking area

new mixed
planting hedge

Y

Y

The Old
Water Tower

parking area

parking area

proposed
bungalow 2
FFL 162.80
RL 167.35

bins

cycle
store

X


new mixed
planting hedge

new 1.8M high fence


new 1.8M high fence

new mixed
planting hedge


extg hedge

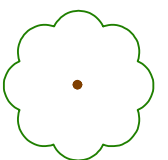

new trees - species to be agreed

 


new mixed native species hedge- hawthorn (*Crataegus monogyna*)
hazel (*Corylus avellana*), field maple (*Acer campestre*), dog rose
(*Rosa canina*)

 

existing hedge

Provide bird nesting boxes (swift & house martin), number & location to be agreed
Provide bat nesting boxes, number & location to be agreed
Provide hedgehog nesting boxes, number & location to be agreed

SITE PLAN 1:200

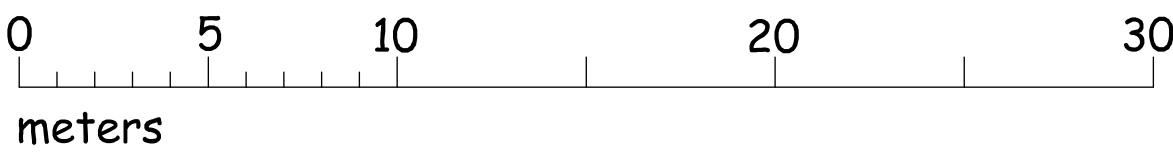

Project

PROPOSED BUNGALOWS AT
THE OLD WATER TOWER,
MANGROVE ROAD,
COCKERNHOE,
LU2 8QD

Client

MR & MRS GALLAGHER

Drawing

PROPOSED SITE PLAN

Scale 1:200 @ A1 Drawn C.R.

Checked Date Dec 24

Drawing No.

GAL/24/01B

This drawing and design is copyright and must not
be reproduced in part or in whole without prior
written consent. Contractors must verify all
dimensions on site before commencing work