




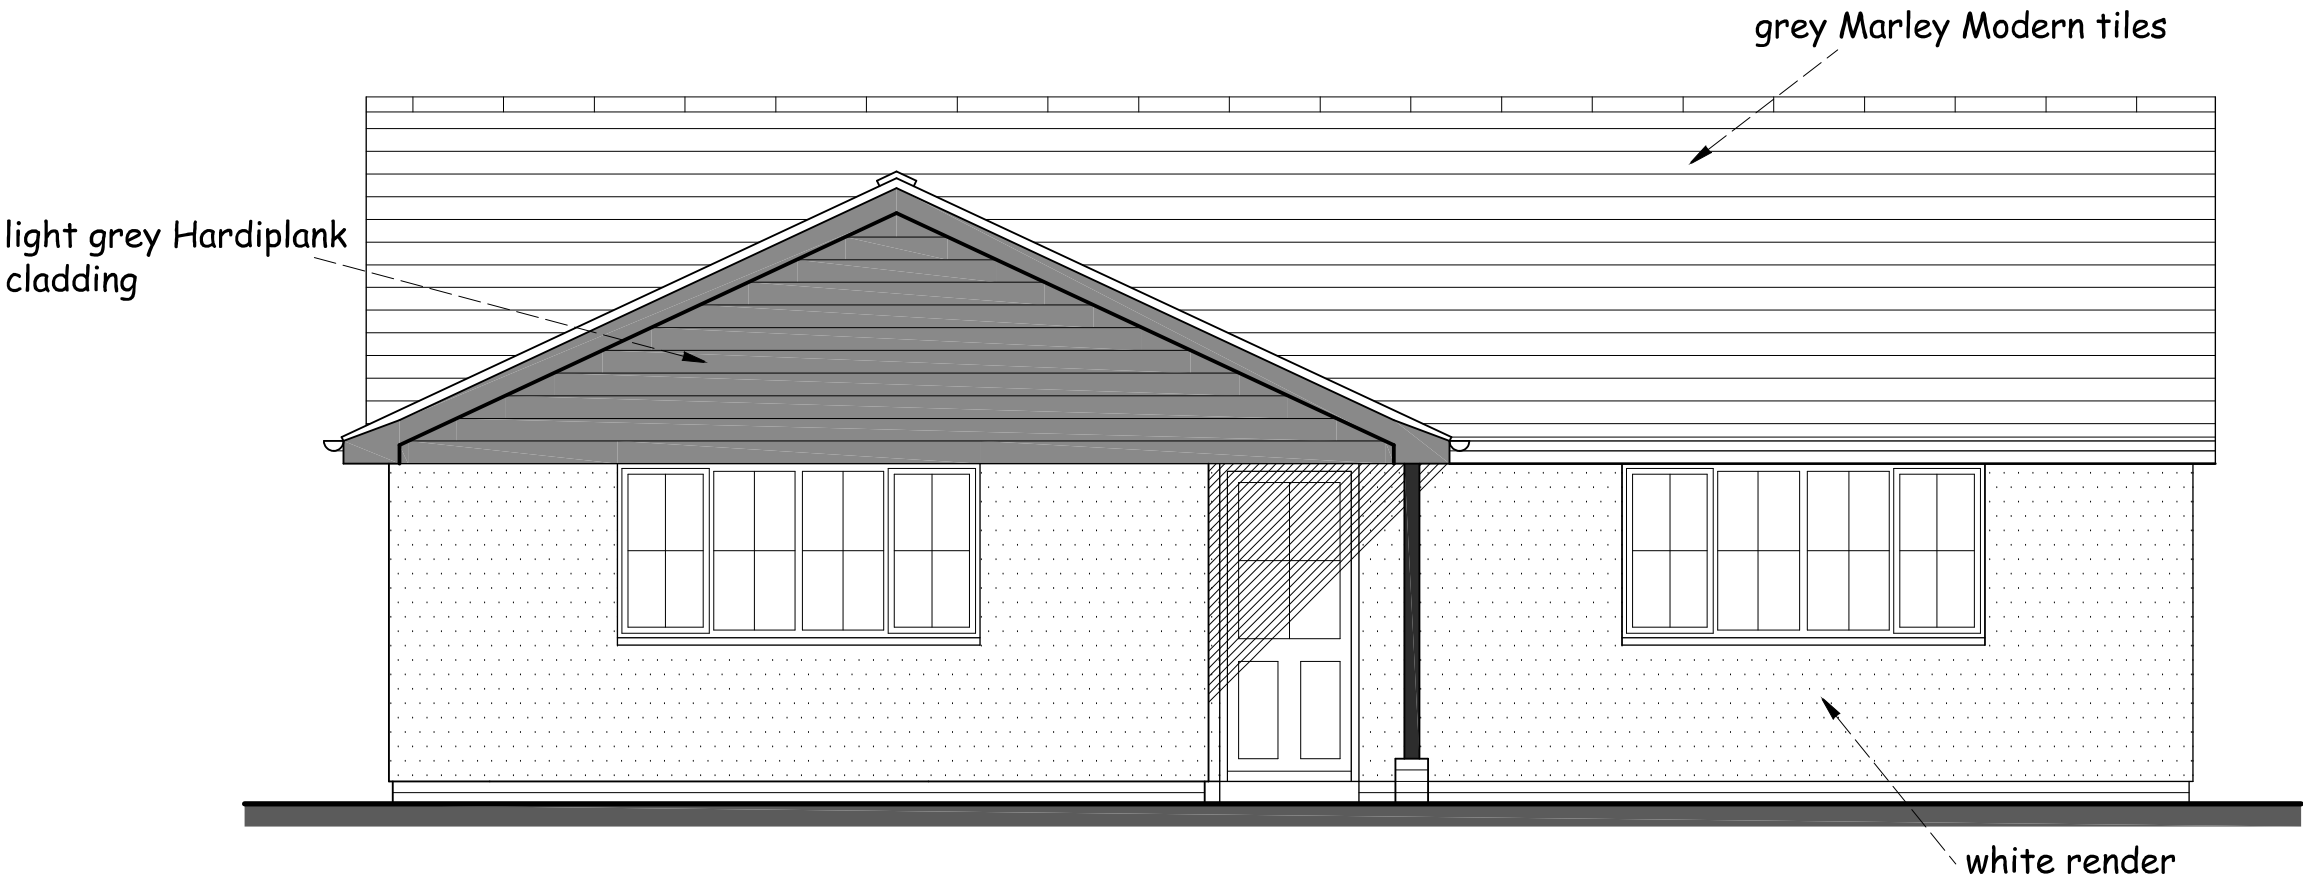


FRONT ELEVATION

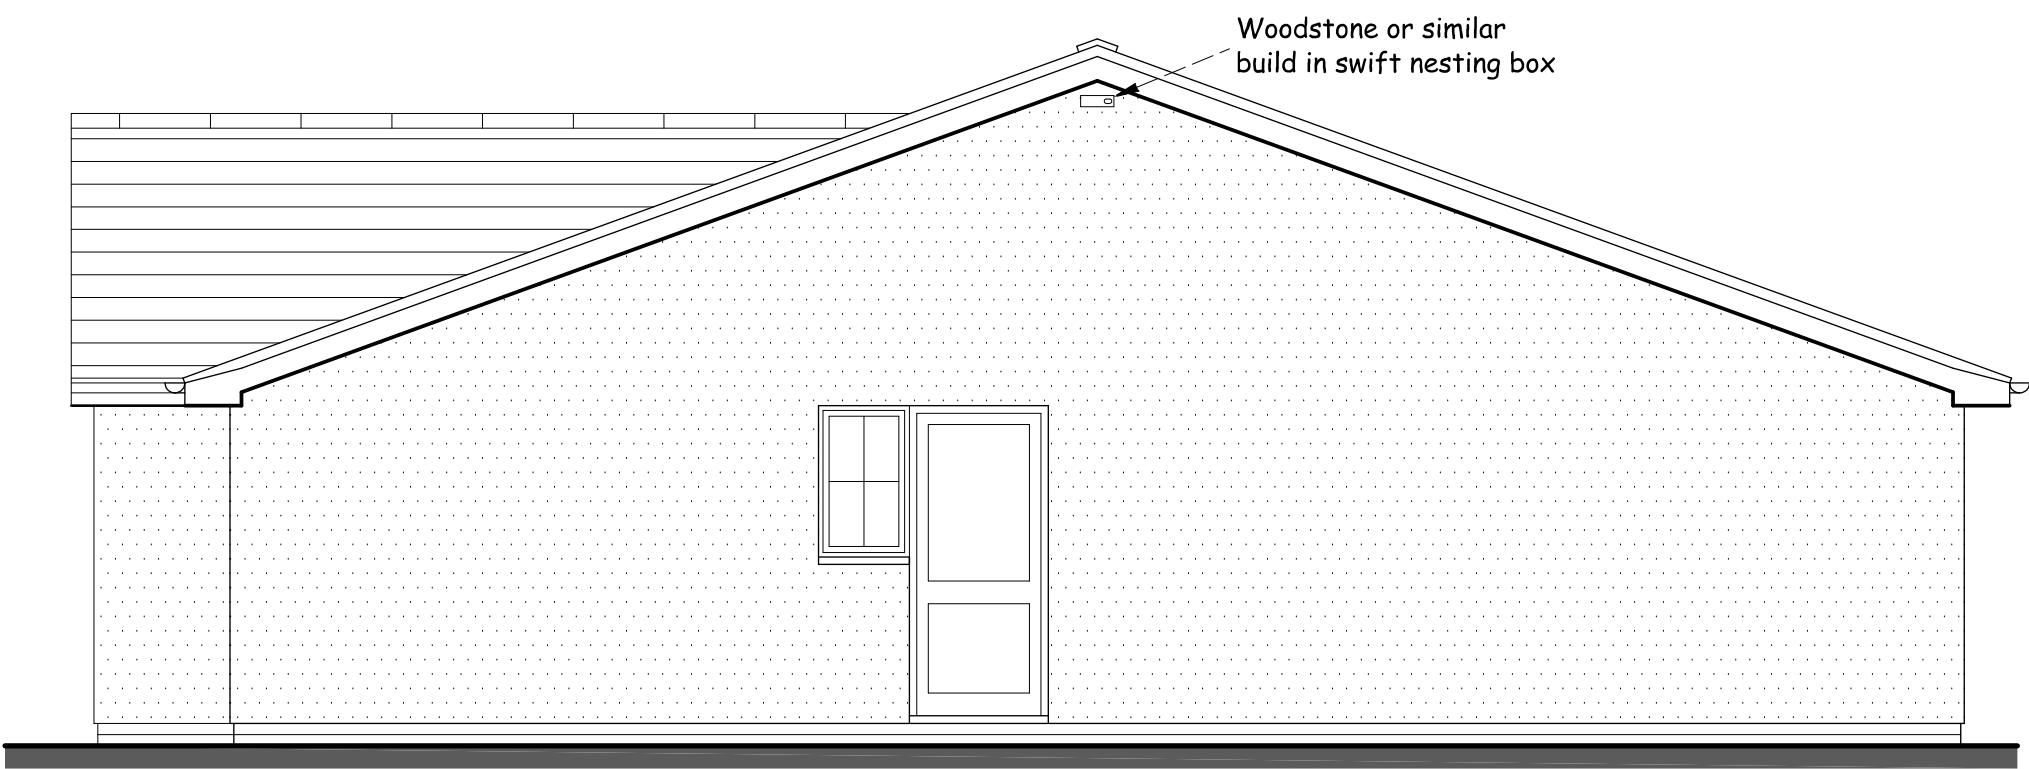


SIDE ELEVATION

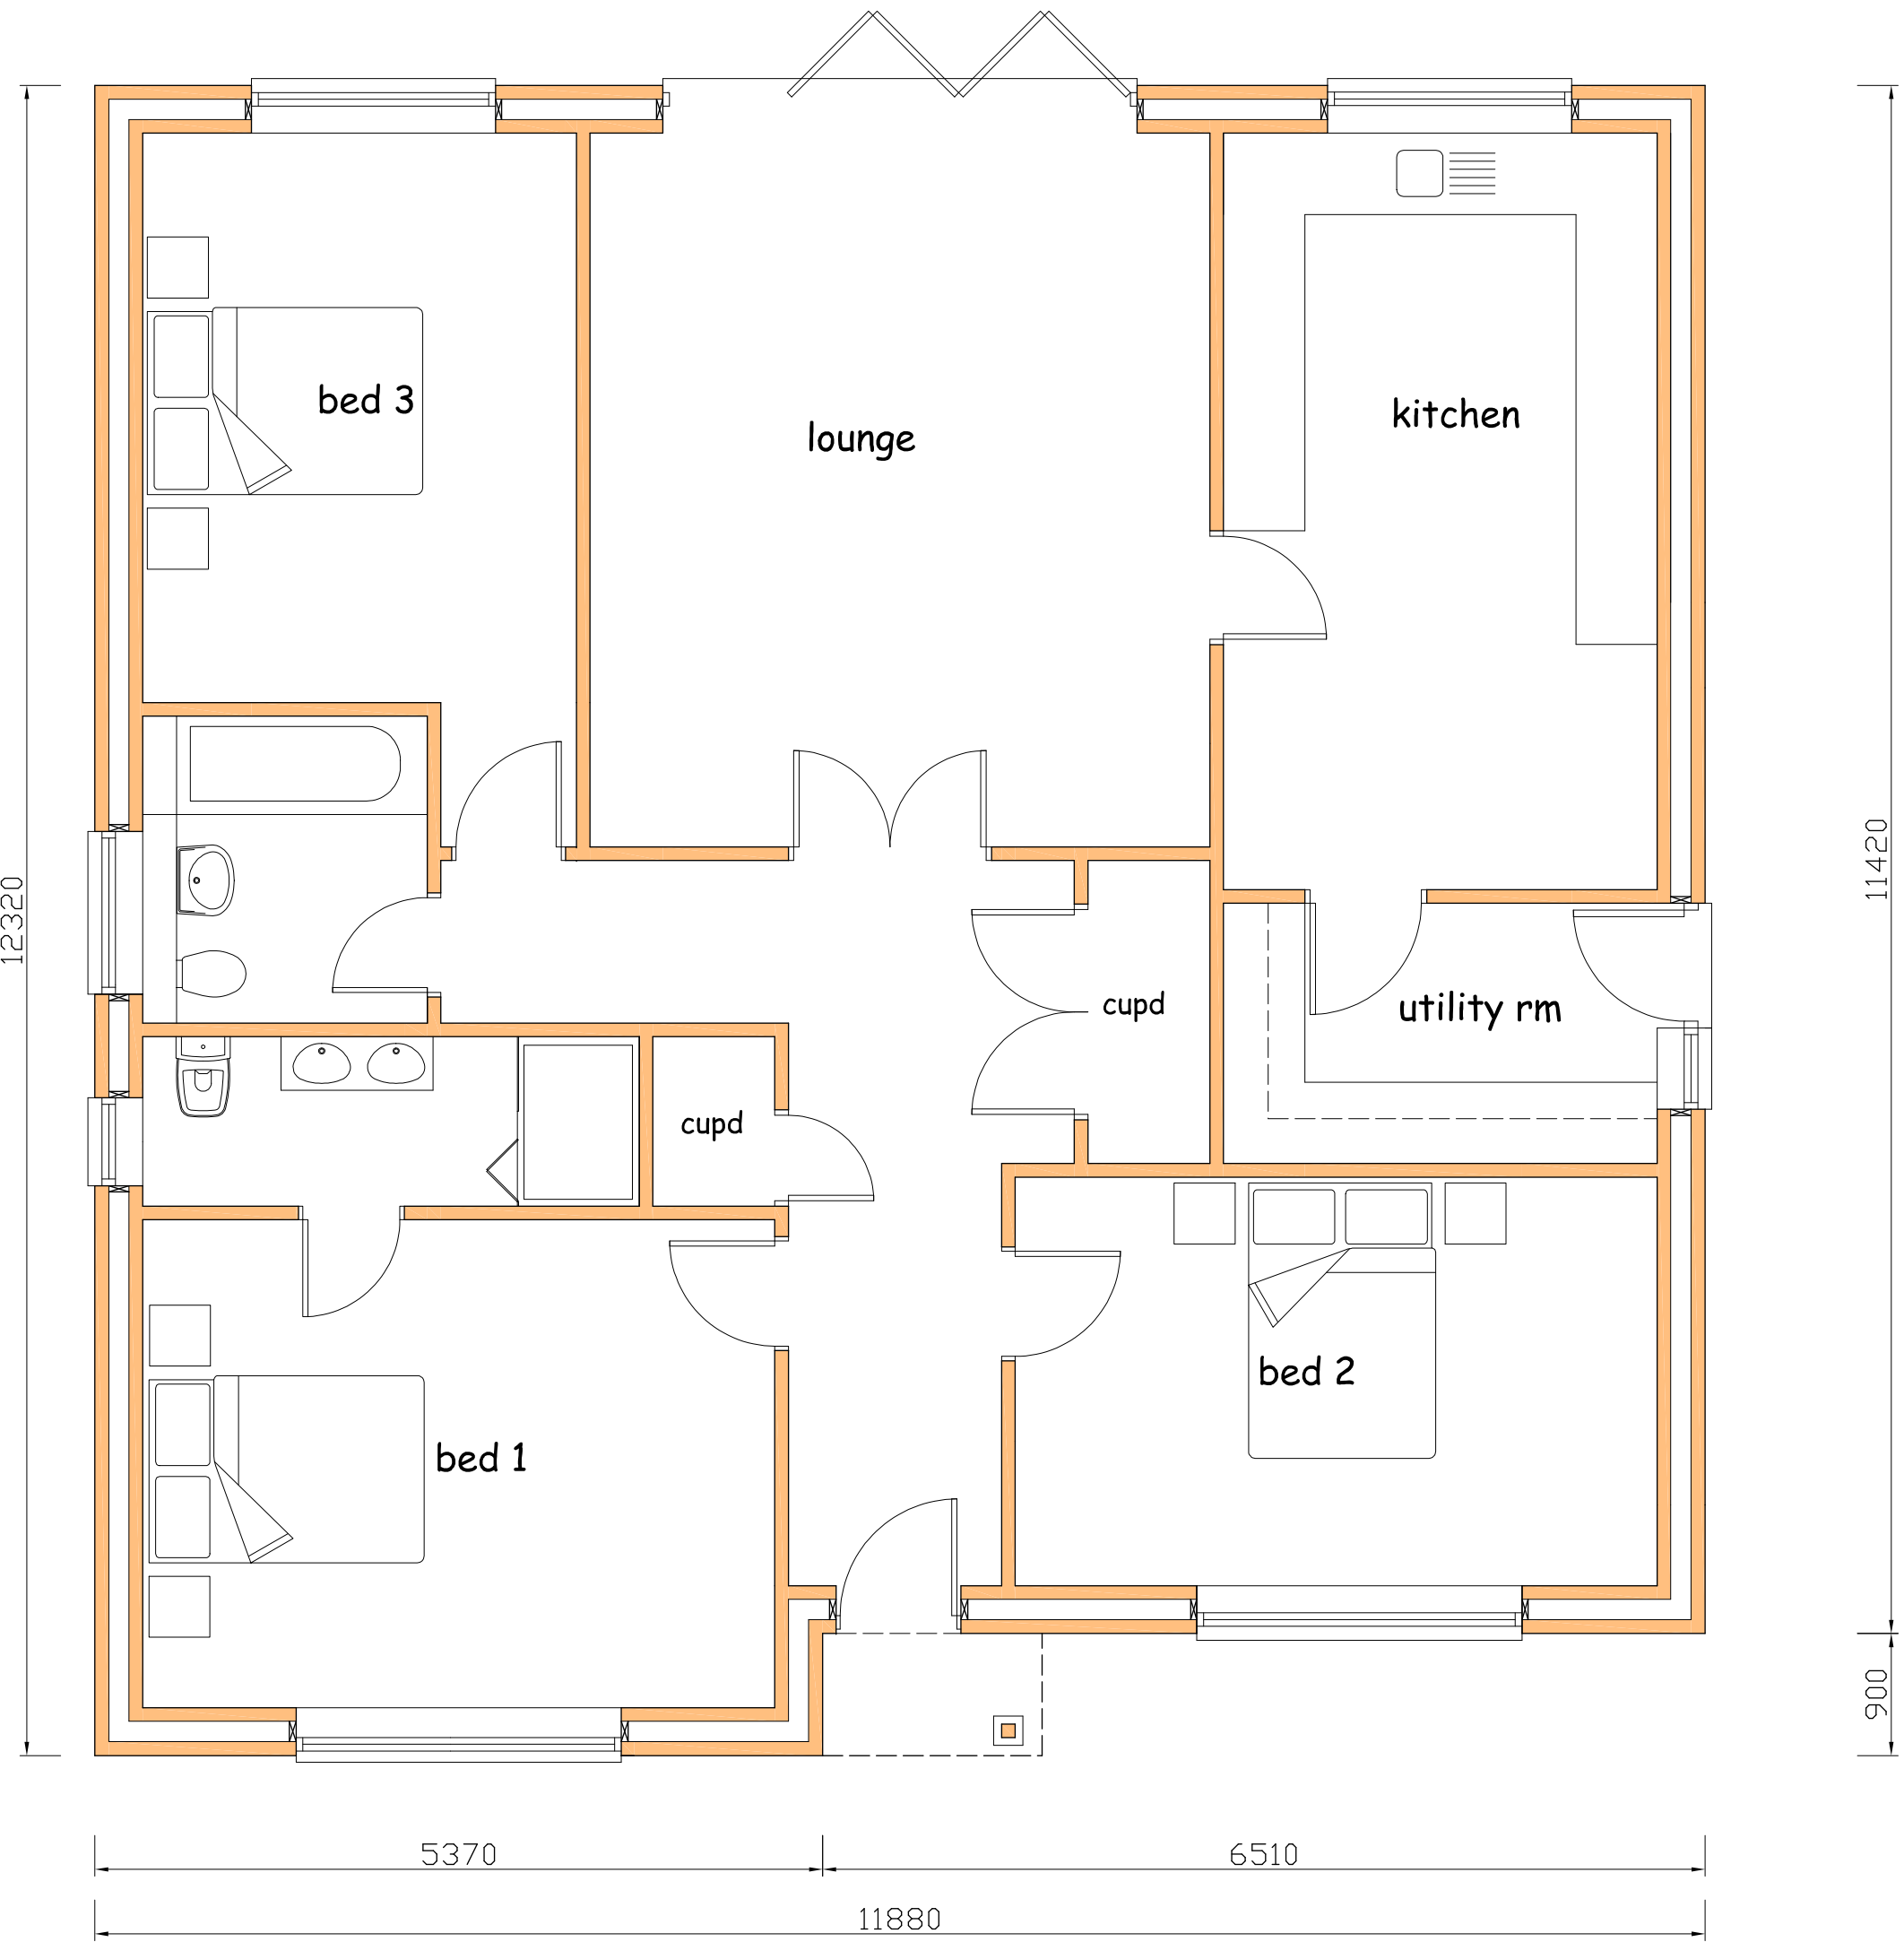

FLOOR PLAN

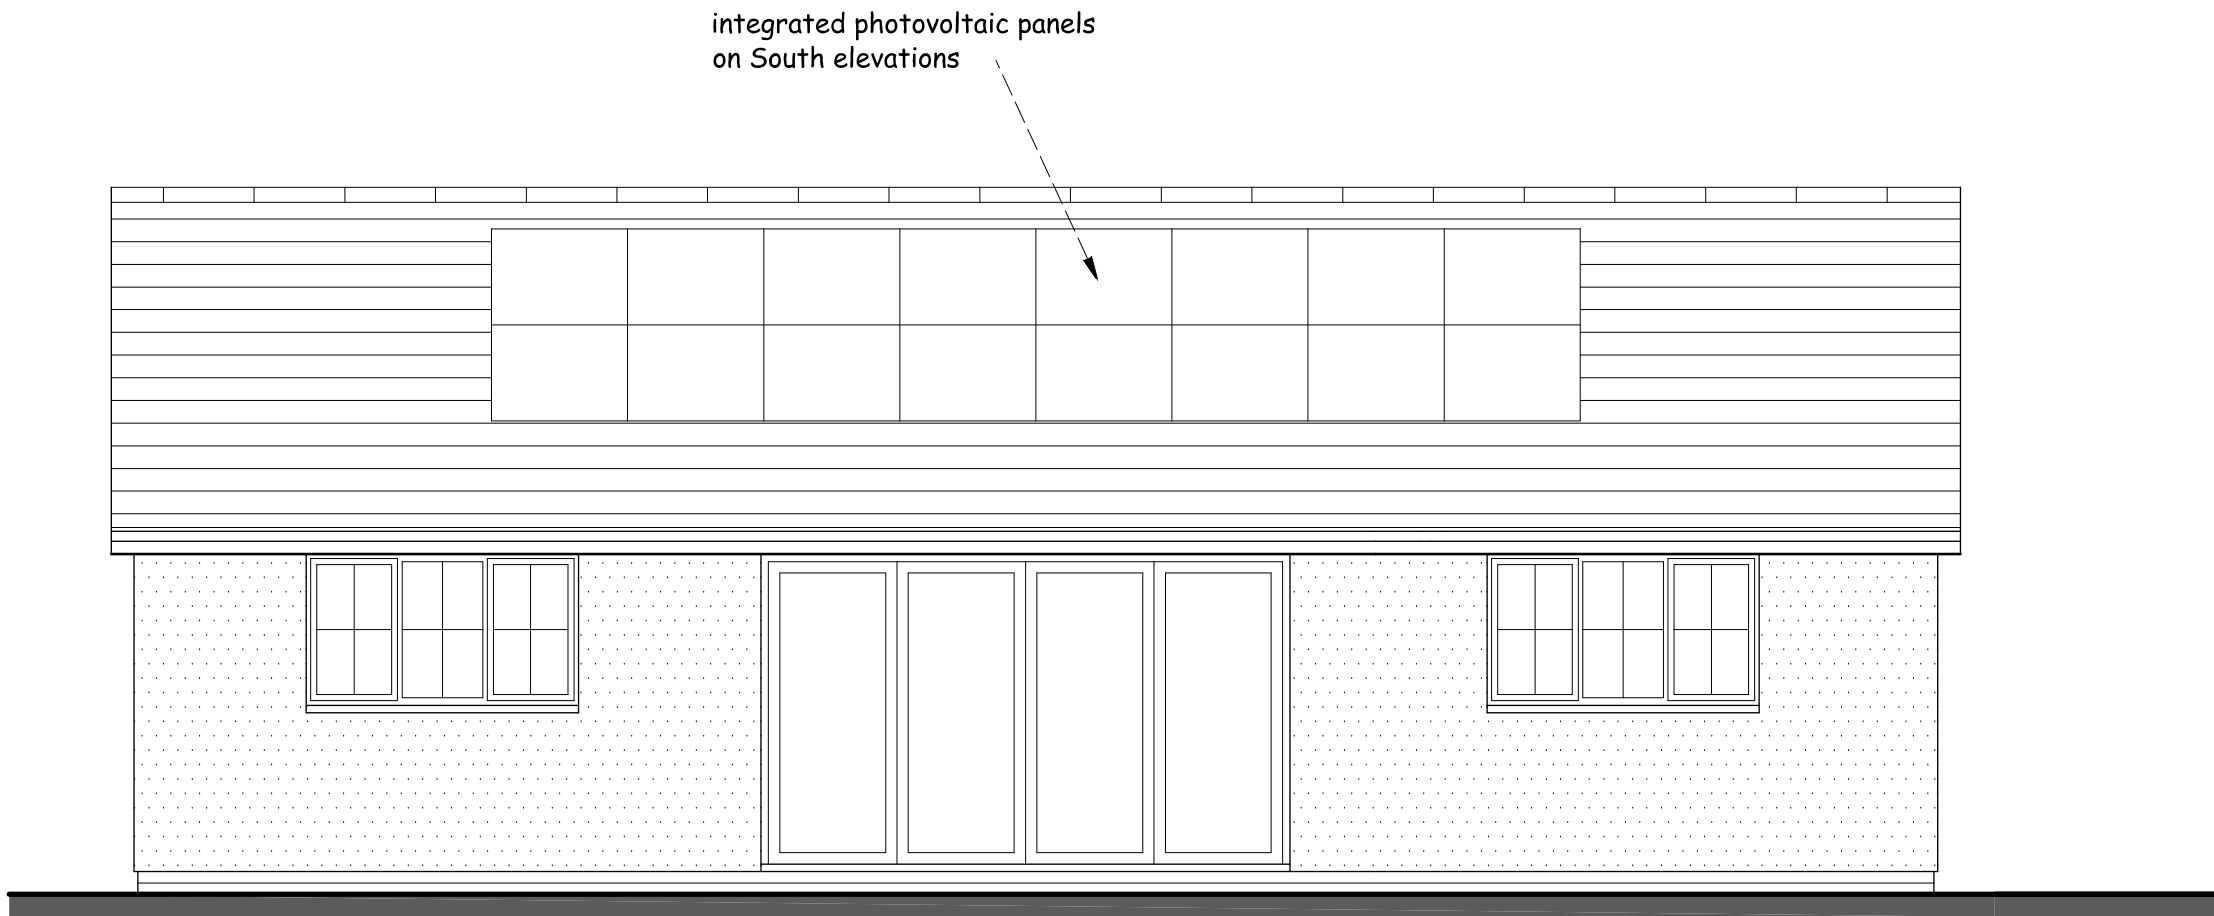

REAR ELEVATION

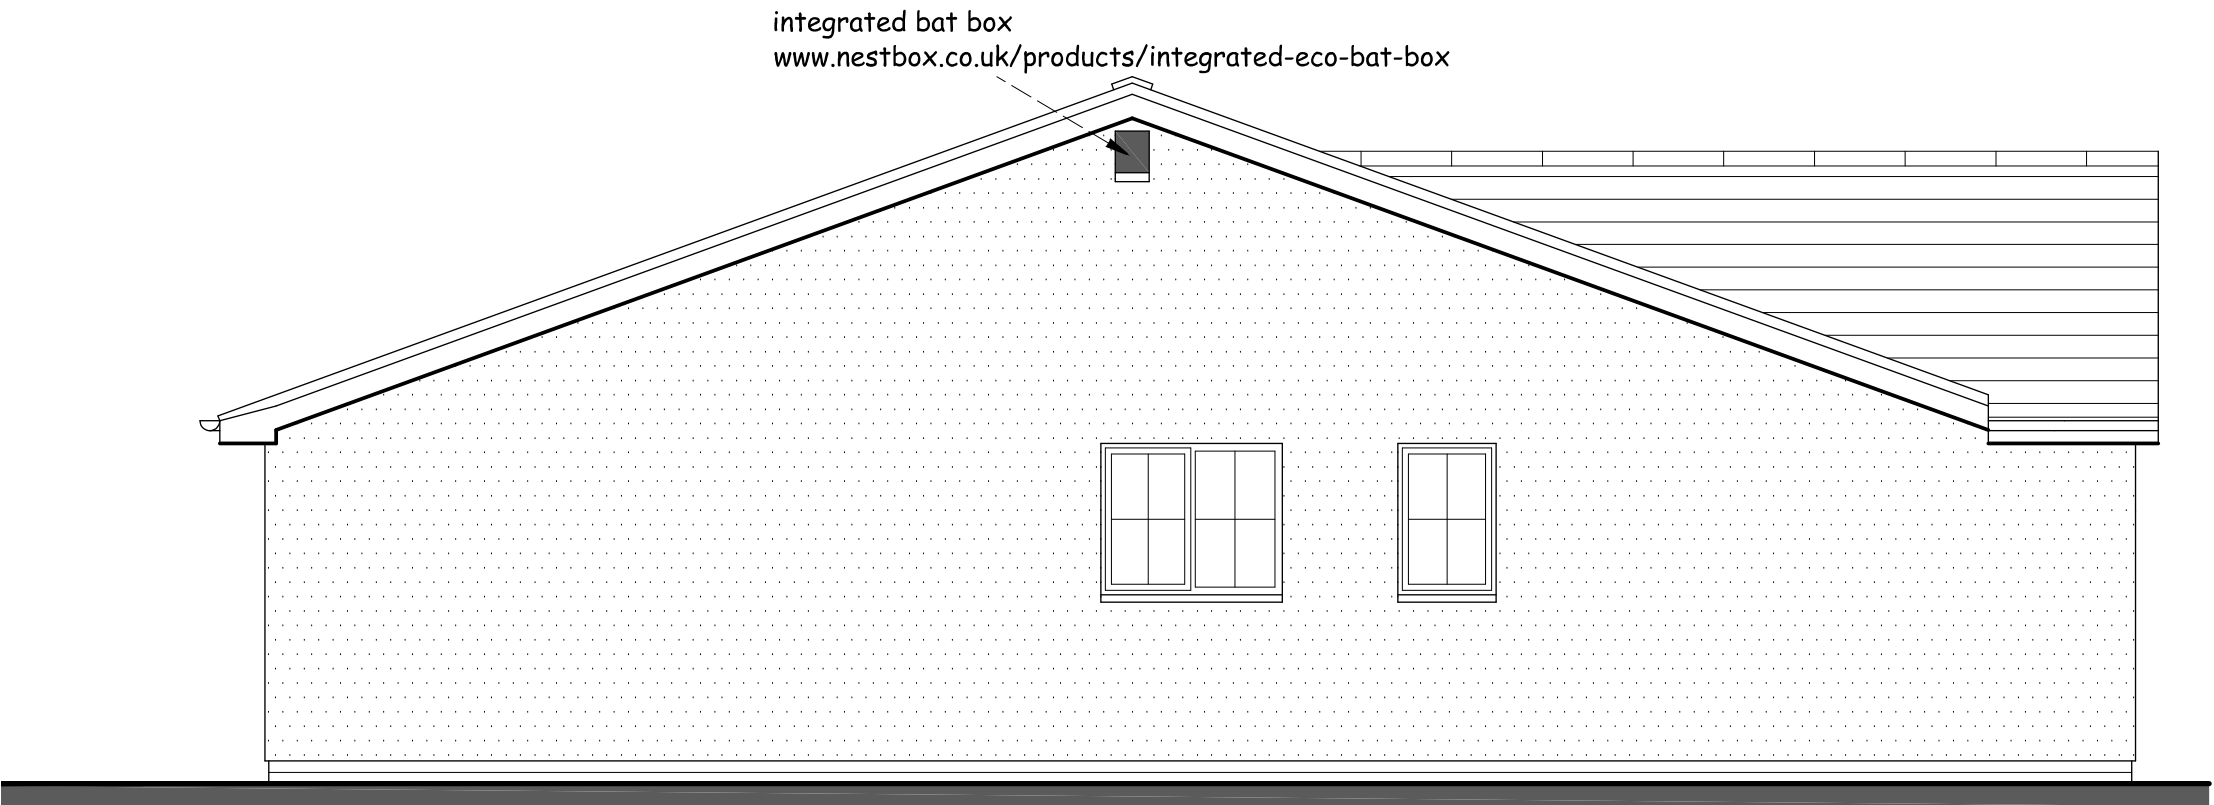

SIDE ELEVATION

No.	Date	Revision	Initial

Project

PROPOSED BUNGALOWS AT
THE OLD WATER TOWER,
MANGROVE ROAD,
COCKERNHOE,
LU2 8QD

Client

MR & MRS GALLAGHER

Drawing

PROPOSED PLAN

Scale 1:50 @ A1 Drawn C.R.

Checked Date Dec 24

Drawing No.

GAL/24/02

This drawing and design is copyright and must not be reproduced in part or in whole without prior written consent. Contractors must verify all dimensions on site before commencing work