



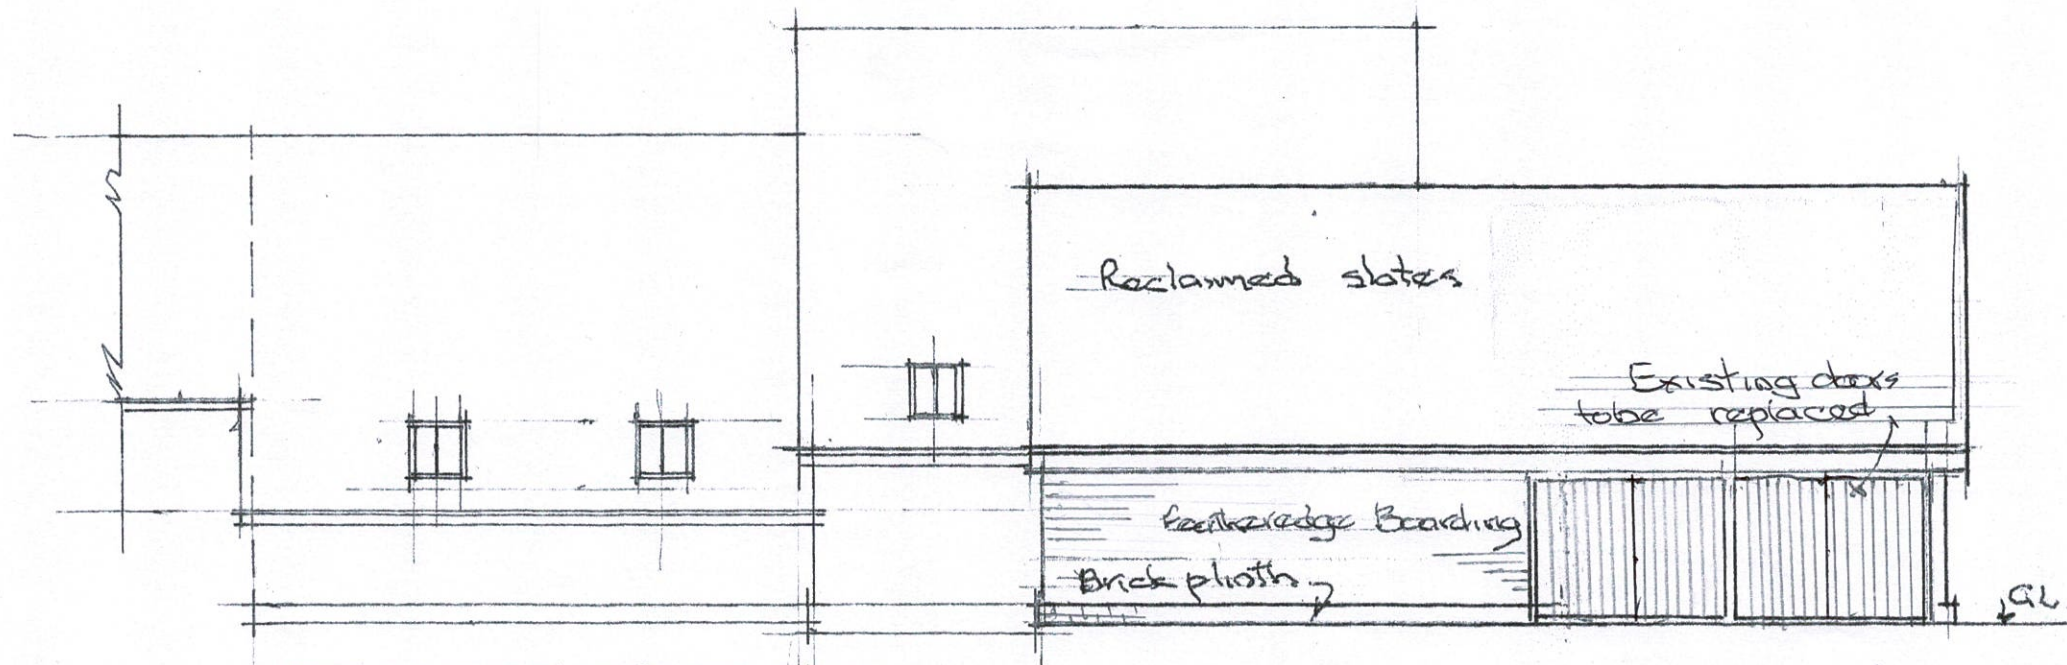

SOUTH WEST ELEVATION

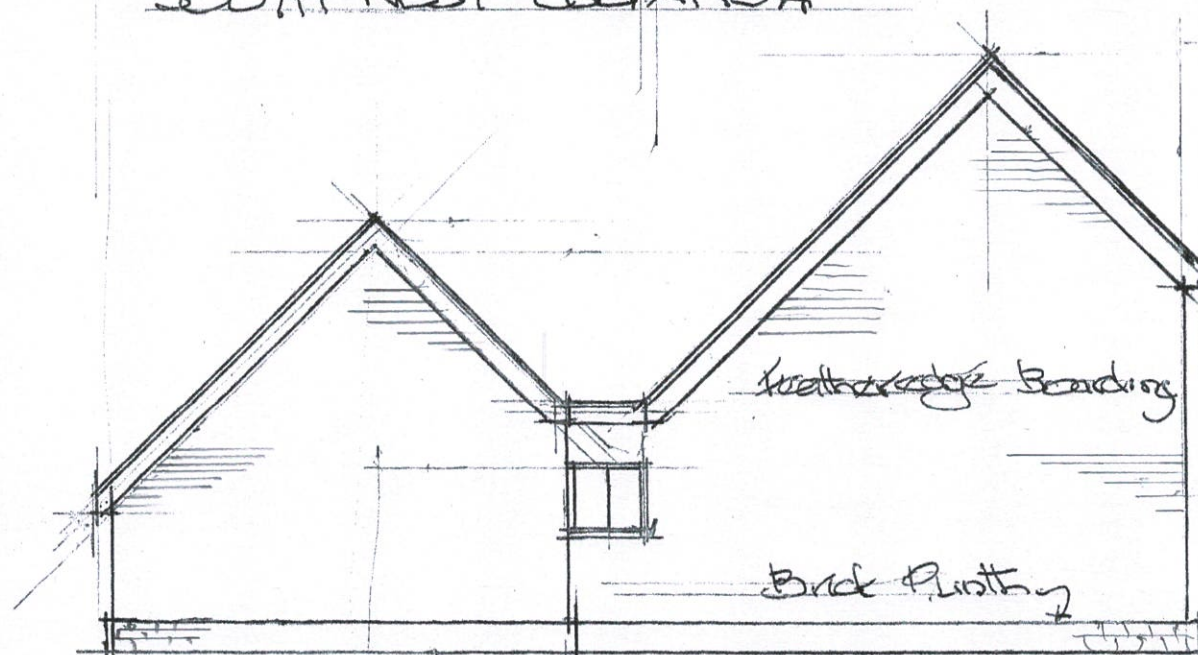

SOUTH EAST ELEVATION (to Wotton Road)

1 WESTBURY FARM CLOSE  
GREAT OXFORD - Existing

Proposed alteration  
to Garage doors

0 1 2 3 4 5

Scale 1:100

Drawn J.A.H.

W.E.C. 101