


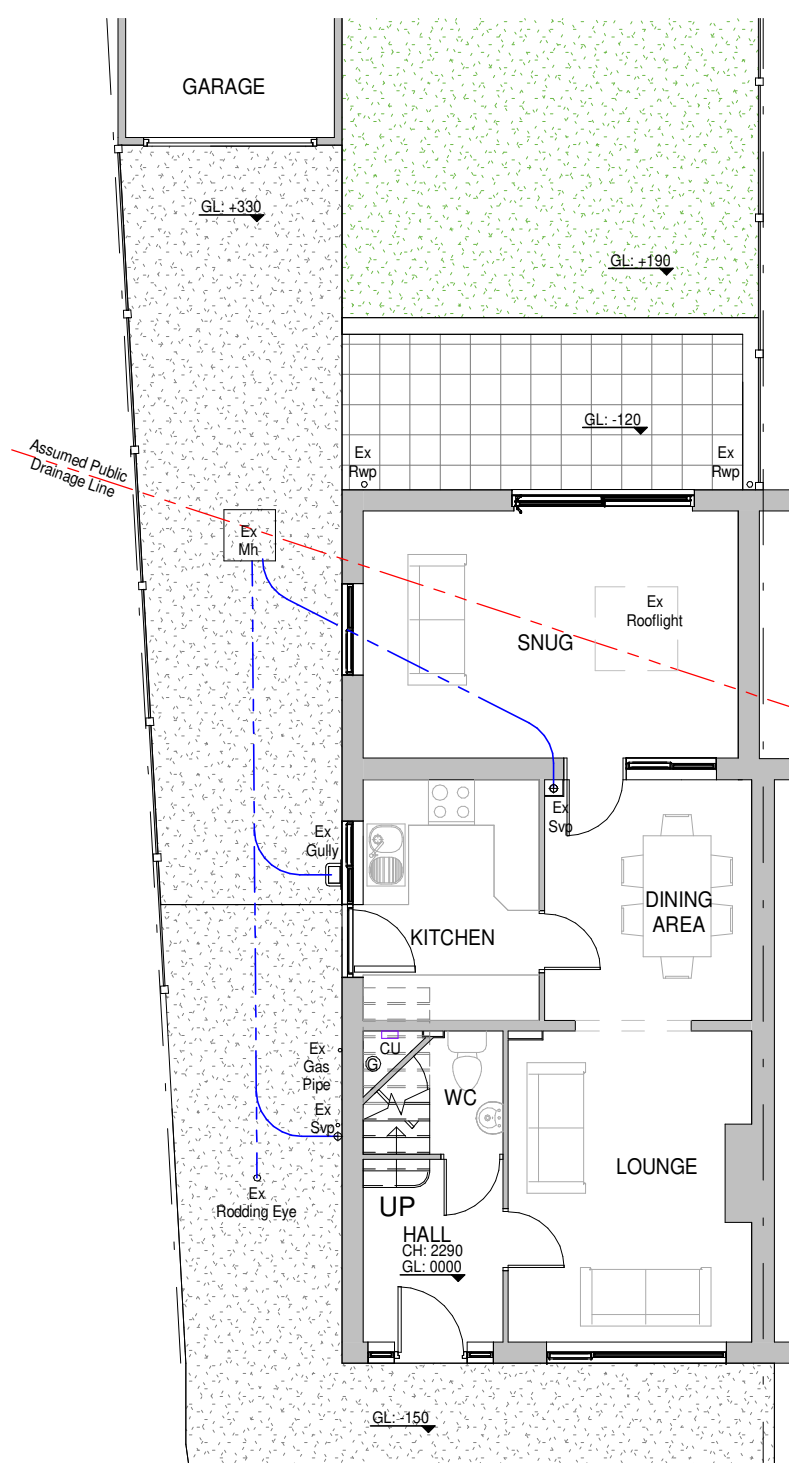


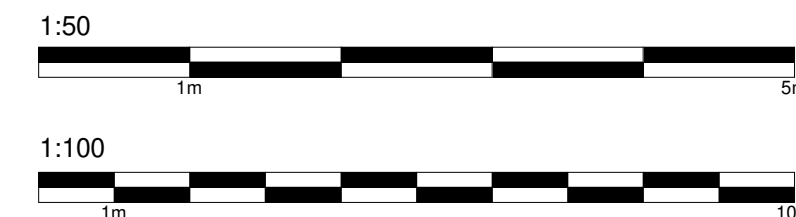


1 Existing Ground Floor Plan
1 : 100

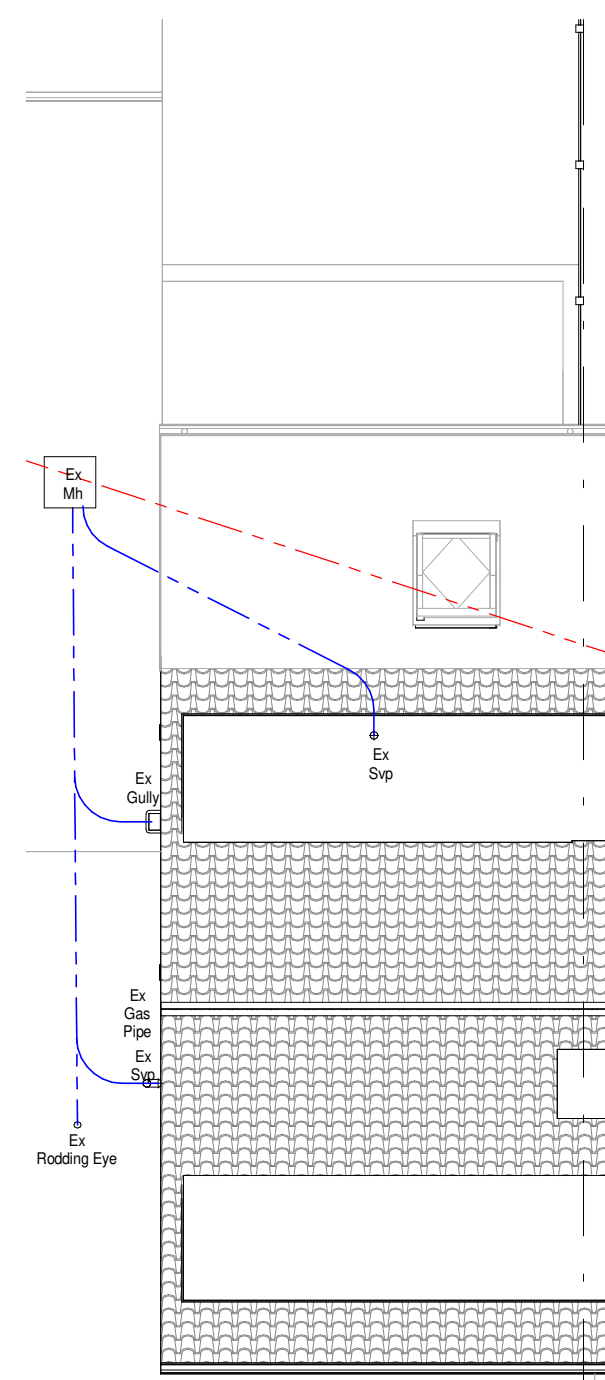


2 Existing Roof Plan
1 : 100

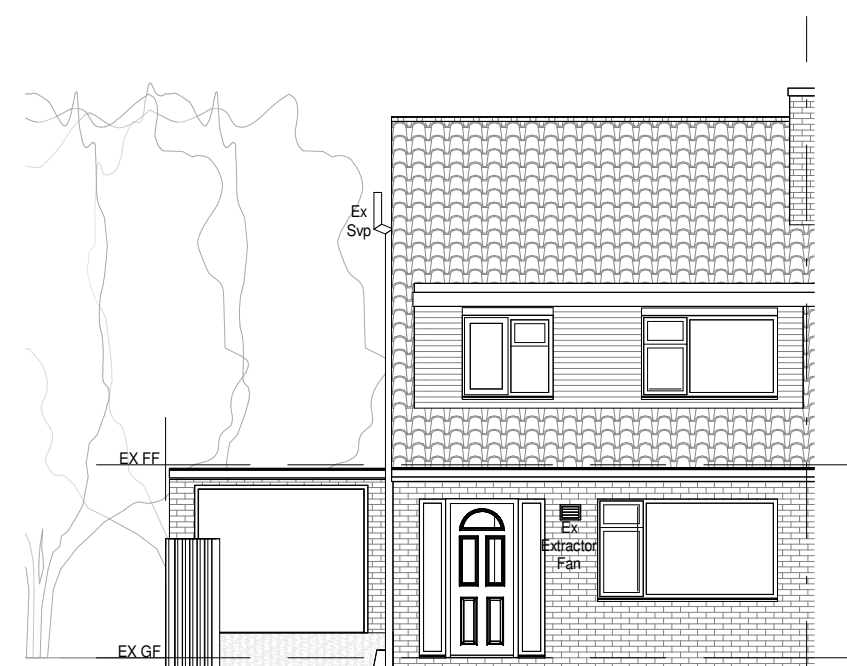

3 Existing South Elevation
1 : 100

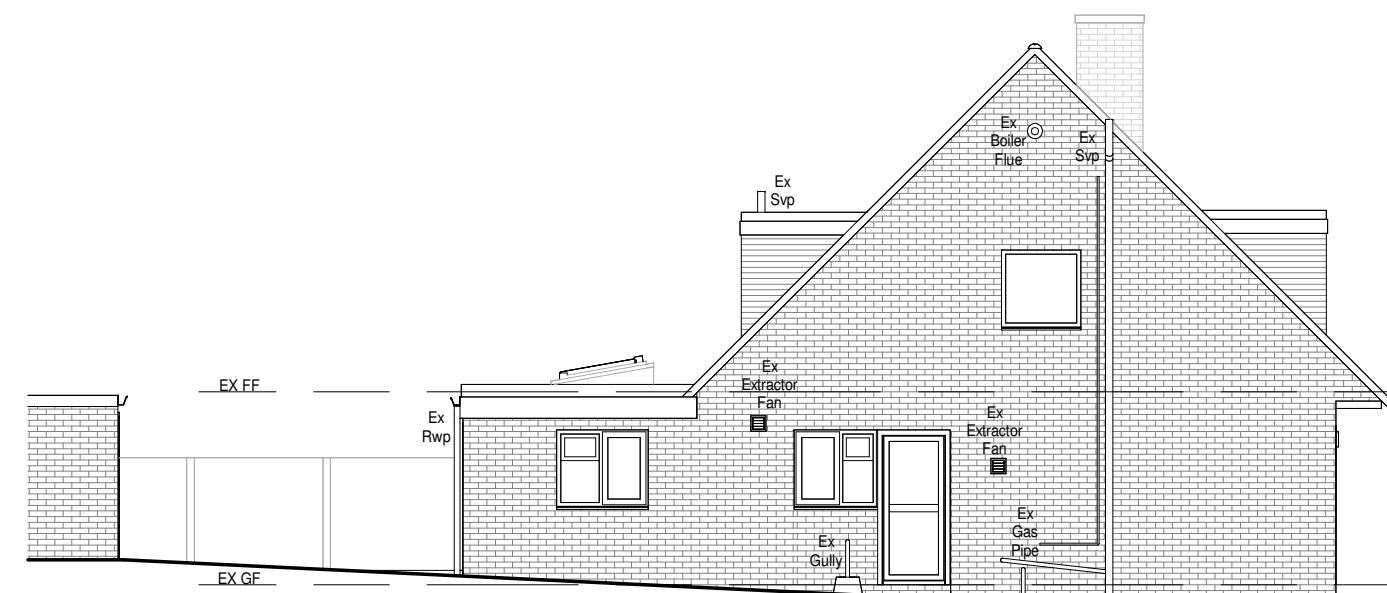

4 Existing West Elevation
1 : 100

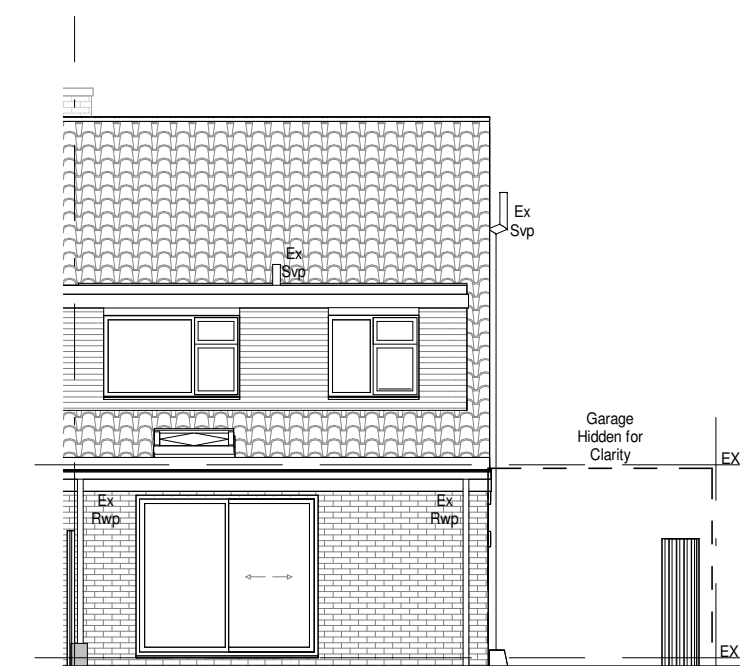

5 Existing North Elevation
1 : 100



8 Location Plan
1 : 1250



MATERIALS

Walls
Existing Face Brick
Proposed Face Brick to Match


Roof
Existing Concrete Interlocking Roof Tile & Flat
Proposed GRP Resin Flat Roof

Windows
Existing UPVc Windows
Proposed UPVc Windows & Roof Light


Doors
Existing UPVc Doors
Proposed UPVc Doors

KEY PLAN

Site Boundary
Proposed Bricks
Proposed GRP Resin Roof
Landscaping

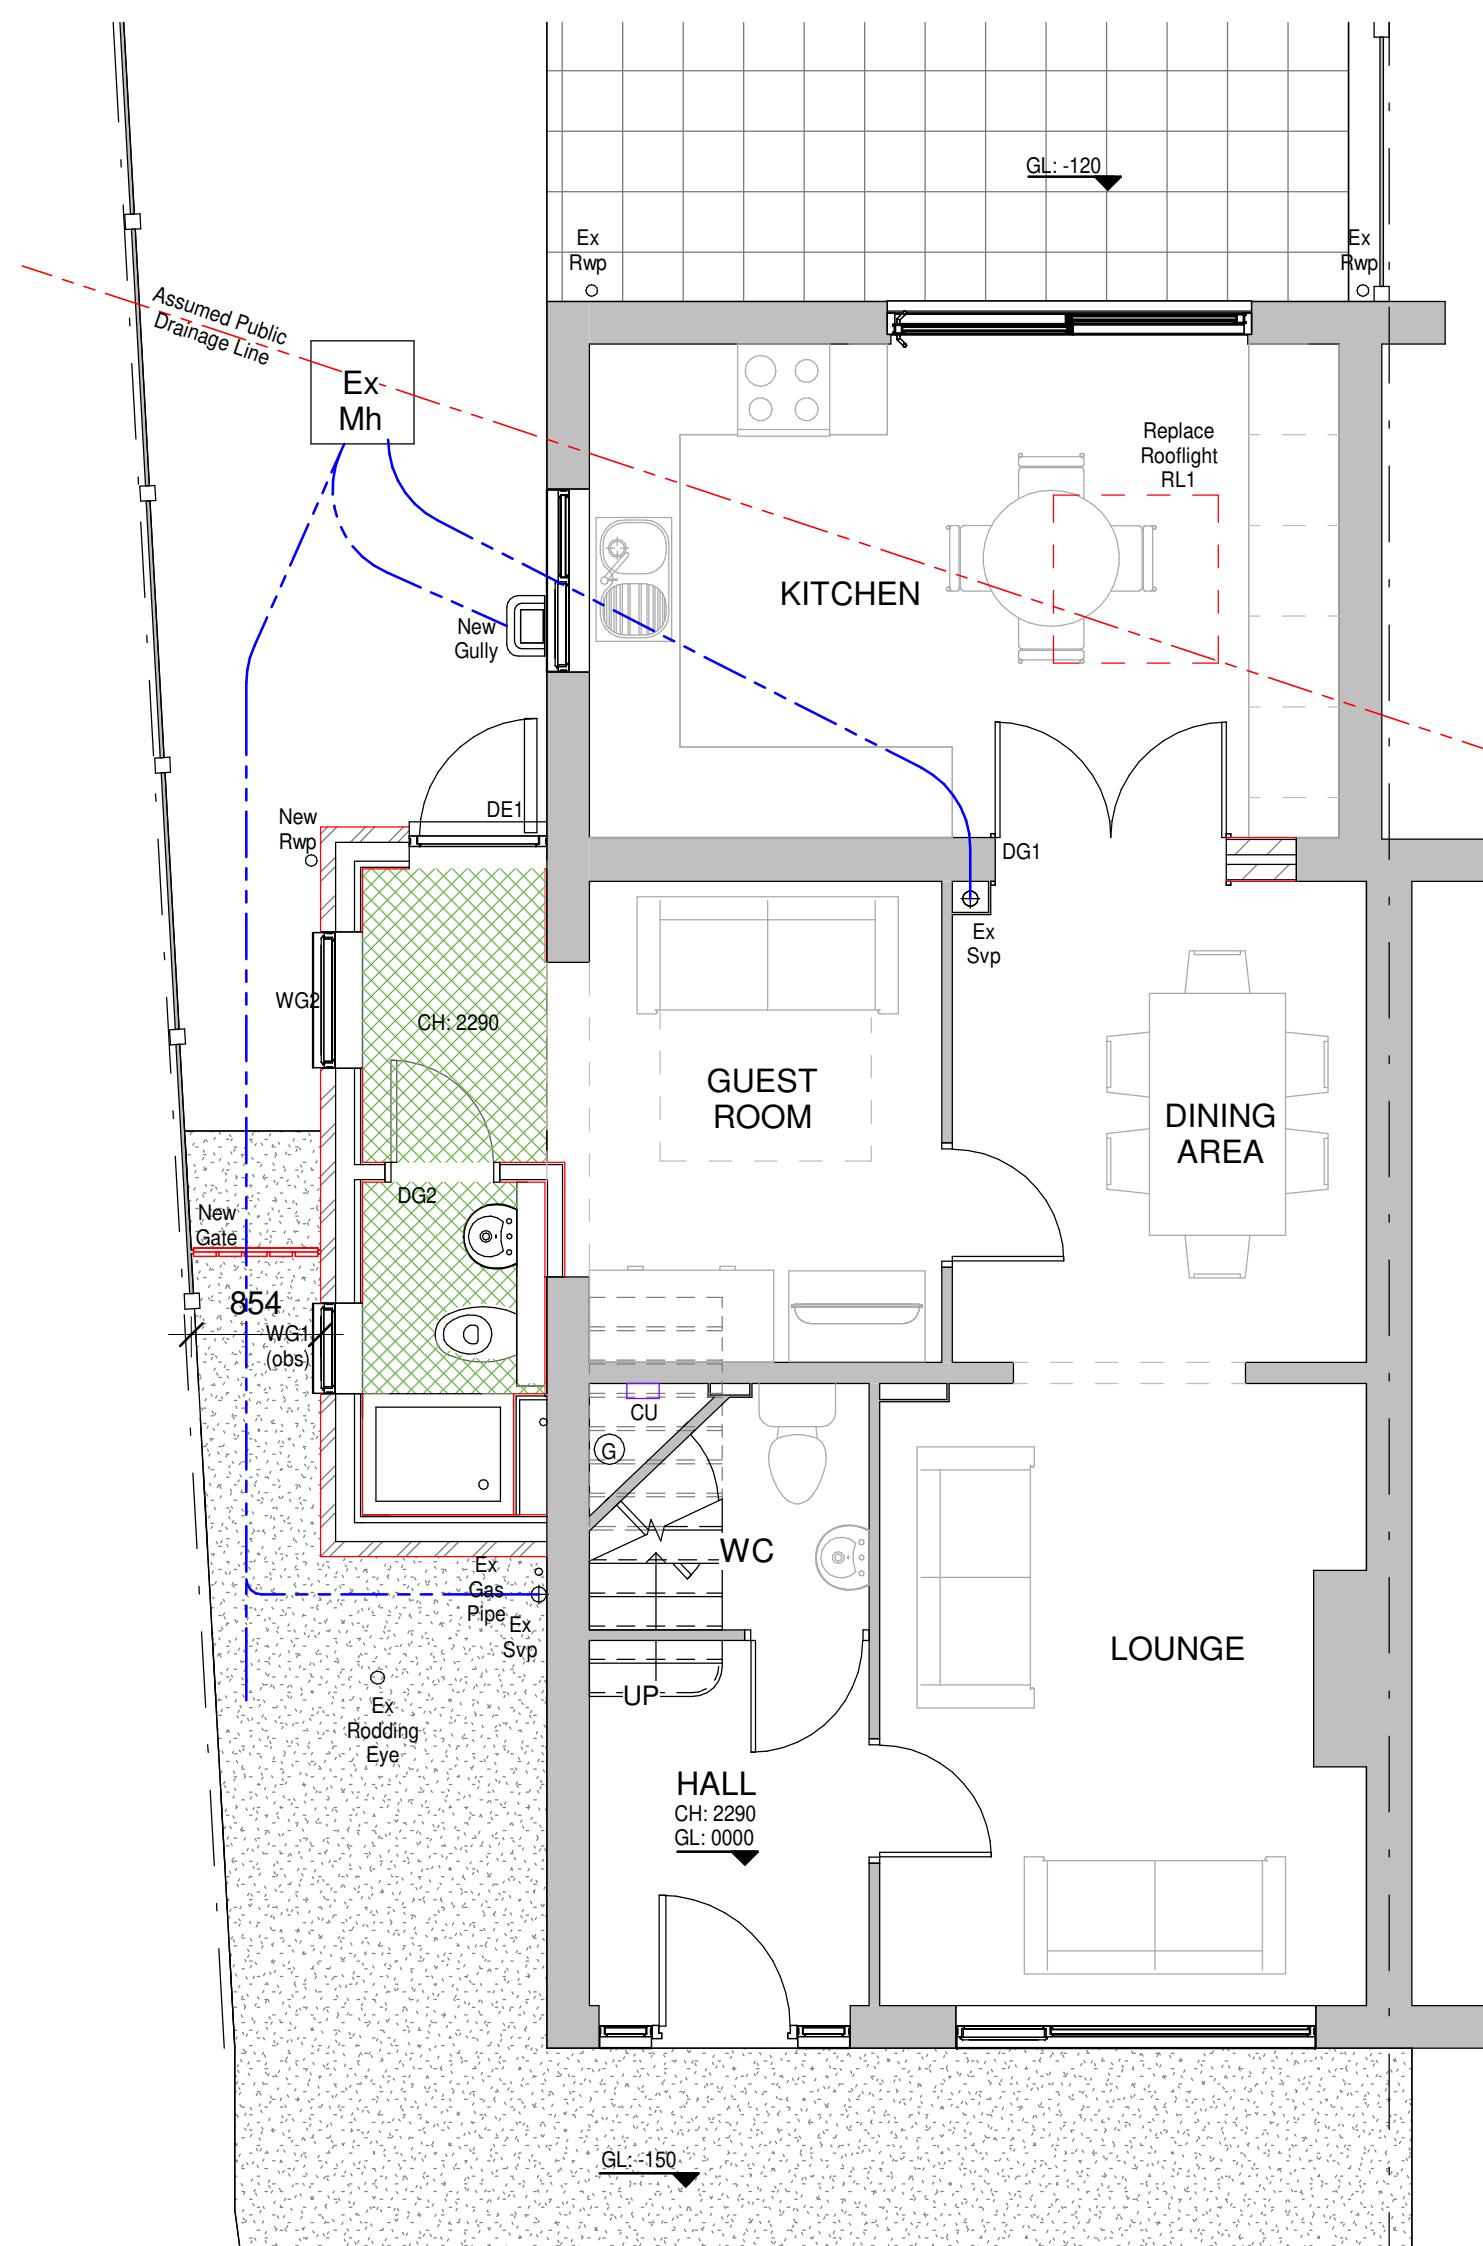

6 Proposed Ground Floor Plan
1 : 50

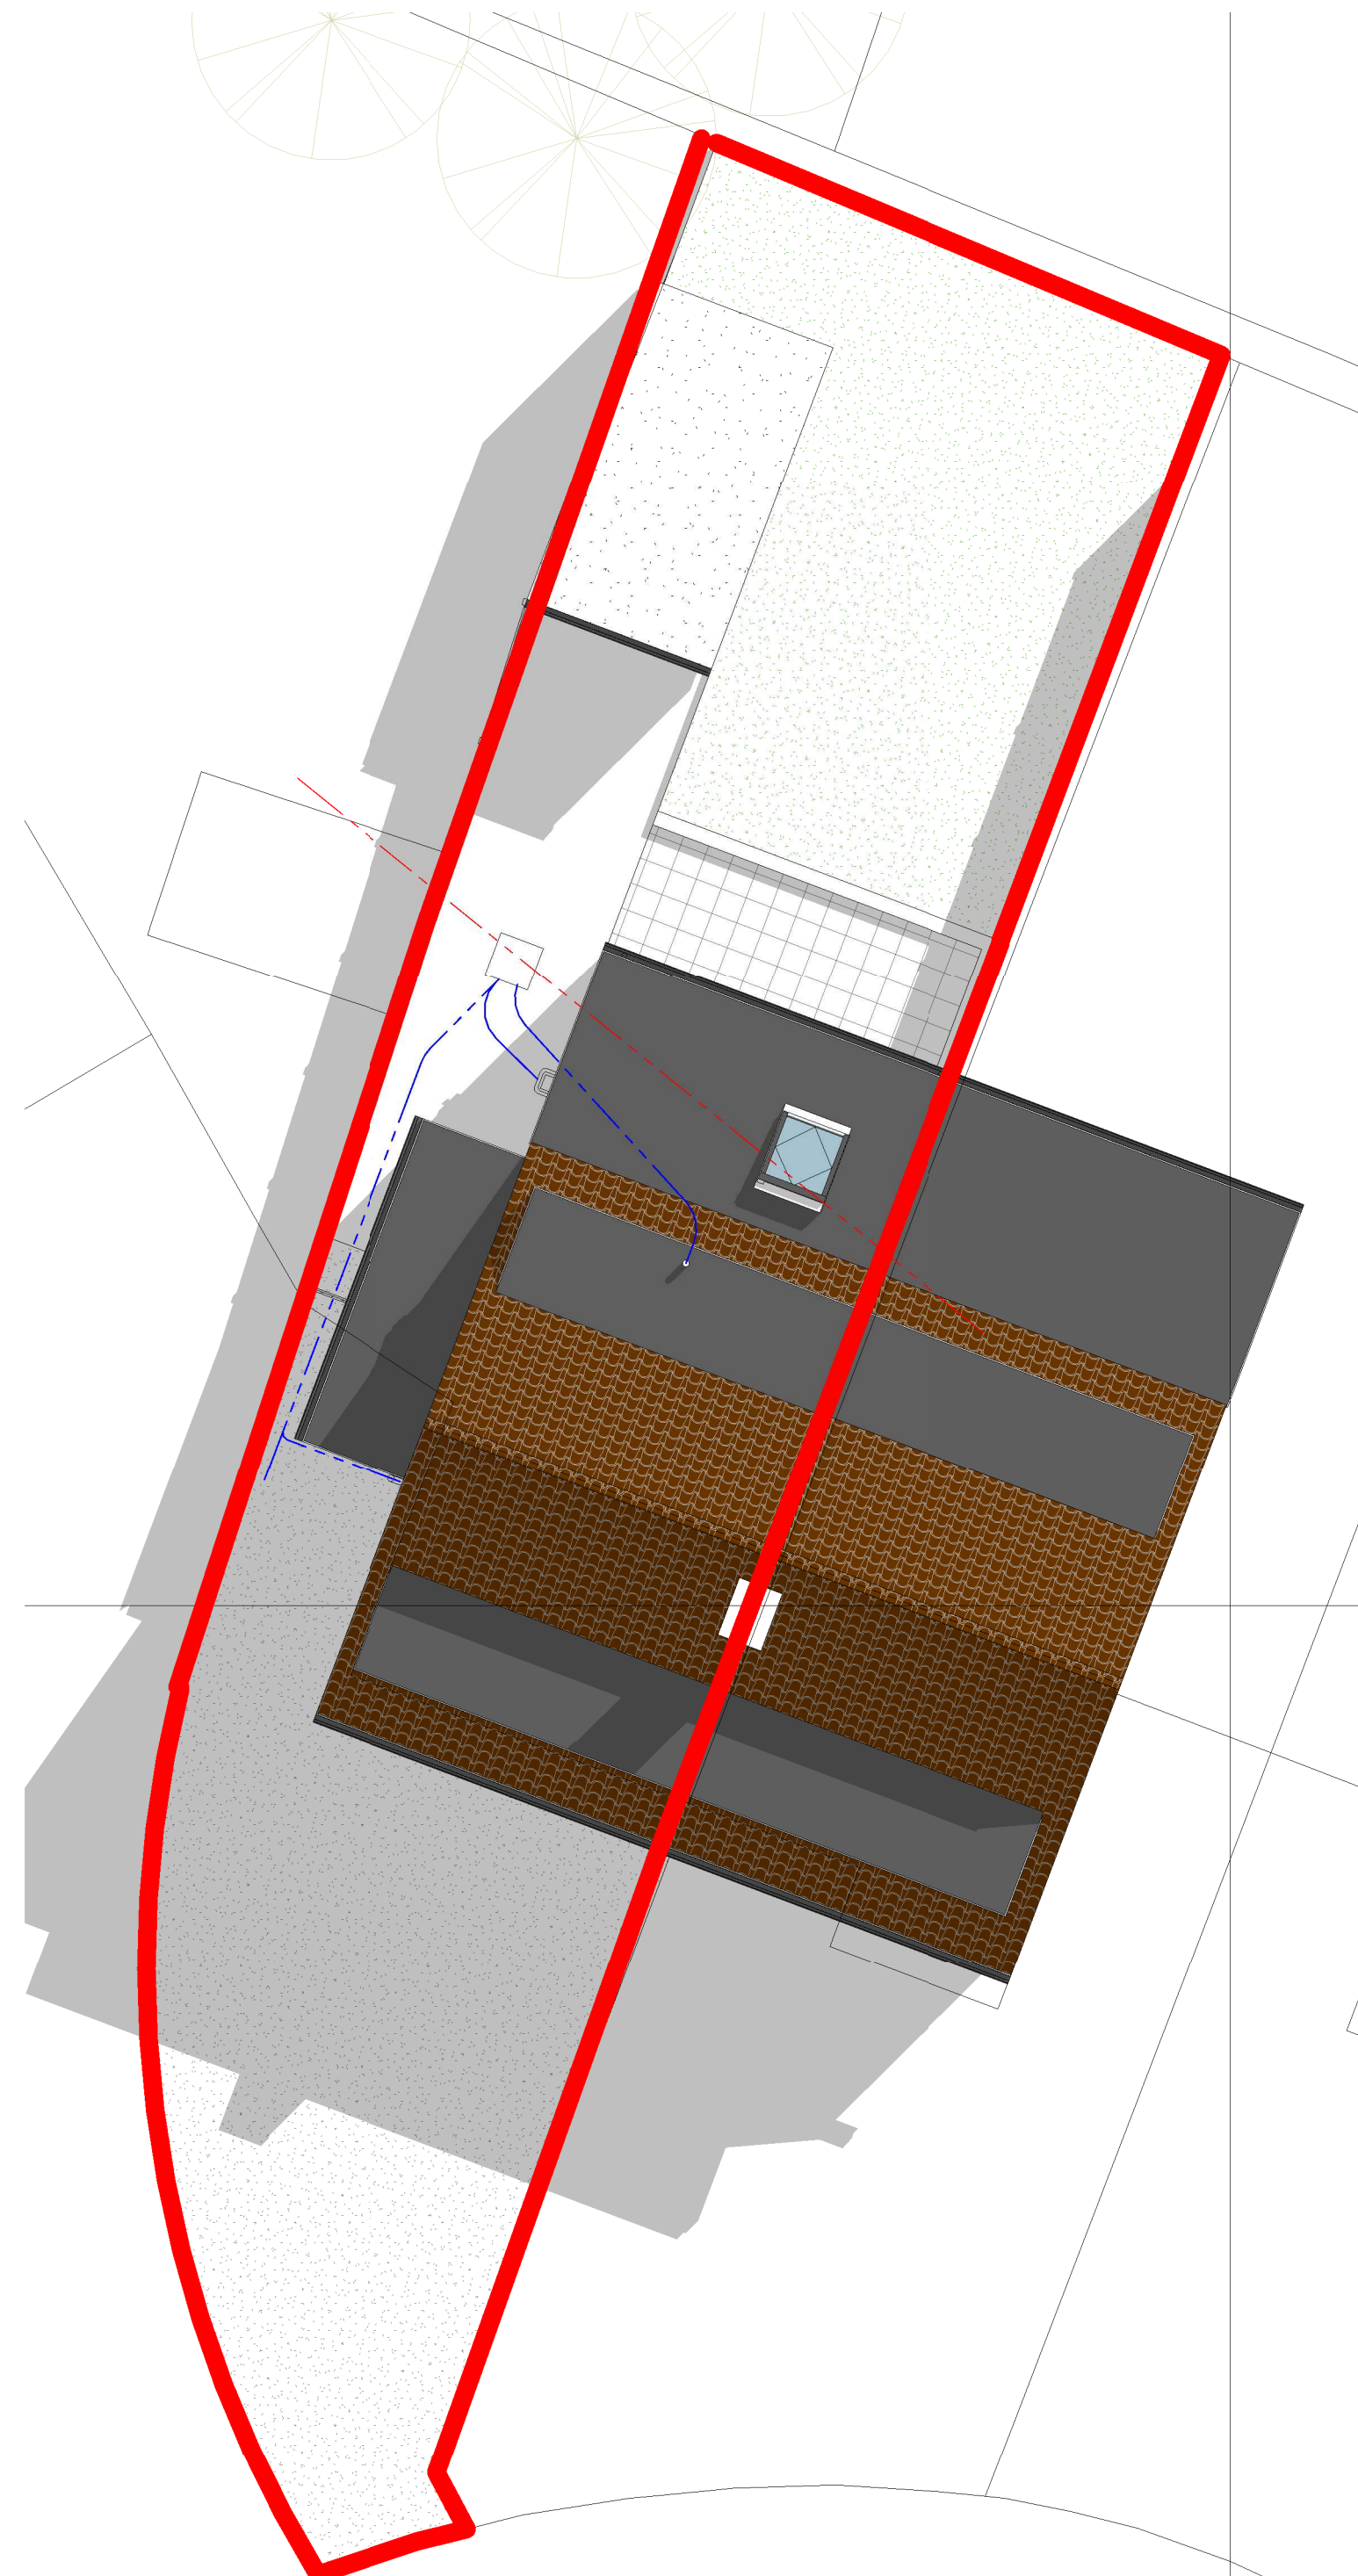

7 Proposed Site/Roof Plan
1 : 100



9 3D View



HOME EXTENSION TEAM

4 Brand Street, Hitchin, Hertfordshire, SG5 1HX
Tel: (01462) 440099 E-mail: hitchin@het.co.uk

CLIENT:
Mr & Mrs Jones

PROJECT:
65 Willoughby Way
Hitchin
Hertfordshire
SG4 9LQ

DRAWING TITLE:
Proposed Single Storey Side
Extension & Replacement of Existing
Roof Light

Existing Floor, Elevations & Roof
Plan, Proposed Plan, Site/Roof Plan,
Location Plan & 3D View

SCALE: As indicated	DATE: 09/07/2025	DRAWN: GLH	CHECKED: TB/DC
------------------------	---------------------	---------------	-------------------

DWG. NO. HET-1845/01	REV.
-------------------------	------