

MATERIALS

Walls
Existing Face Brick
Proposed Face Brick to Match

Roof
Existing Concrete Interlocking Roof Tile & Flat
Proposed GRP Resin Flat Roof

Windows
Existing UPVc Windows
Proposed UPVc Windows & Roof Light

Doors
Existing UPVc Doors
Proposed UPVc Doors

KEY PLAN


Site Boundary
Proposed Bricks
Proposed GRP Resin Roof
Landscaping



1 Proposed South Elevation
1 : 50



2 Proposed West Elevation
1 : 50

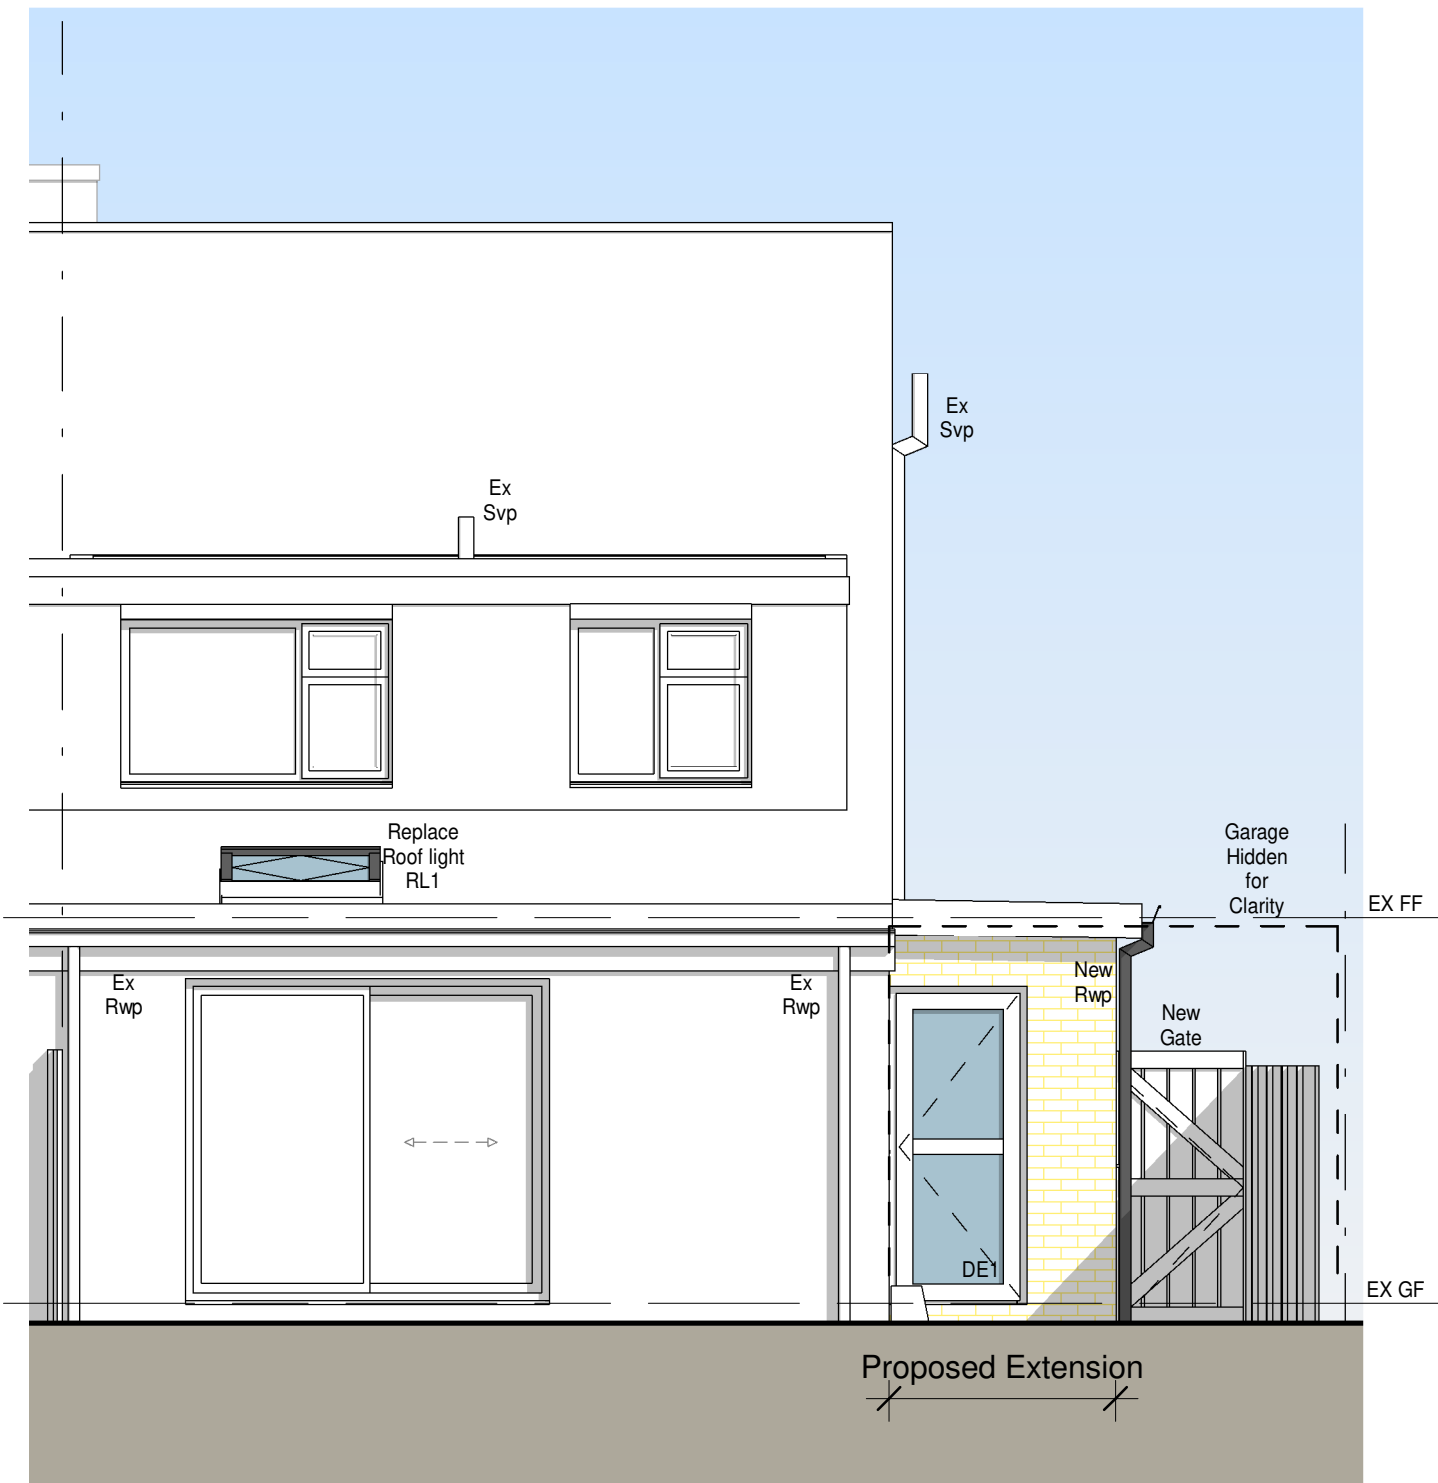

3 Proposed North Elevation
1 : 50



HOME EXTENSION TEAM

4 Brand Street, Hitchin, Hertfordshire, SG5 1HX
Tel: (01462) 440099 E-mail: hitchin@het.co.uk

CLIENT:
Mr & Mrs Jones

PROJECT:
65 Willoughby Way
Hitchin
Hertfordshire
SG4 9LQ

DRAWING TITLE:
Proposed Single Storey Side
Extension & Replacement of Existing
Roof Light
Proposed Elevations

SCALE: 1 : 50	DATE: 09/07/2025	DRAWN: GLH	CHECKED: TB/DC
------------------	---------------------	---------------	-------------------

DWG. NO. HET-1845/02	REV.
-------------------------	------