

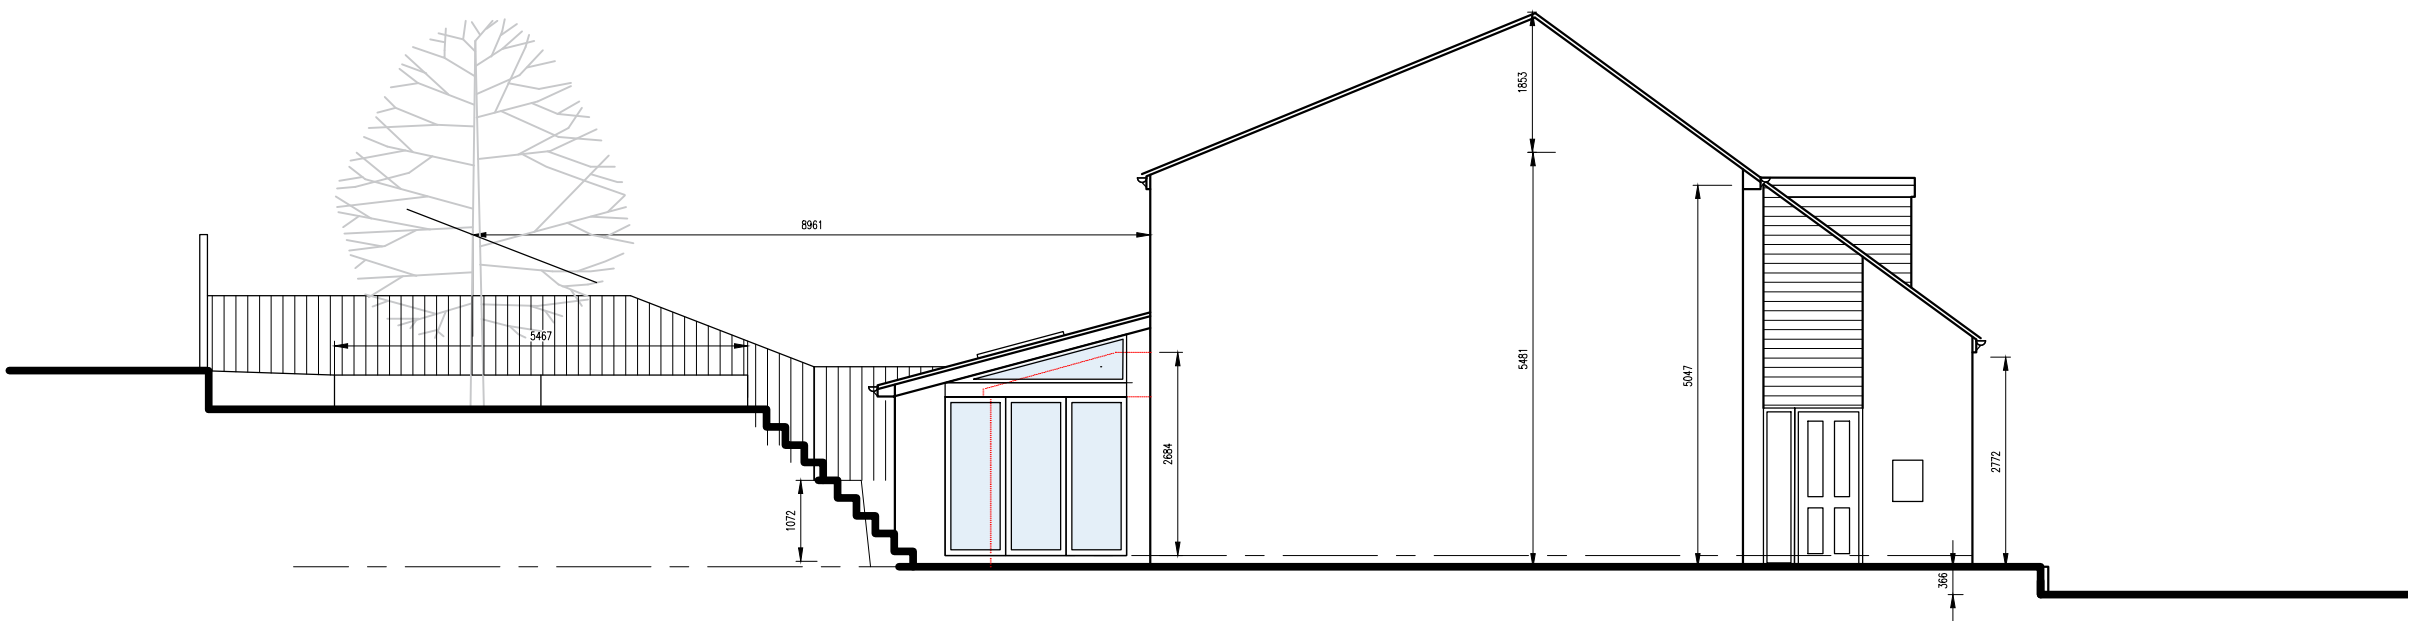



PROPOSED SITE PLAN- 1:200

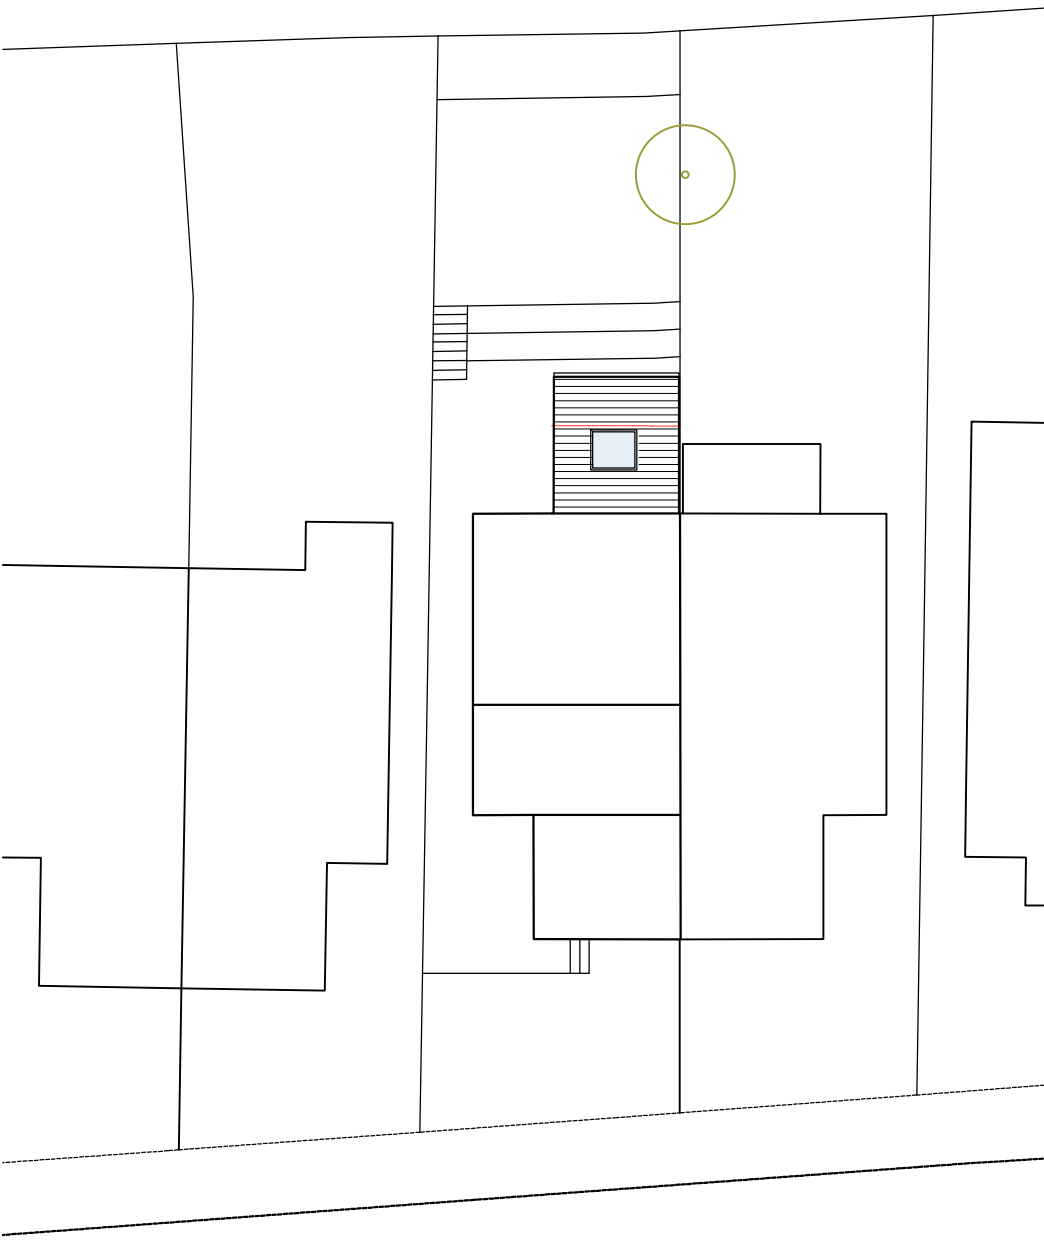


PROPOSED SIDE ELEVATION - 1:100

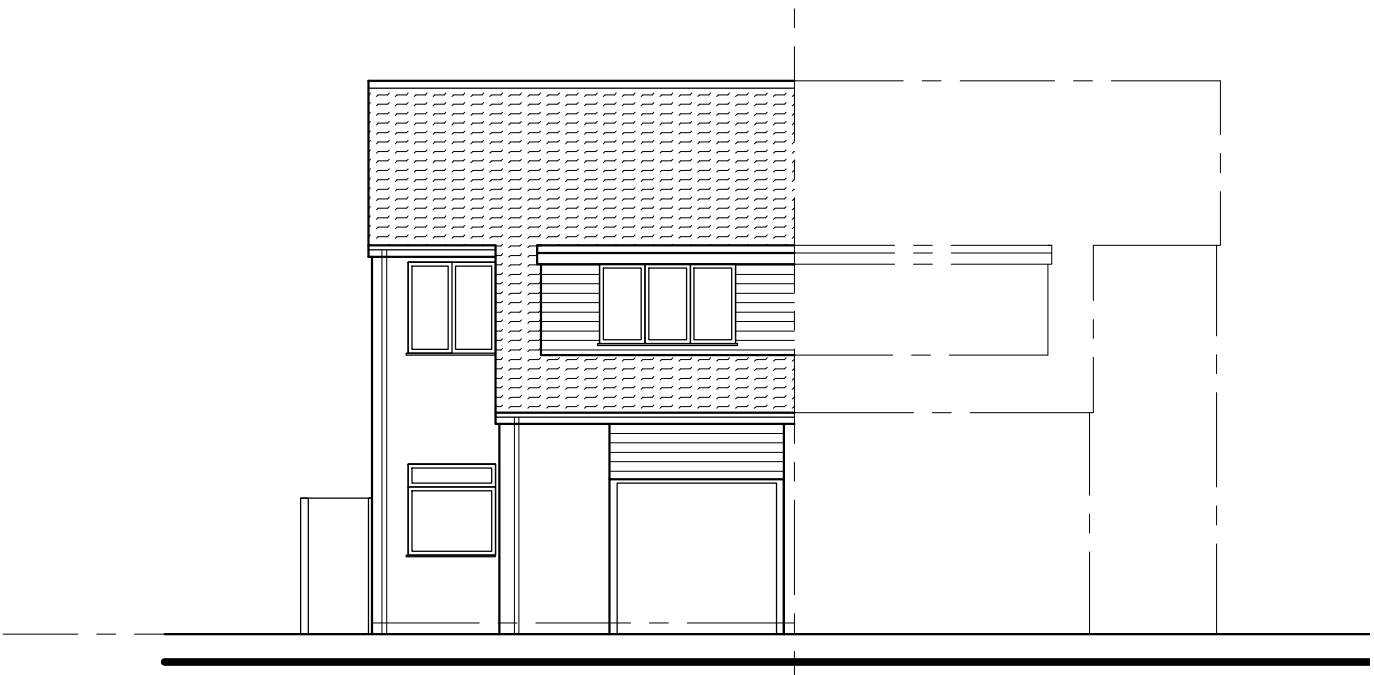


PROPOSED FRONT ELEVATION - 1:100

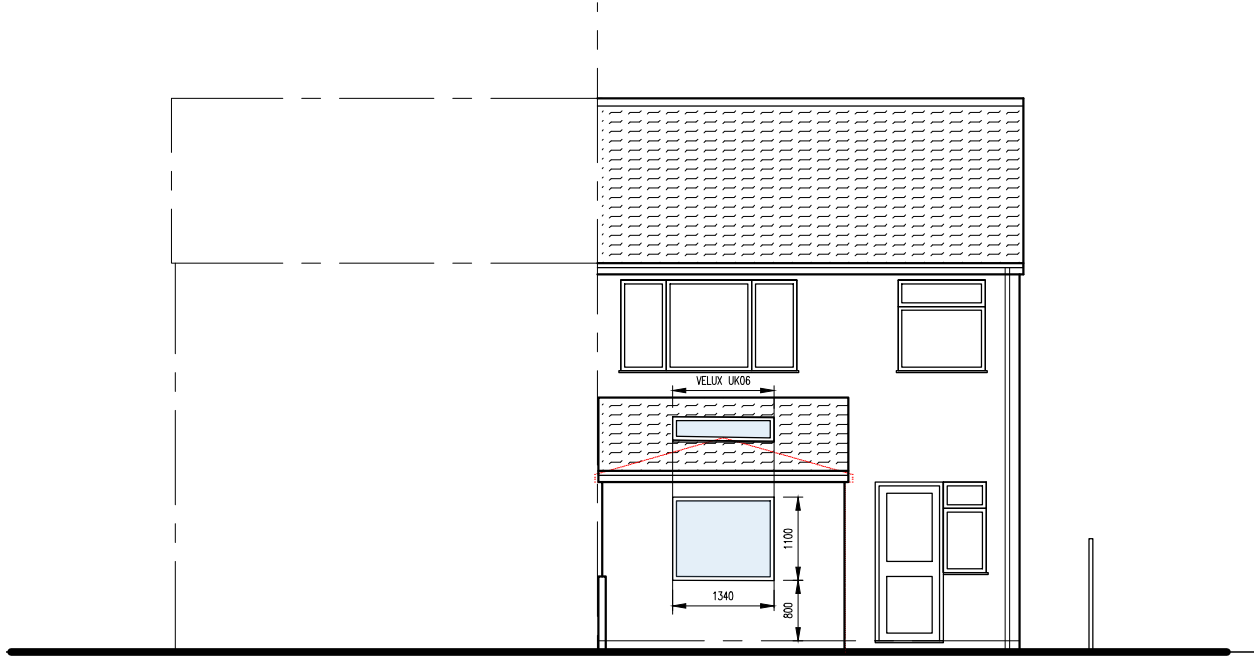


PROPOSED REAR ELEVATION - 1:100

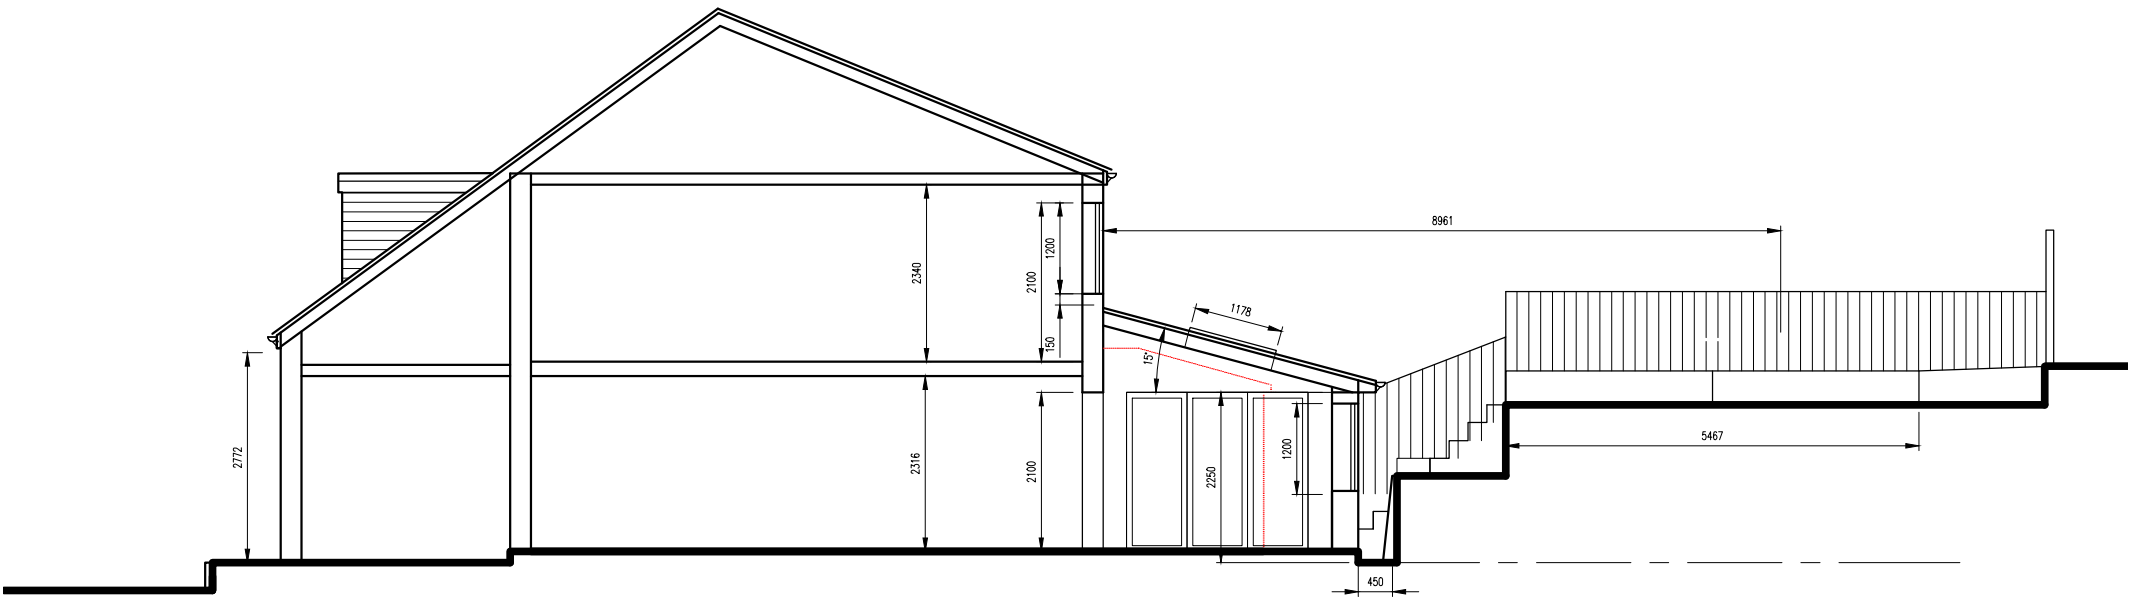


PROPOSED SIDE ELEVATION - 1:100

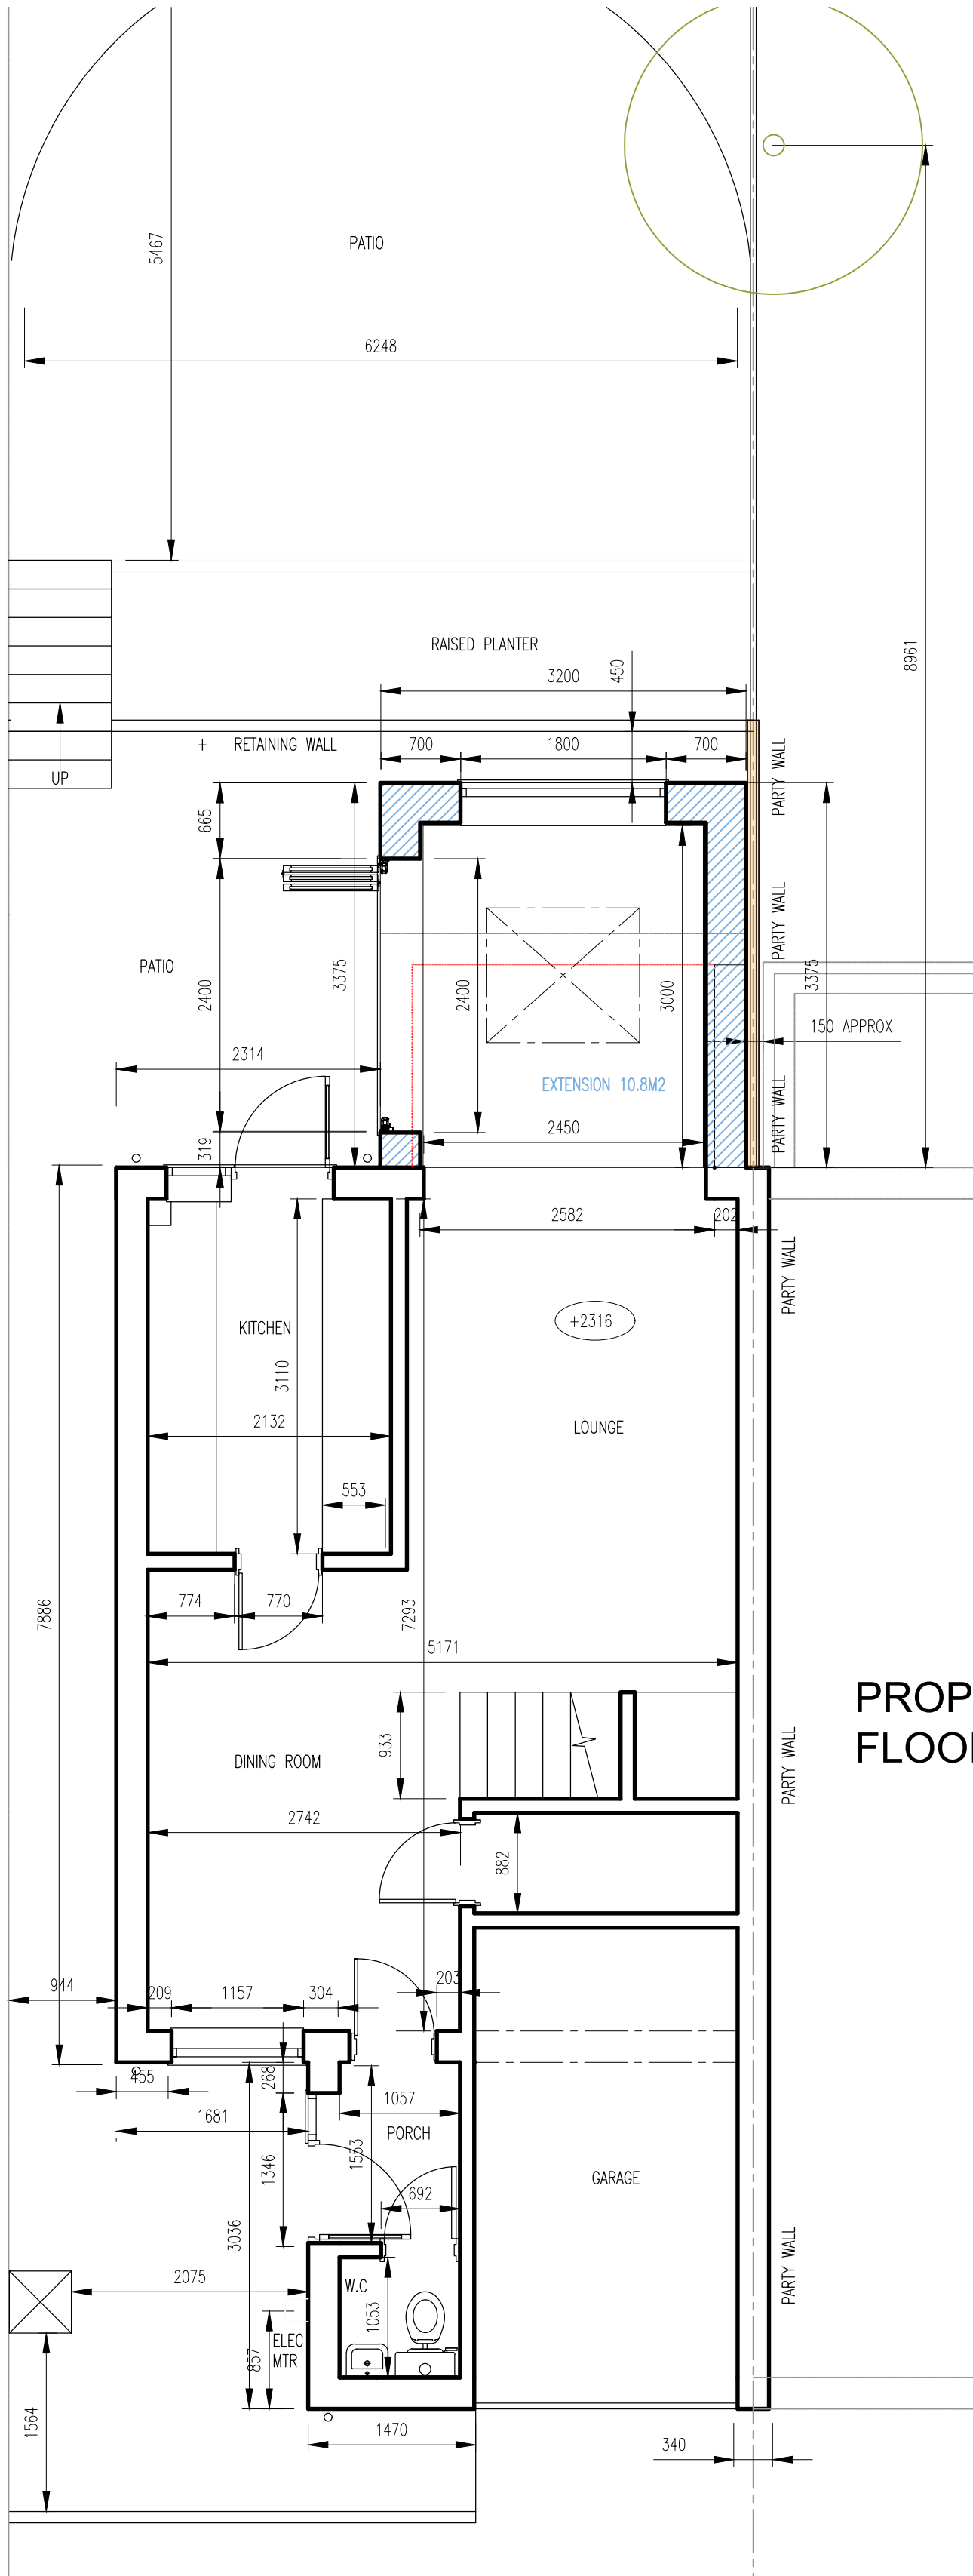


PROPOSED GROUND FLOOR PLAN- 1:50

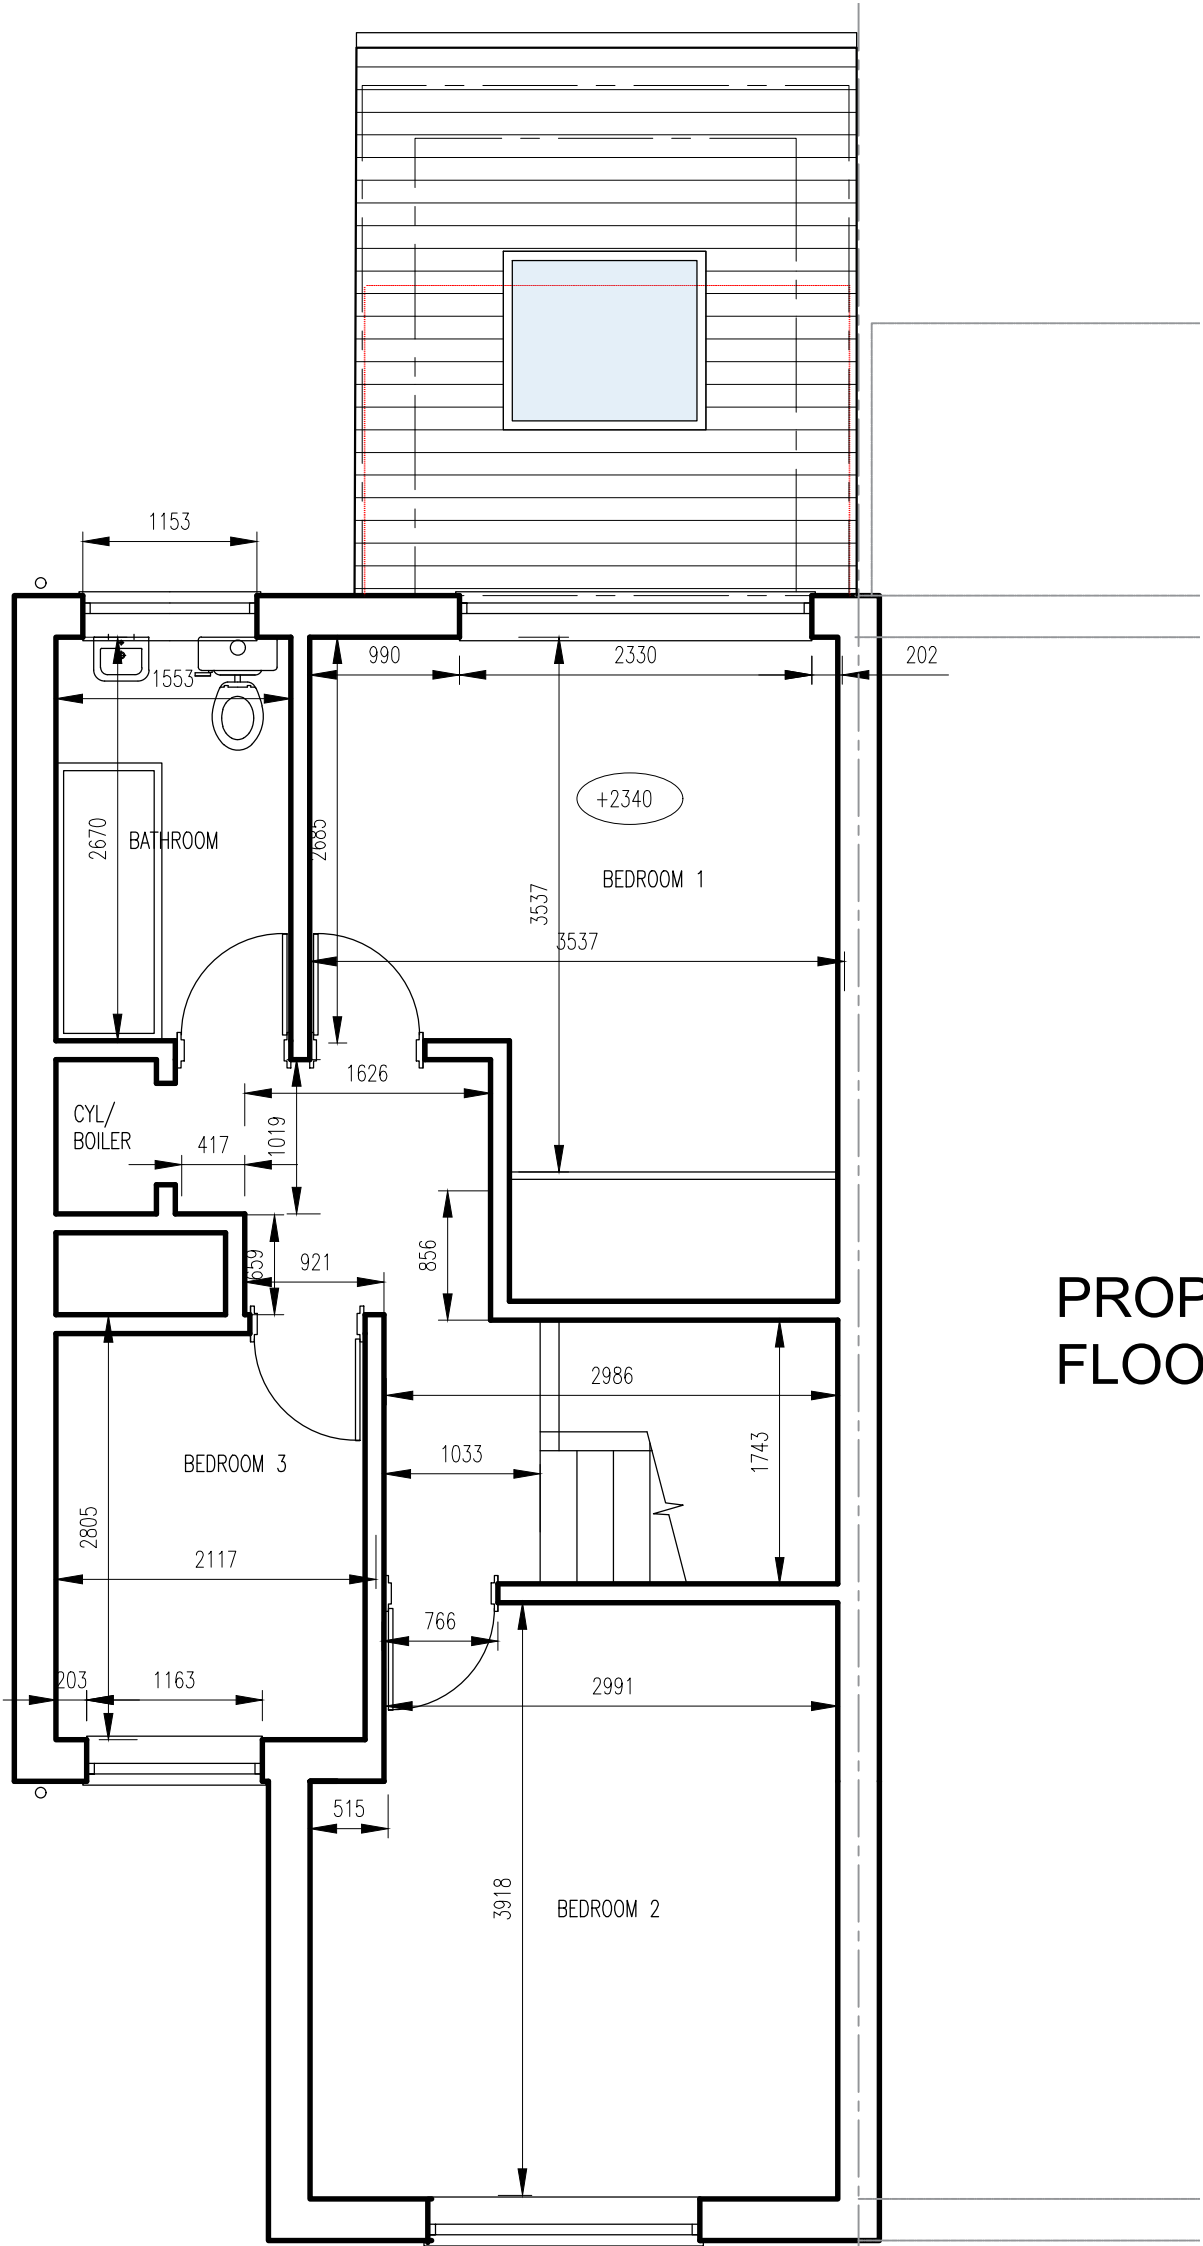

PROPOSED FIRST FLOOR PLAN- 1:50

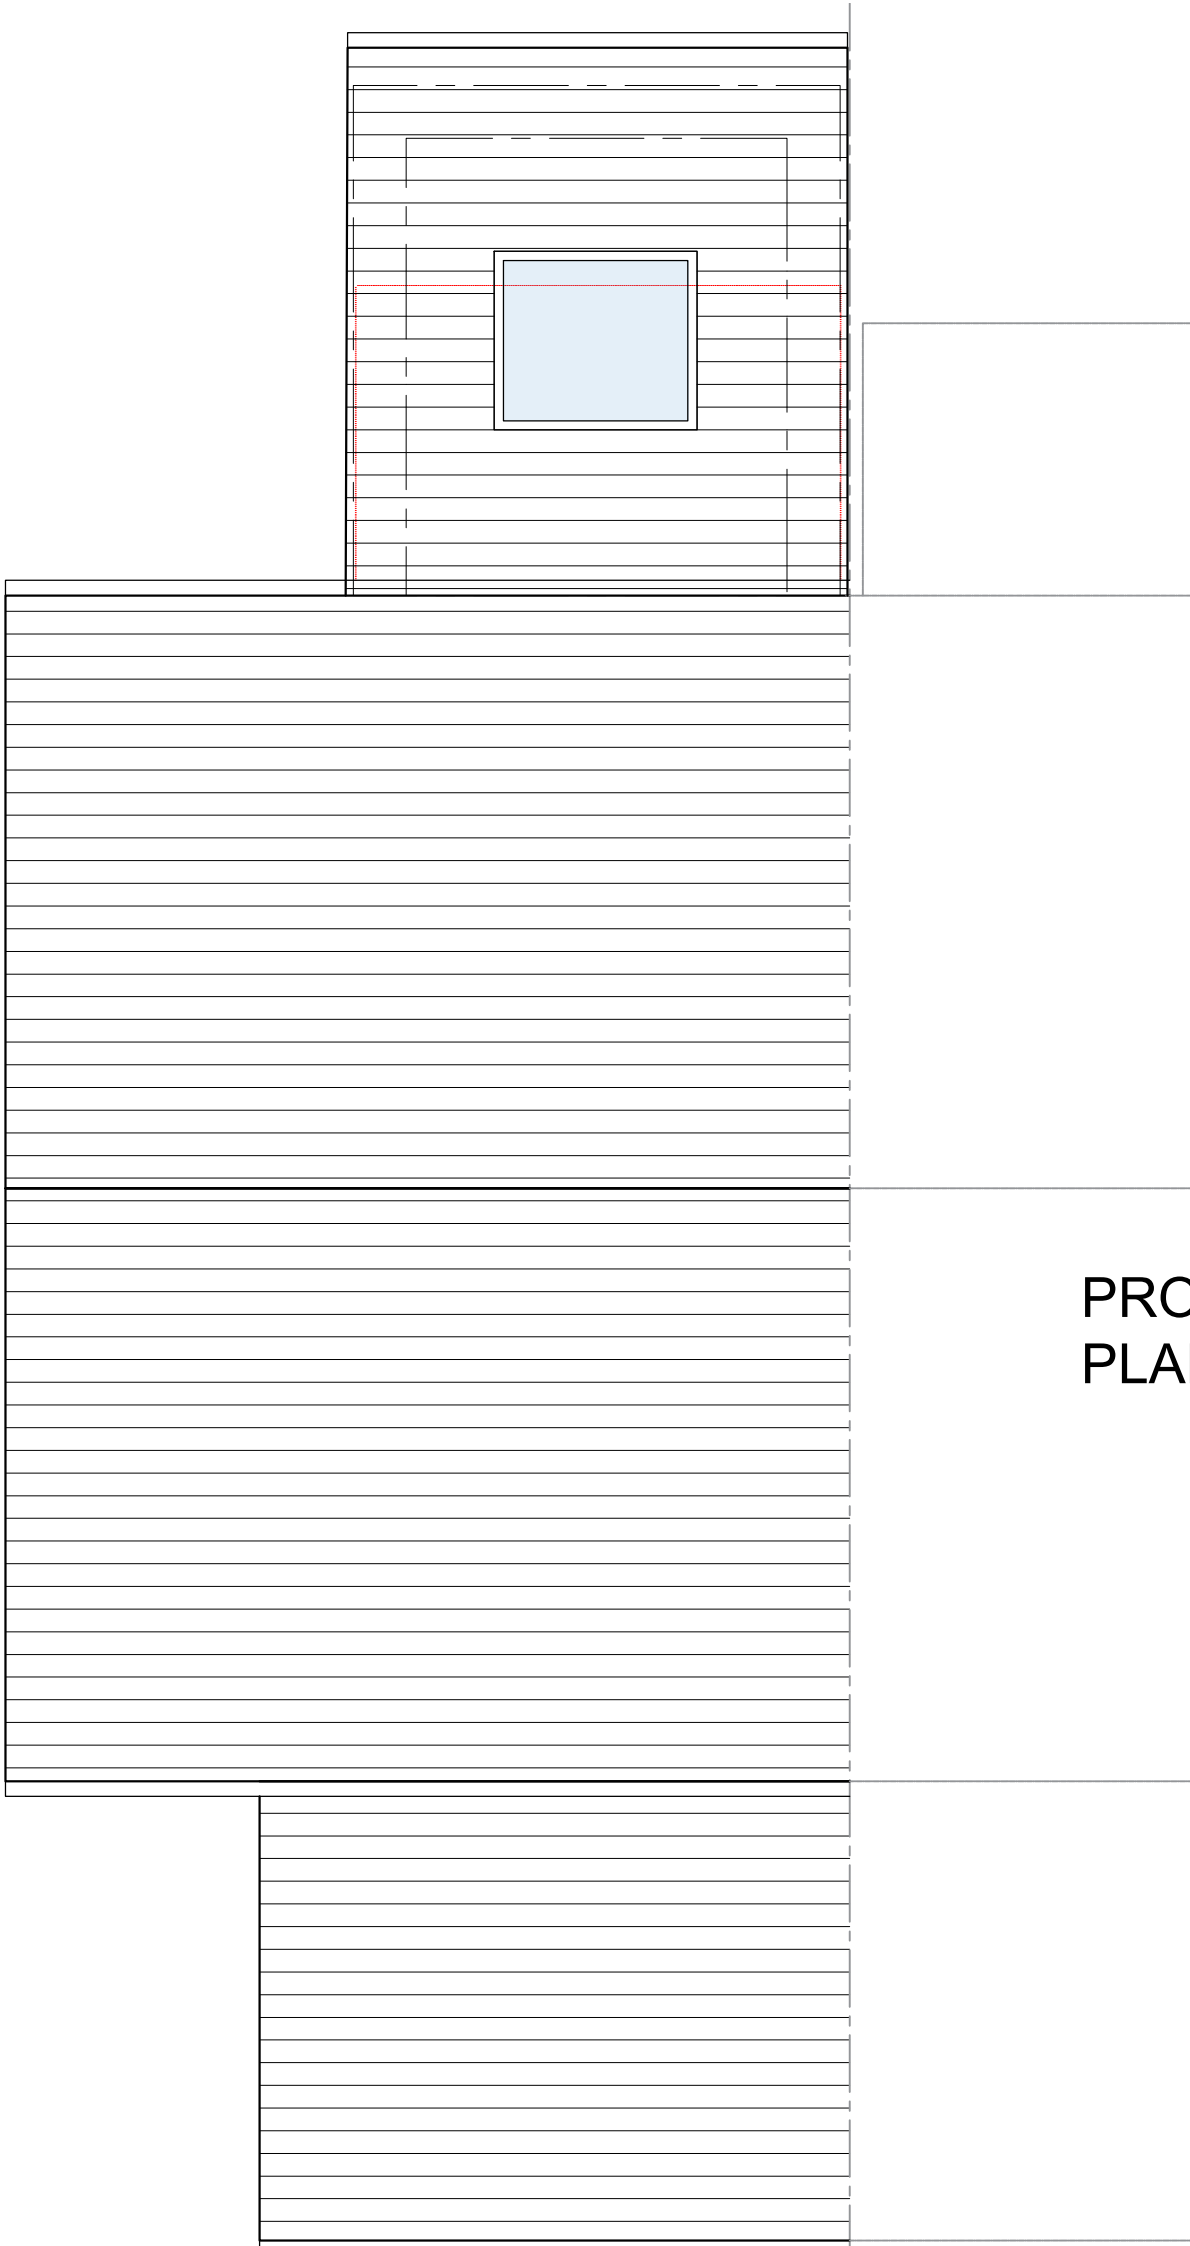

PROPOSED ROOF PLAN- 1:50

 

© COPYRIGHT OF ARCHITECT		
ALL DIMENSIONS TO BE CHECKED ON SITE AND NOT SCALED FROM THIS DRAWING. ANY DISCREPANCIES FOUND ON SITE TO BE REPORTED TO THE ARCHITECT PRIOR TO CONSTRUCTION. PARTY WALL AGREEMENTS AND C.O.A. REGULATIONS ALL AT THE CLIENTS RISK. COMMENCEMENT OF WORK ON SITE PRIOR TO L.A. PLANS APPROVAL IS ENTIRELY AT THE OWNERS RISK.		
Rev	Amendment	Date:



e: cb.architect@outlook.com
t: 07908739837

ARCHITECT

Status:	PRELIMINARY / PLANNING	
Client:	S.TRIM	
Site Address :	20 GRANGE BOTTOM _ ROYSTON _ SG8 9UQ	
Drawing Title:	PROPOSAL DRAWING > S/S REAR EXTENSION	
PAPER SIZE	A1	Date: 16/05/26
Drawing Reference:	ROY/CB/26/02	Revision: Scale: 1:100,1:50