


Notes GA352

- 1. Existing accommodation to Waterdell Lane extended with raised slate roof, to match existing (existing slates reused where possible)
- 2. New powder coated slimline aluminium sliding doors
- 3. Painted render finish to walls of raised rear extension
- 4. Existing single-storey accommodation extended (red facing-brick, to match existing)
- 5. New window
- 6. Replacement window

All original windows to be replaced with slimline double glazing. New and replacement windows to be painted softwood casements, with slimline double glazing and 20mm Ovolo glazing bars to match existing.

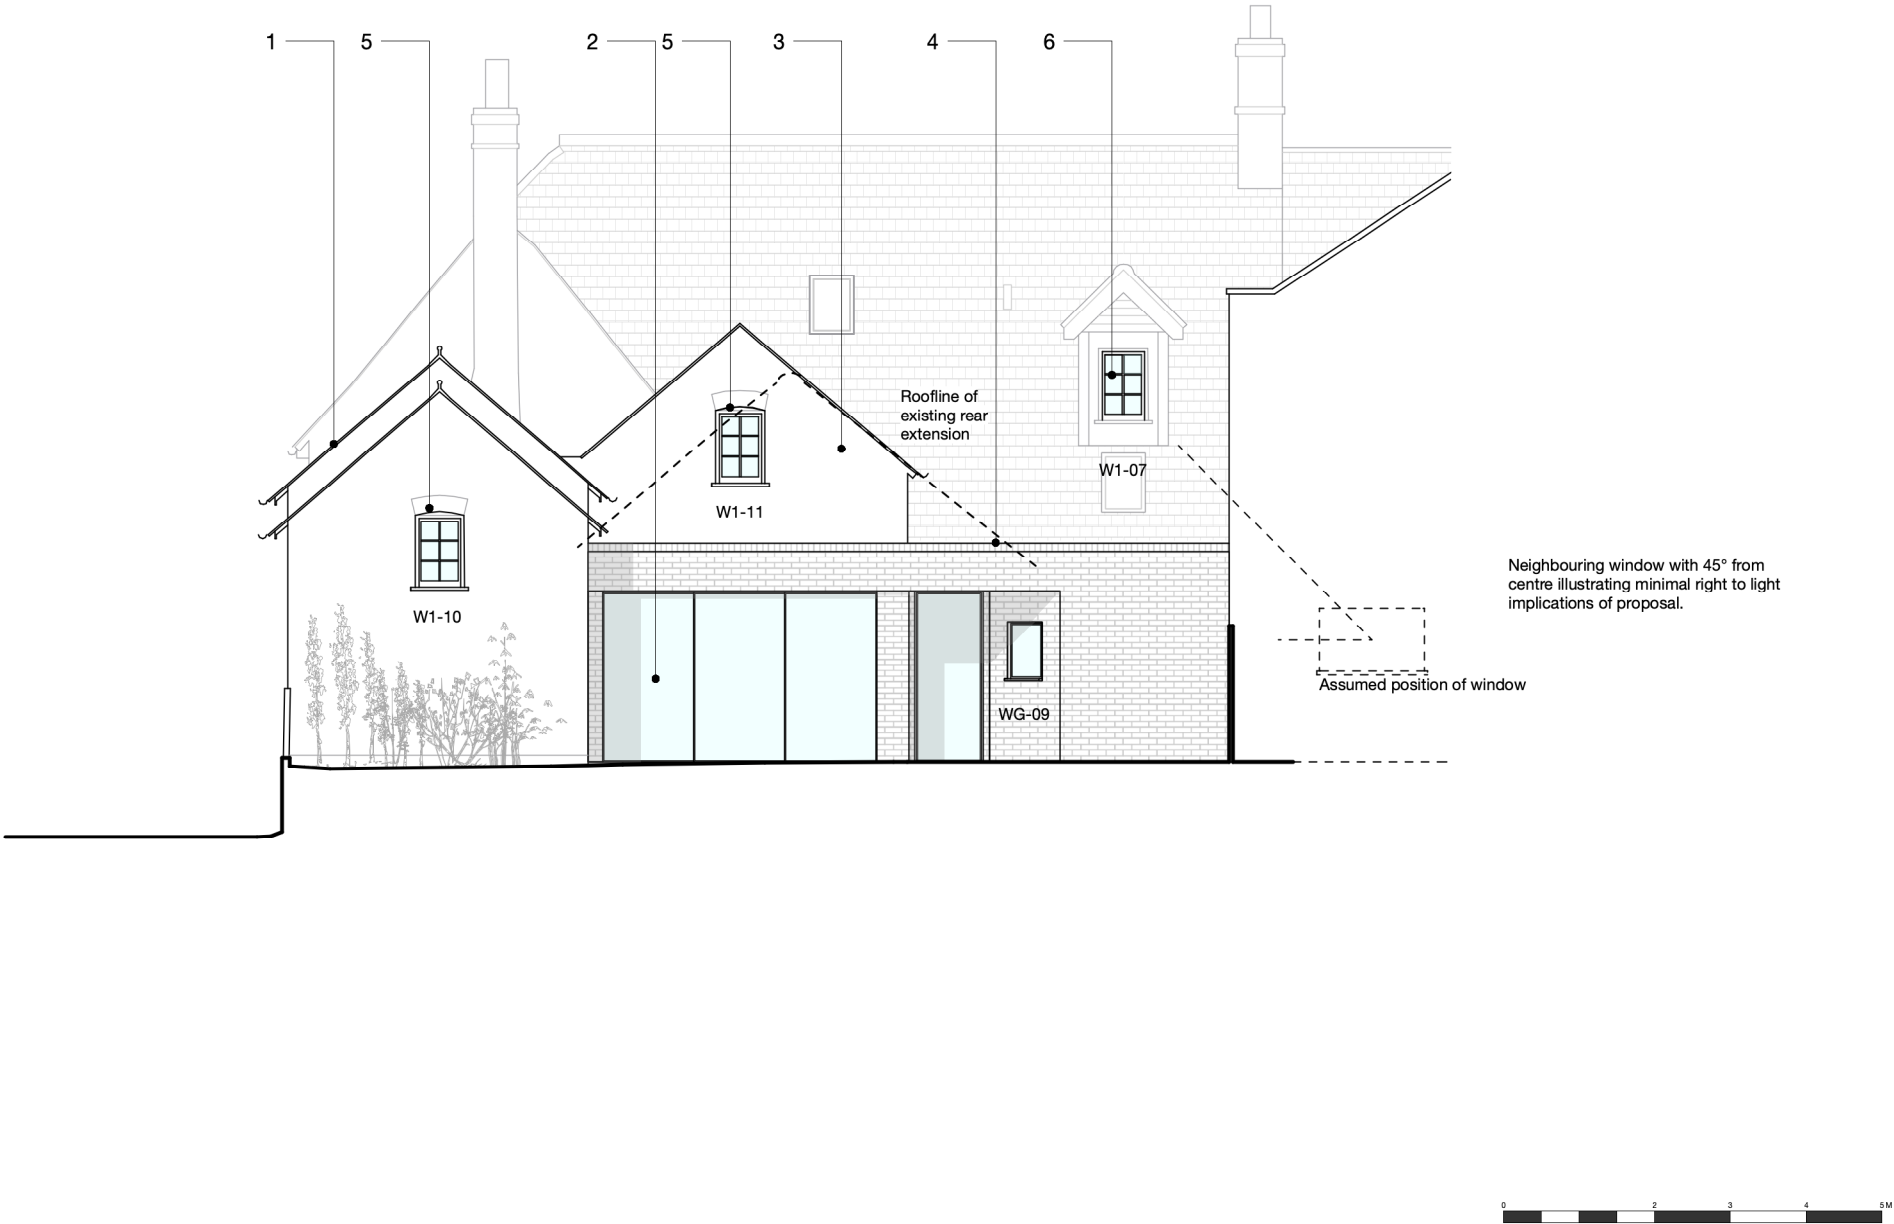

GENERAL NOTES

- 1. This drawing is the copyright of Haines Phillips Architects.
- 2. This drawing must not be used for land transfer purposes, or for construction purposes unless accompanied by an Architect's Instruction.
- 3. Do not scale from this drawing for construction purposes. Use figured dimensions only.

DRAWING ISSUE STATUS

ISSUE STATUS		COMMENT
P	PRELIMINARY	For comment and review Planning/Listed Building Application
PL	PLANNING	
BR	BUILDING REGS	Building Regs Application For pricing purposes only
T	TENDER	
C	CONSTRUCTION	For procurement & construction
FC	FINAL	Record drawings on completion
L	CONSTRUCTION	
	LEGAL	Conveyancing or other legal purposes

REVISIONS

REV	DATE	NOTES
1	15/05/26	Planning Issue
2	02/09/26	Updated following Conservation Officer's comments.

HAINES
PHILLIPS
ARCHITECTS

Tankerton Works
12 Argyle Walk
London WC1H 8HA
t 020 7833 9324
f 020 7837 2864
e office@hainesphillips.co.uk

JOB TITLE
**The Bull, Gosmore
SG4 7QG**

DRAWING TITLE
**Rear Elevation
As Proposed**

DRAWN	DATE
PC	Mar 2026
JOB NR	SCALE
4425	1:100@A3, 1:50@A1
DRAWING NO.	ISSUE REVISION
GA 352	PL 2