


THIS PLAN AND DESIGN IS TO BE USED SOLELY IN CONNECTION WITH THE PROJECT AS DESCRIBED. THE DRAWING AND DESIGN IS THE COPYRIGHT OF YPL UK LIMITED T/A YOUR PLANS UK, AND MUST NOT BE RE-ISSUED, LOANED OR COPIED WITHOUT WRITTEN CONSENT OF YPL UK LIMITED T/A YOUR PLANS UK.

THE PLAN IS TO BE READ IN CONJUNCTION WITH ALL OTHER THIRD PARTY INFORMATION RELEVANT TO THE PROJECT. ANY APPARENT DISCREPANCY IS TO BE BROUGHT TO THE ATTENTION OF YPL UK LIMITED T/A YOUR PLANS UK AND/OR ANY THIRD-PARTIES OR SPECIALISTS ASSOCIATED.

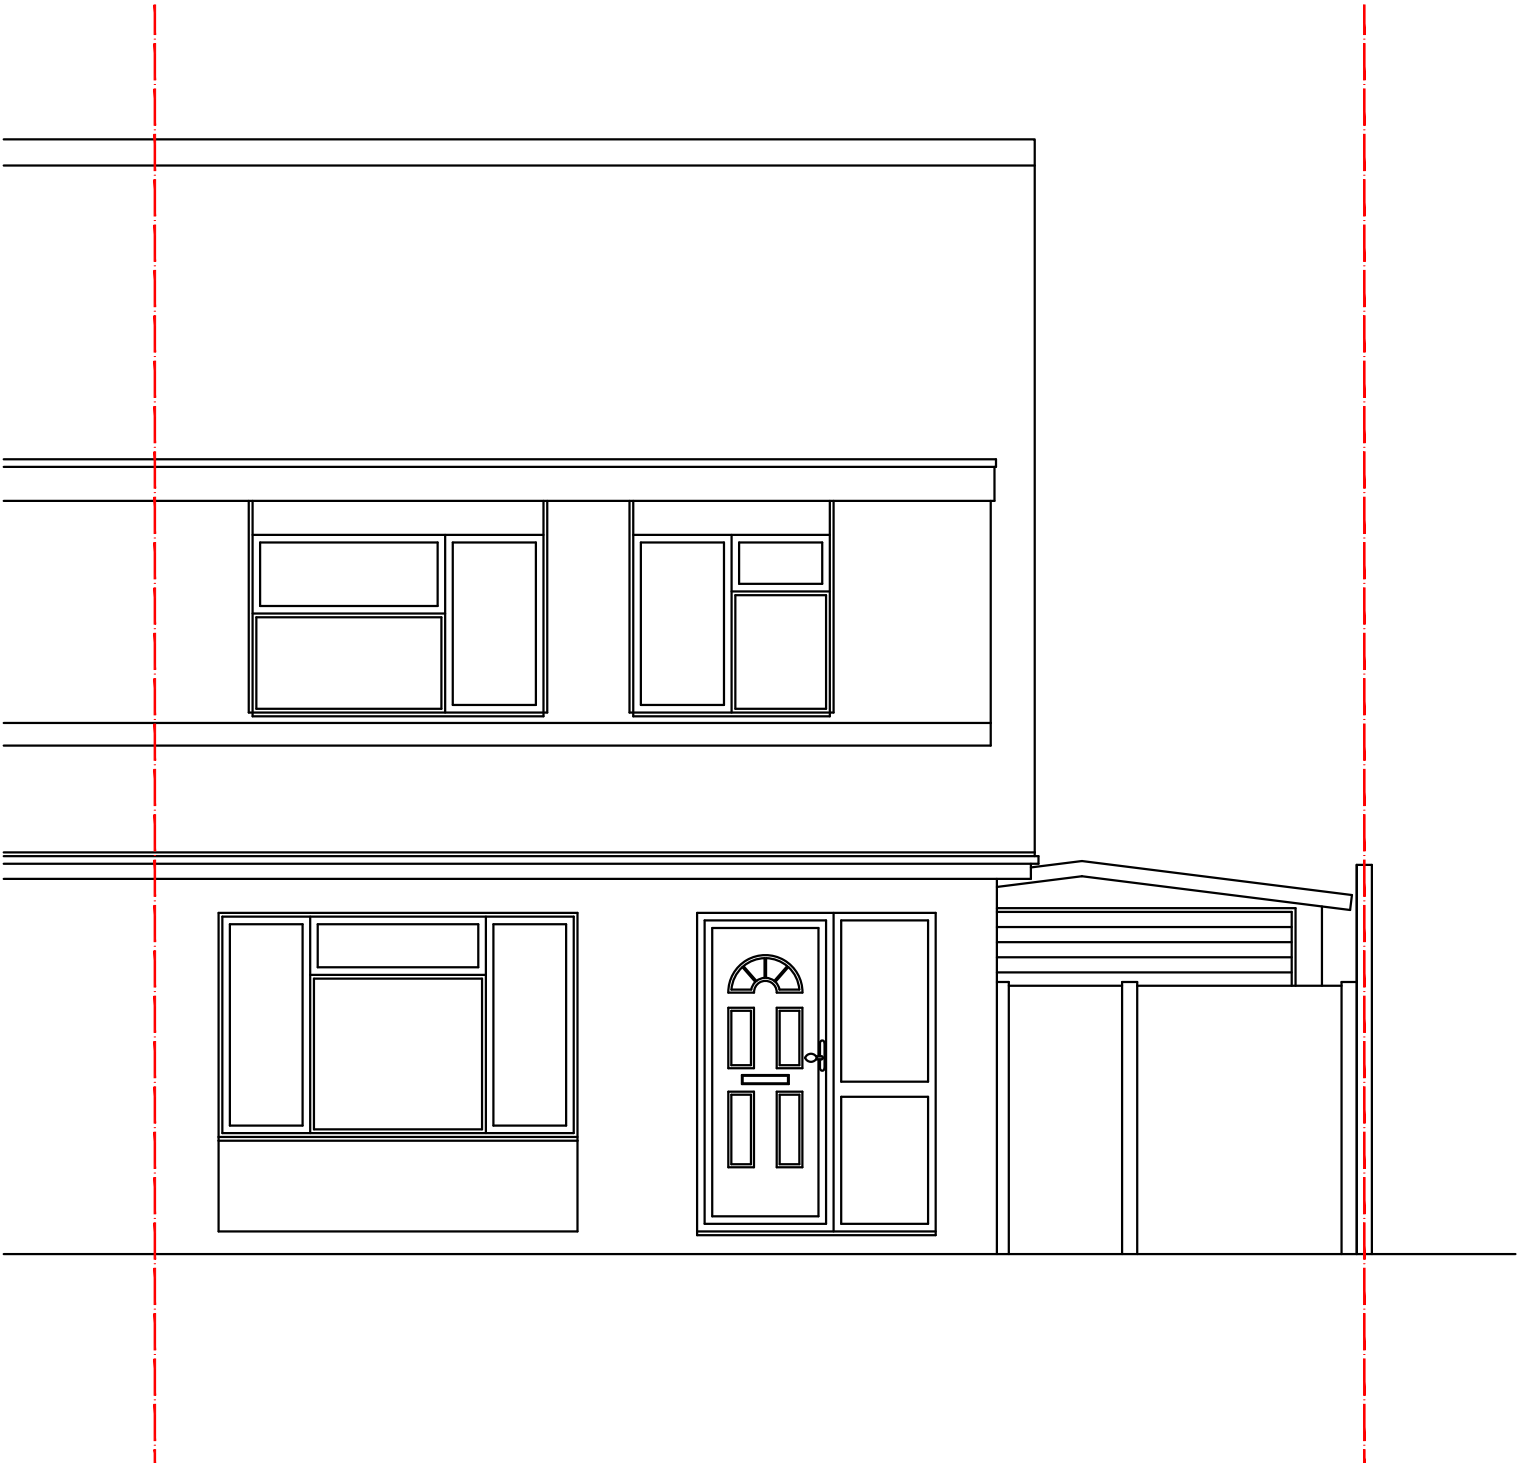

FRONT ELEVATION



SIDE ELEVATION

FOR APPROVAL

Location
53 ORCHARD WAY
KNEBWORTH

Title
EXISTING FRONT AND SIDE
ELEVATIONS

Scale	Drawn	Checked	Date
1:50 @ A2	SB	HE	FEB 26
Drawing Number	Revision		
2350_YPUK_P004(A)	P1		



YOURPLANS