

PV Panels On Front Elevations
For Plots 1 & 26


PLOTS:
As 01,15
Opp 22,23,26



front elevation

side elevation

PV Panels On Rear Elevations
For Plots 15, 22, (Mirrored), 23 (Mirrored)

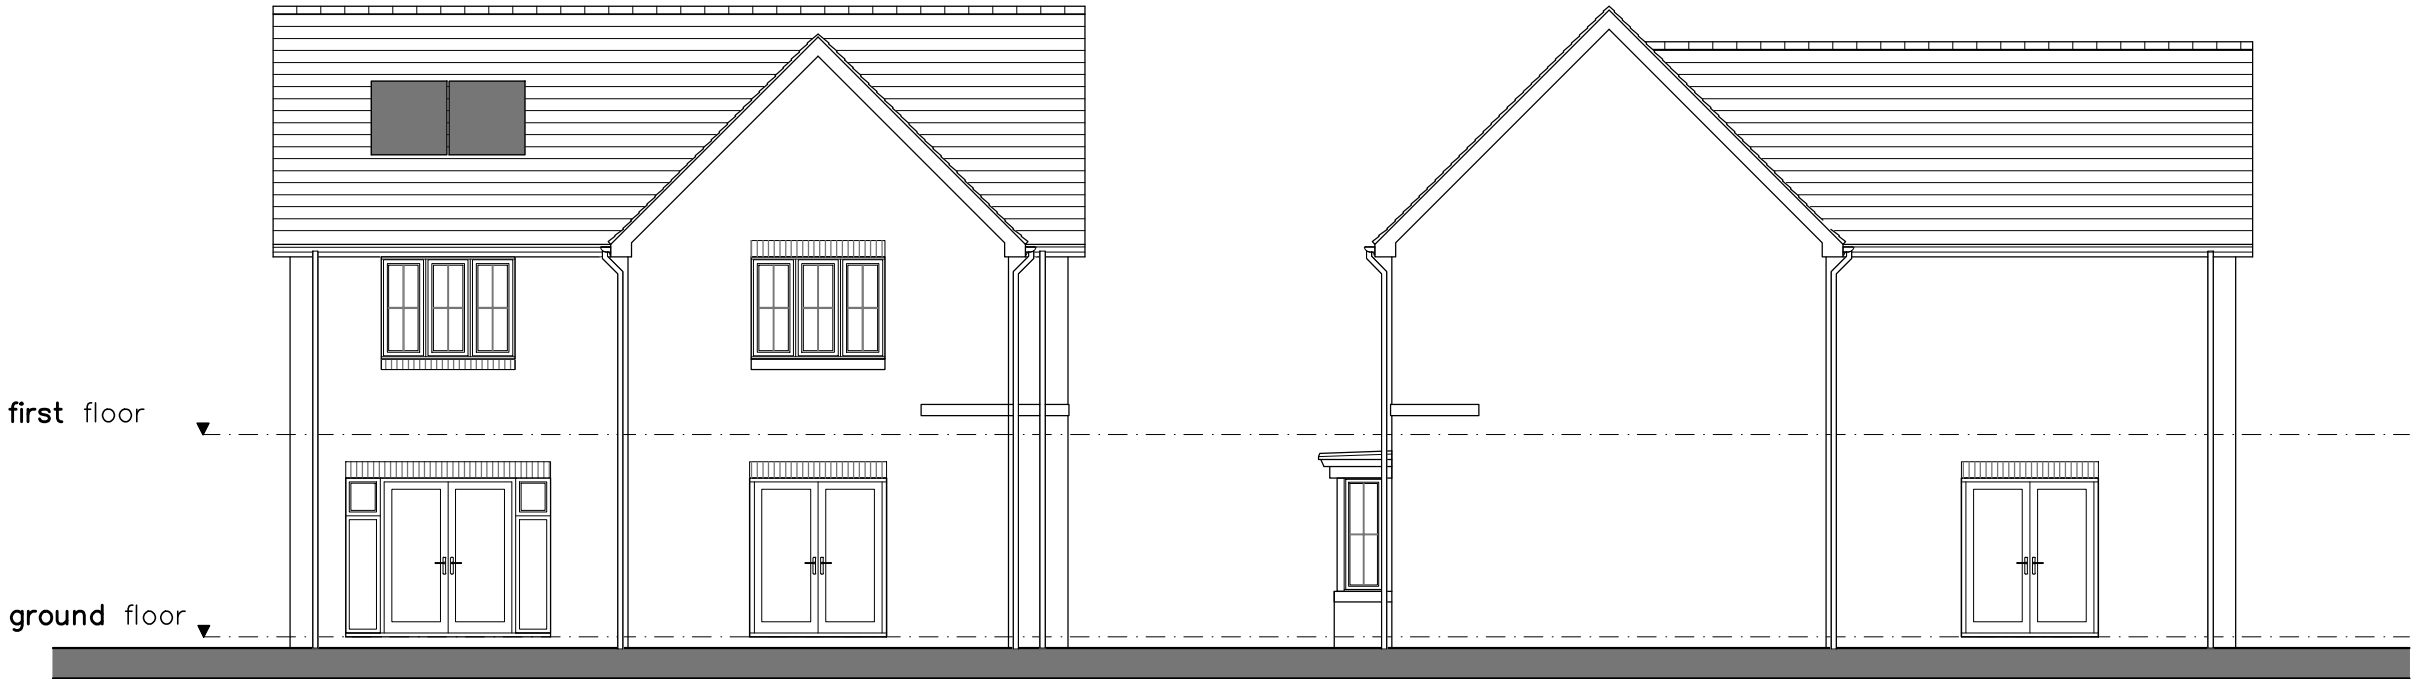

rear elevation

side elevation

PL04 05.08.26 CW JR PV Panels Amended
PL03 08.04.26 CW JR PV Panels Omitted
PL02 20.10.23 CW JR PV Panels Added
PL01 First Planning issue

REV DATE AMEN APP REVISION

DRG No. 23_003_037

STATUS. PLANNING

SCALE. 1:100 @A3

DRAWN. CW

APPROVED. JR

REV. PL04

DATE. FEB 23

