

PV Panels On Front Elevation
For Plot 39

This drawing is the copyright of Architectus Limited. Information shown is explicitly for the purposes of Planning related applications or general Planning purposes only. This drawing should not be used to obtain Building Regulation approval and is not to be used for construction. Refer to scale bar and title block for drawing scale


PLOTS:
As 39
Opp 43



front elevation 1

front elevation 2

PV Panels On Side Elevation
For Plot 43

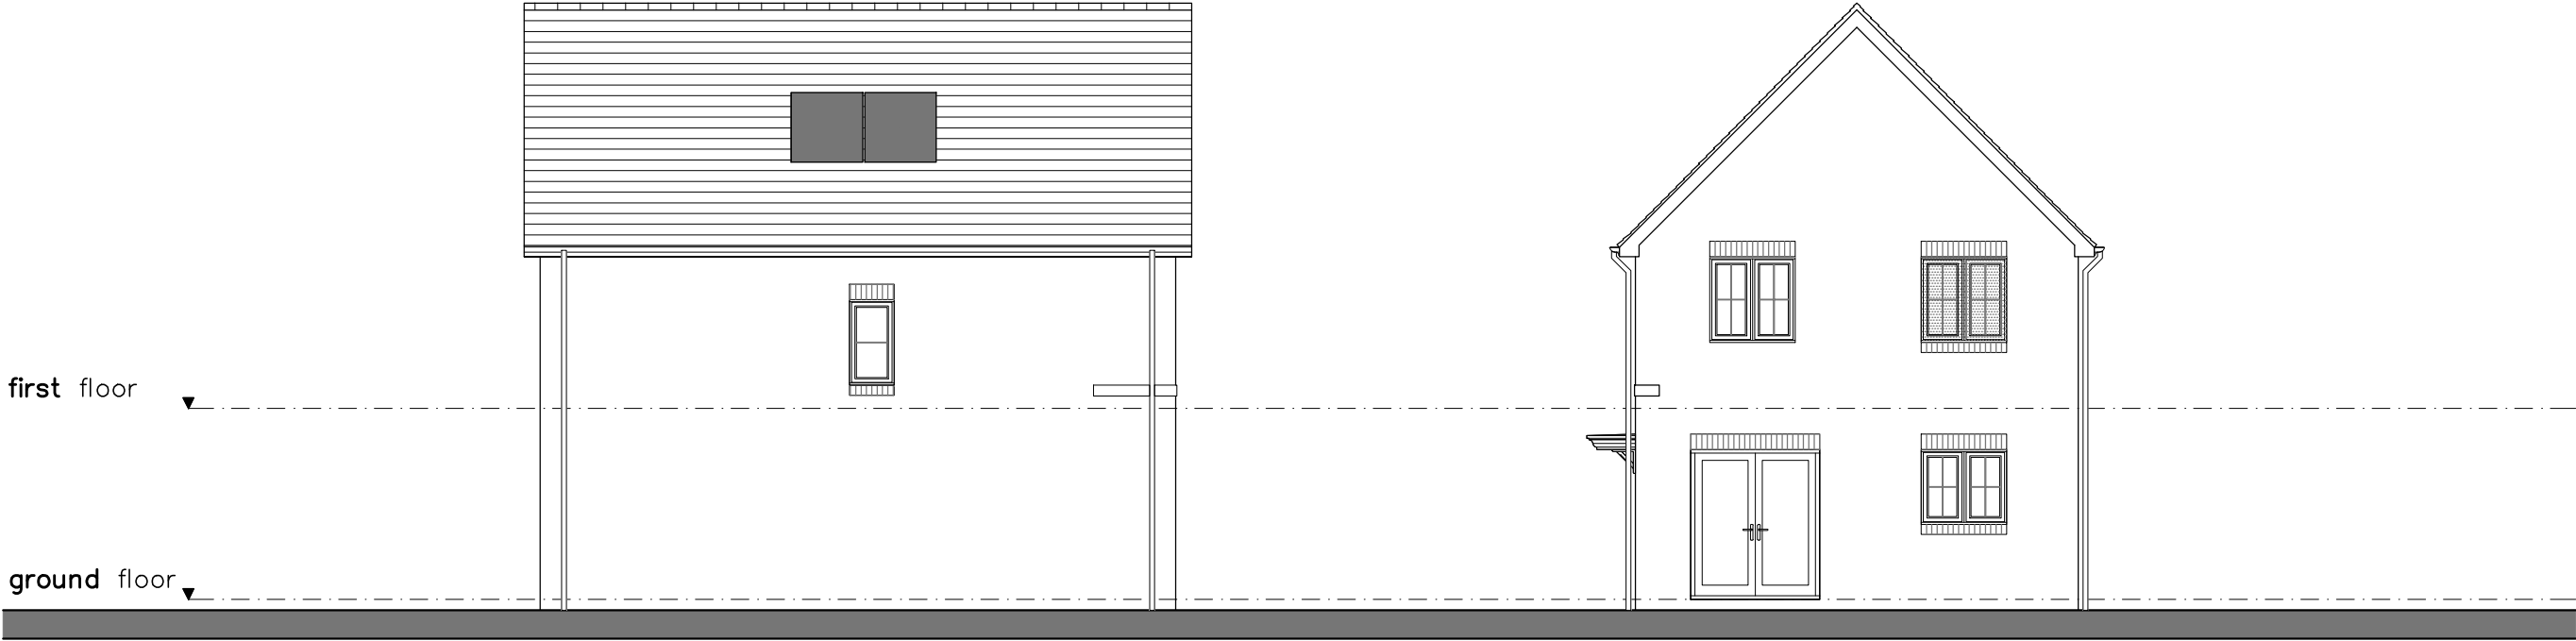

side elevation

rear elevation

PL05	05.08.26	CW	JR	PV Panels Amended
PL04	16.06.26	CW	JR	Elevations Amended to Remove Garden Rooms & PV Panels Reinstated
PL03	08.04.26	CW	JR	PV Panels Omitted
PL02	20.10.23	CW	JR	PV Panels Added
PL01				First Planning issue

REV DATE AMEN APP REVISION

DRG No.

23/003/029

STATUS.

PLANNING

SCALE.

1:100 @A3

DRAWN.

CW

APPROVED.

JR

DATE.

FEB 23

REV.

PL05

METRES

0

1

2

3

4

5

6

10