

PV Panels On Front Elevations
For Plots 27 & 38


This drawing is the copyright of Architectus Limited. Information shown is explicitly for the purposes of Planning related applications or general Planning purposes only. This drawing should not be used to obtain Building Regulation approval and is not to be used for construction. Refer to scale bar and title block for drawing scale

PLOTS:
AS: 27,33
OPP: 38



front elevation 1

front elevation 2

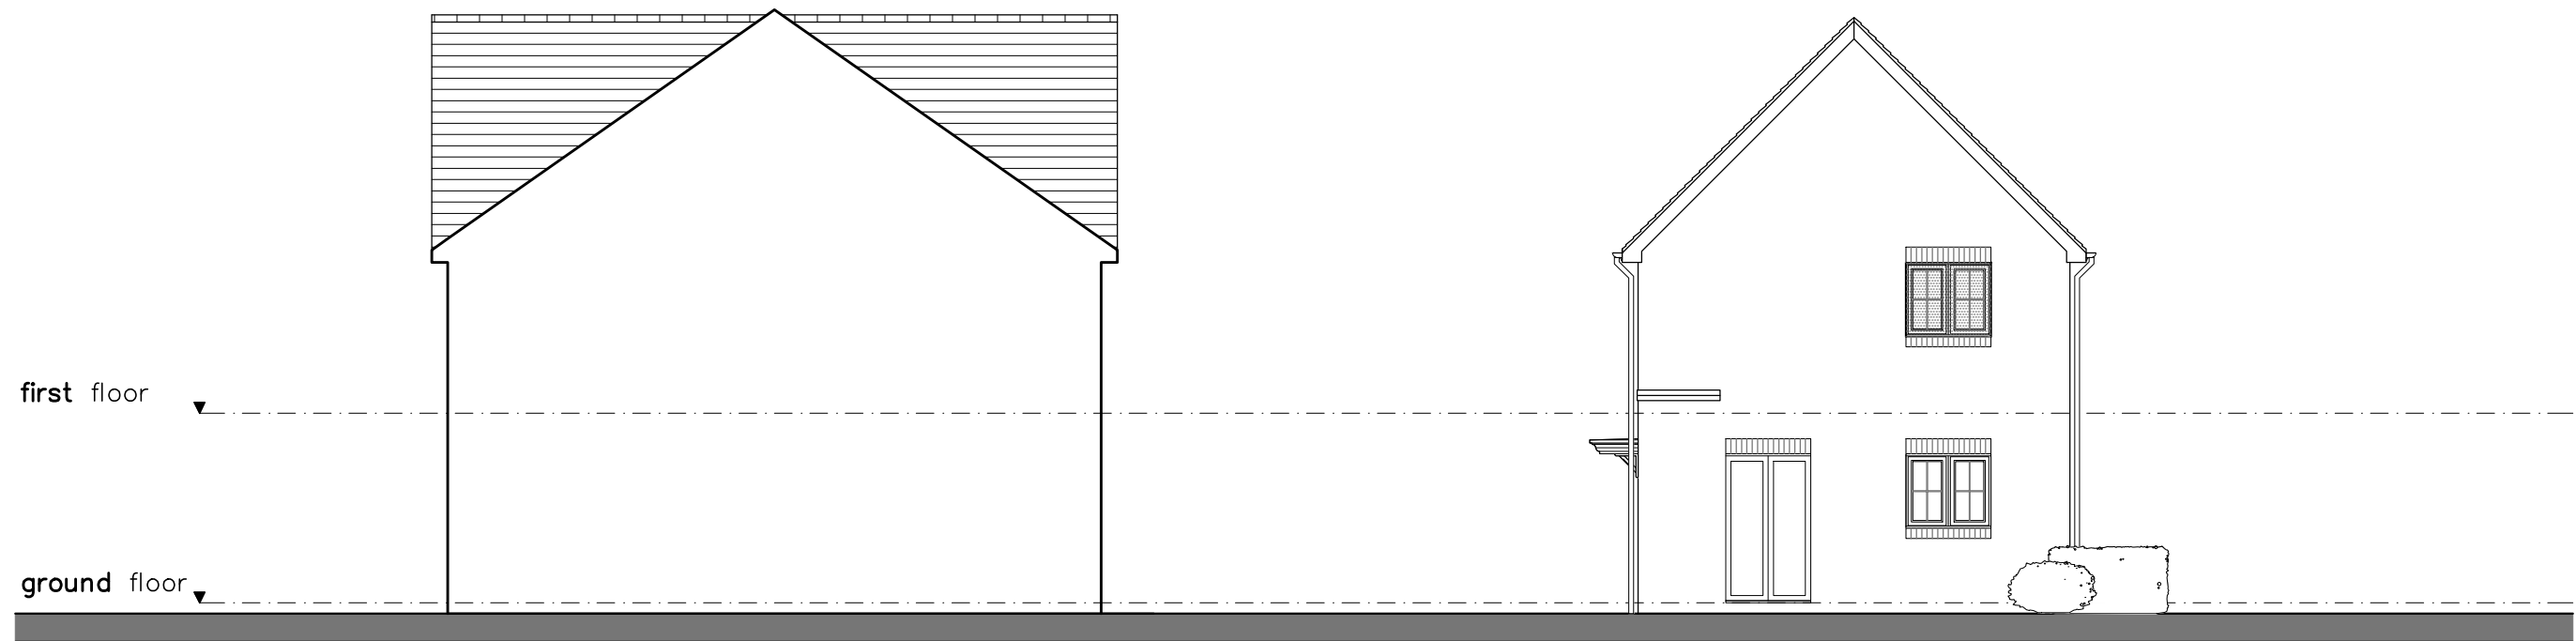

side elevation

rear elevation

PL04 05.08.26 CW JR PV Panels Amended
PL03 08.04.26 CW JR PV Panels Omitted
PL02 20.10.23 CW JR PV Panels Added
PL01 First Planning issue

REV DATE AMEN APP REVISION

DRG No. 23/003/025

STATUS. PLANNING

SCALE. 1:100 @A3

DRAWN. CW

APPROVED. JR

REV. PL04

DATE. FEB 23



Architectus

Architectural Design and Technology

Capella House, 4 Railway Approach, Worthing, West Sussex, BN11 1UR
Tel. 01903 821001 Fax. 01903 821711 Email. designoffice@architectus.co.uk

CLIENT. Cala Homes Northern Home Counties
PROJECT. Oughtonhead Lane, Hitchin,
Hertfordshire
DRAWING. House Type C Elevations