


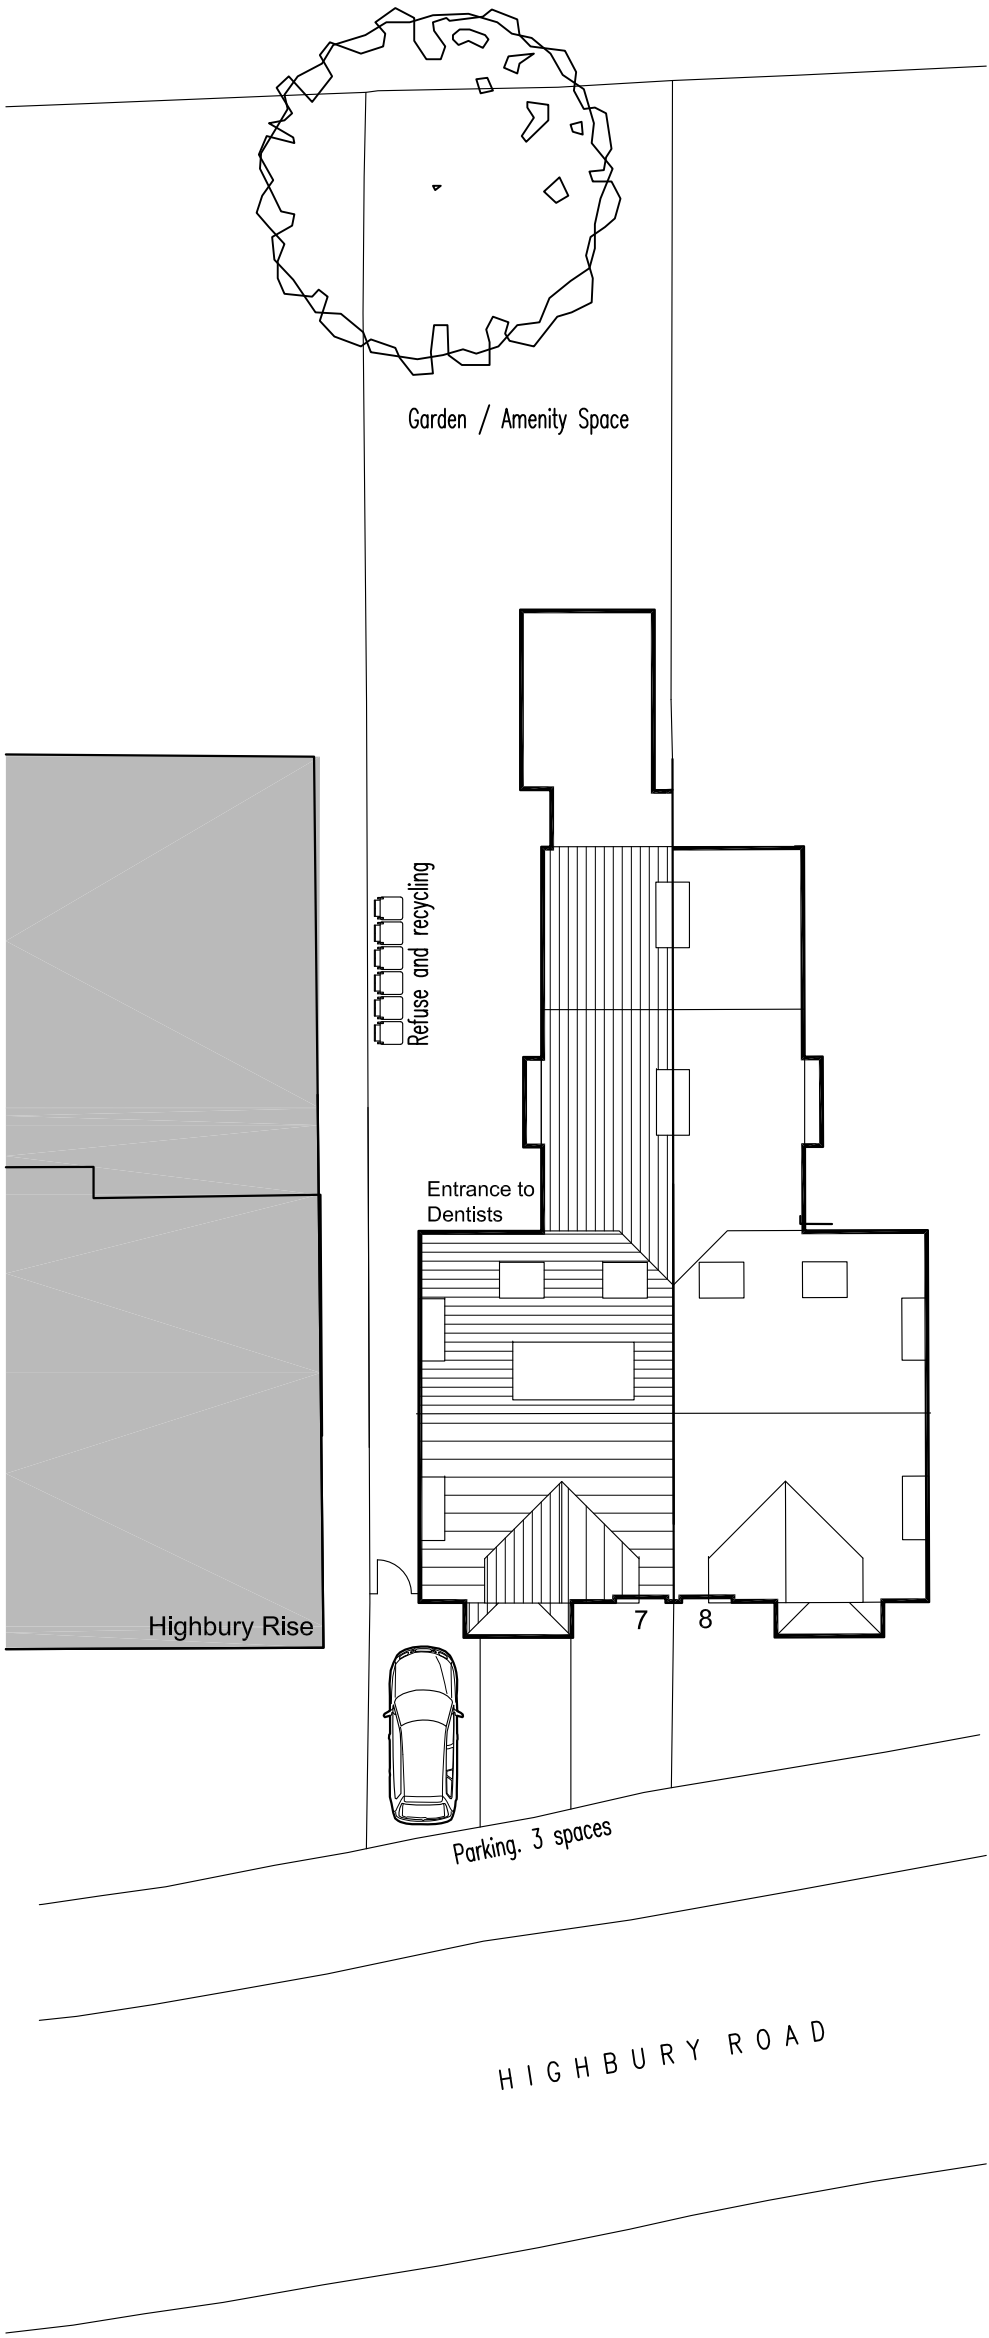

SITE PLAN

1:200 SCALE

0 10m 20m 30m

Scale 1:200



0 50m 100m

Scale 1:1250

N

LOCATION PLAN

1:1250 SCALE

DIMENSIONS TO BE CHECKED ON SITE BEFORE ANY WORKS.
ANY QUERIES REGARDING DIMENSIONS TO BE TAKEN UP WITH
PENTANGLE DESIGN GROUP. ALL DIMENSIONS OF EXISTING
BUILDINGS TO BE VERIFIED ON SITE. THIS DRAWING IS THE
COPYRIGHT OF PENTANGLE DESIGN GROUP AND SHALL NOT BE IN
ANY WAY USED OR REPRODUCED WITHOUT THEIR PRIOR WRITTEN
CONSENT.

NOTES

PLANNING

PENTANGLE

D E S I G N G R O U P

SUITE 1, 21 BANCROFT HITCHIN HERTS SG5 1JW
T:01462 431133 E:pdg@pentangledesign.co.uk

JOB TITLE

**Proposed Change of Use
7 Highbury Road, Hitchin**

DRAWING TITLE

Location Plan and Sitte Plan

SCALE	DRAWING NUMBER	REVISION
1:1250 / 1:200	01	-
DATE		
Oct '25		
SHT SIZE		
A2		
JOB NUMBER		
3963		
CHARTERED ARCHITECTS		