



1:50
1m 5m

1:100
1m 10m

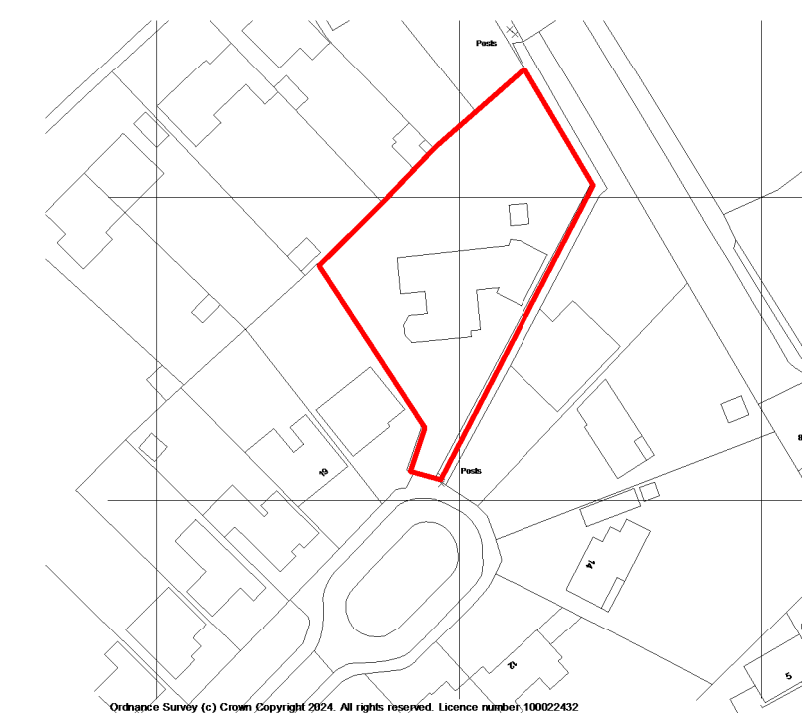


7 Location Plan

1 : 1250

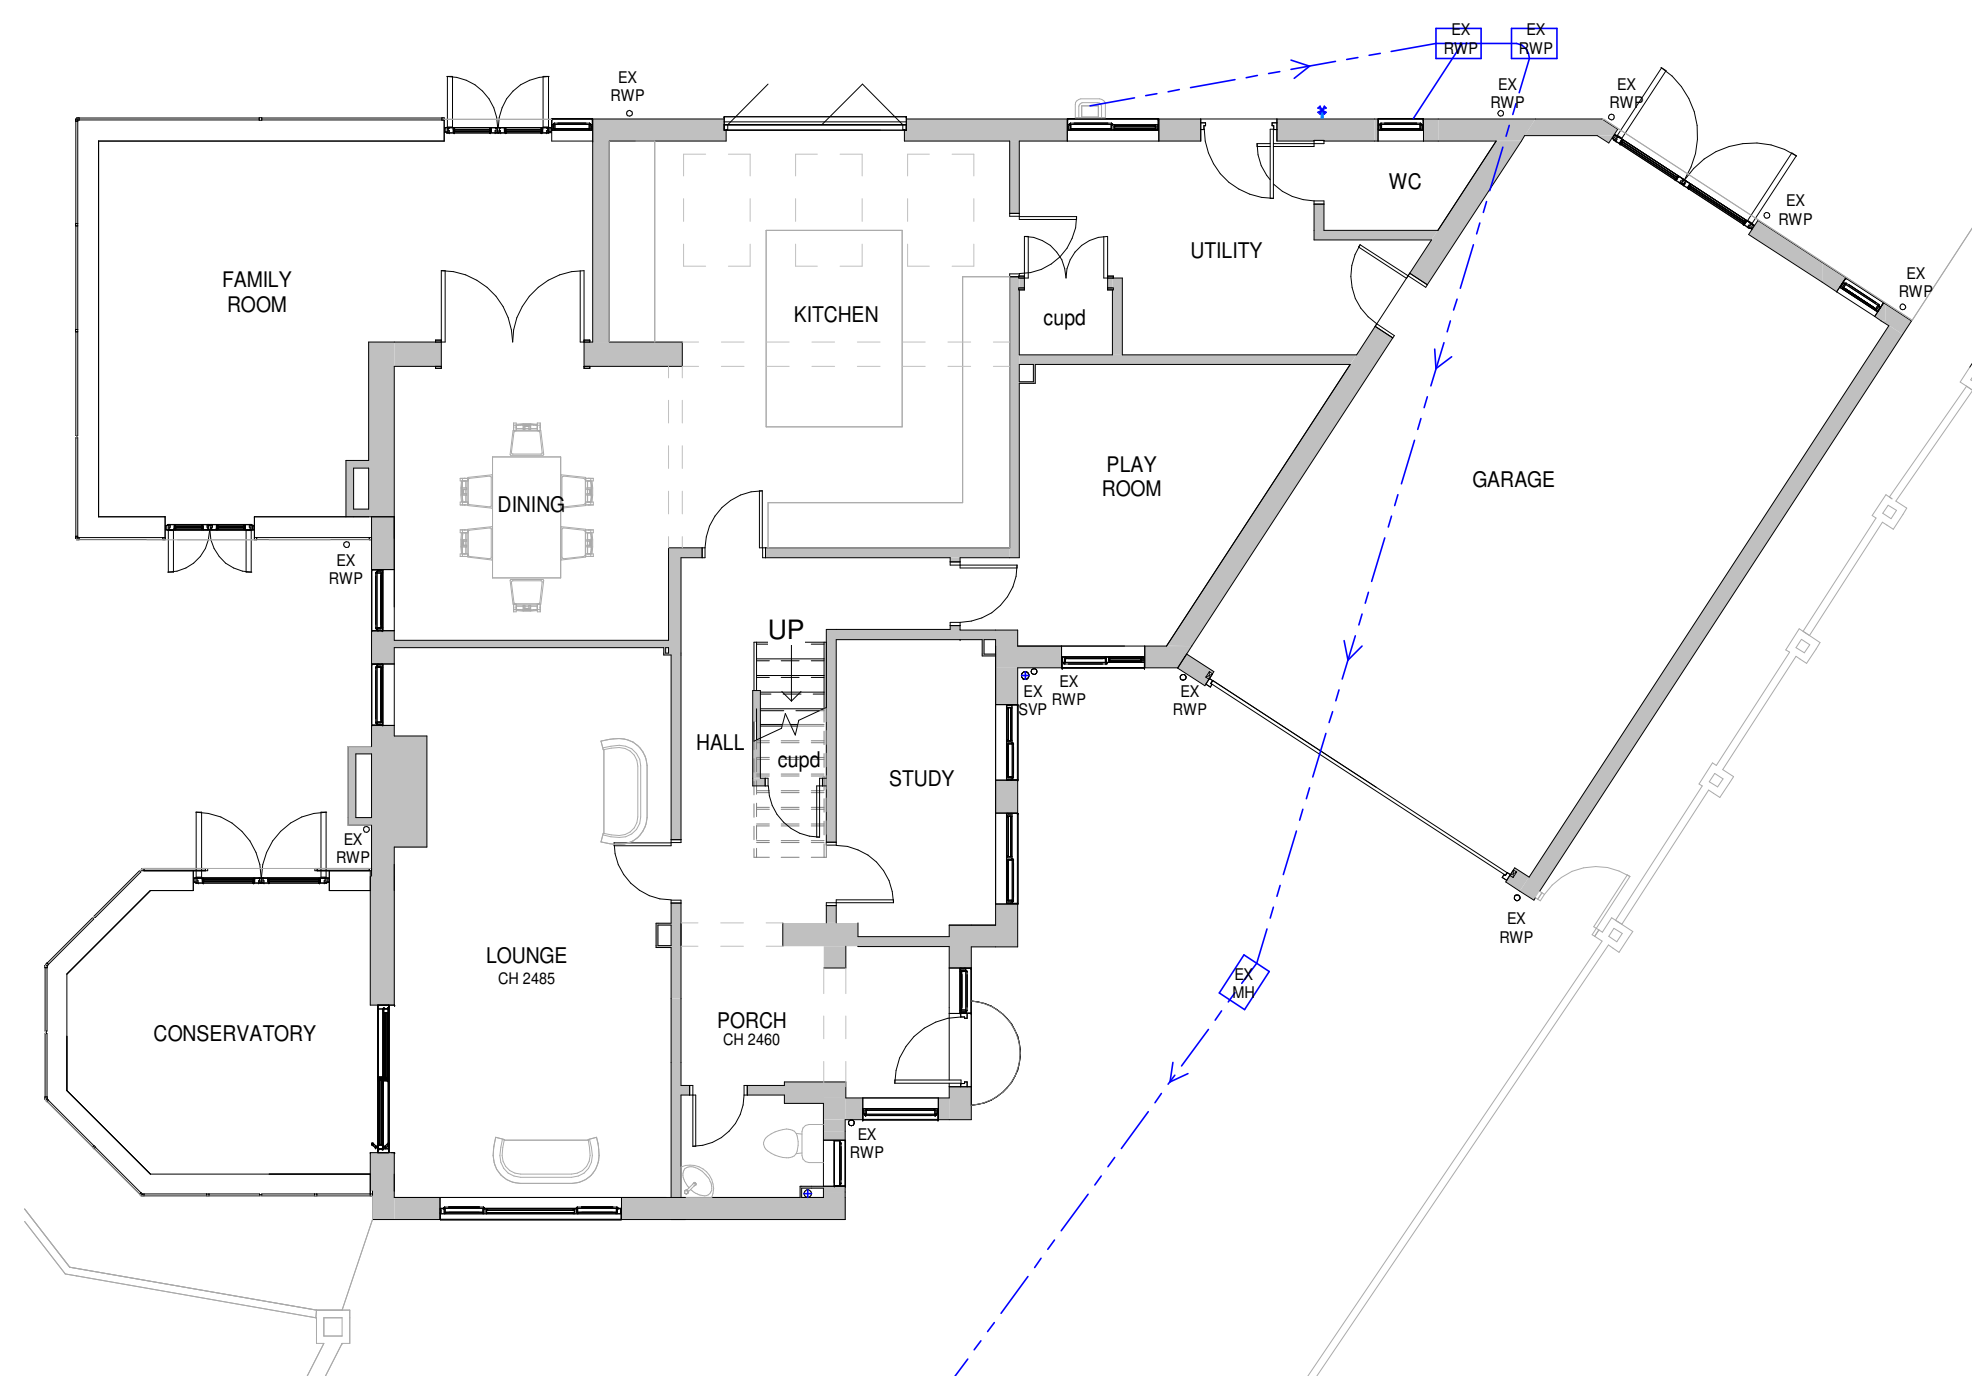


1 Existing Ground Floor Plan

1 : 100

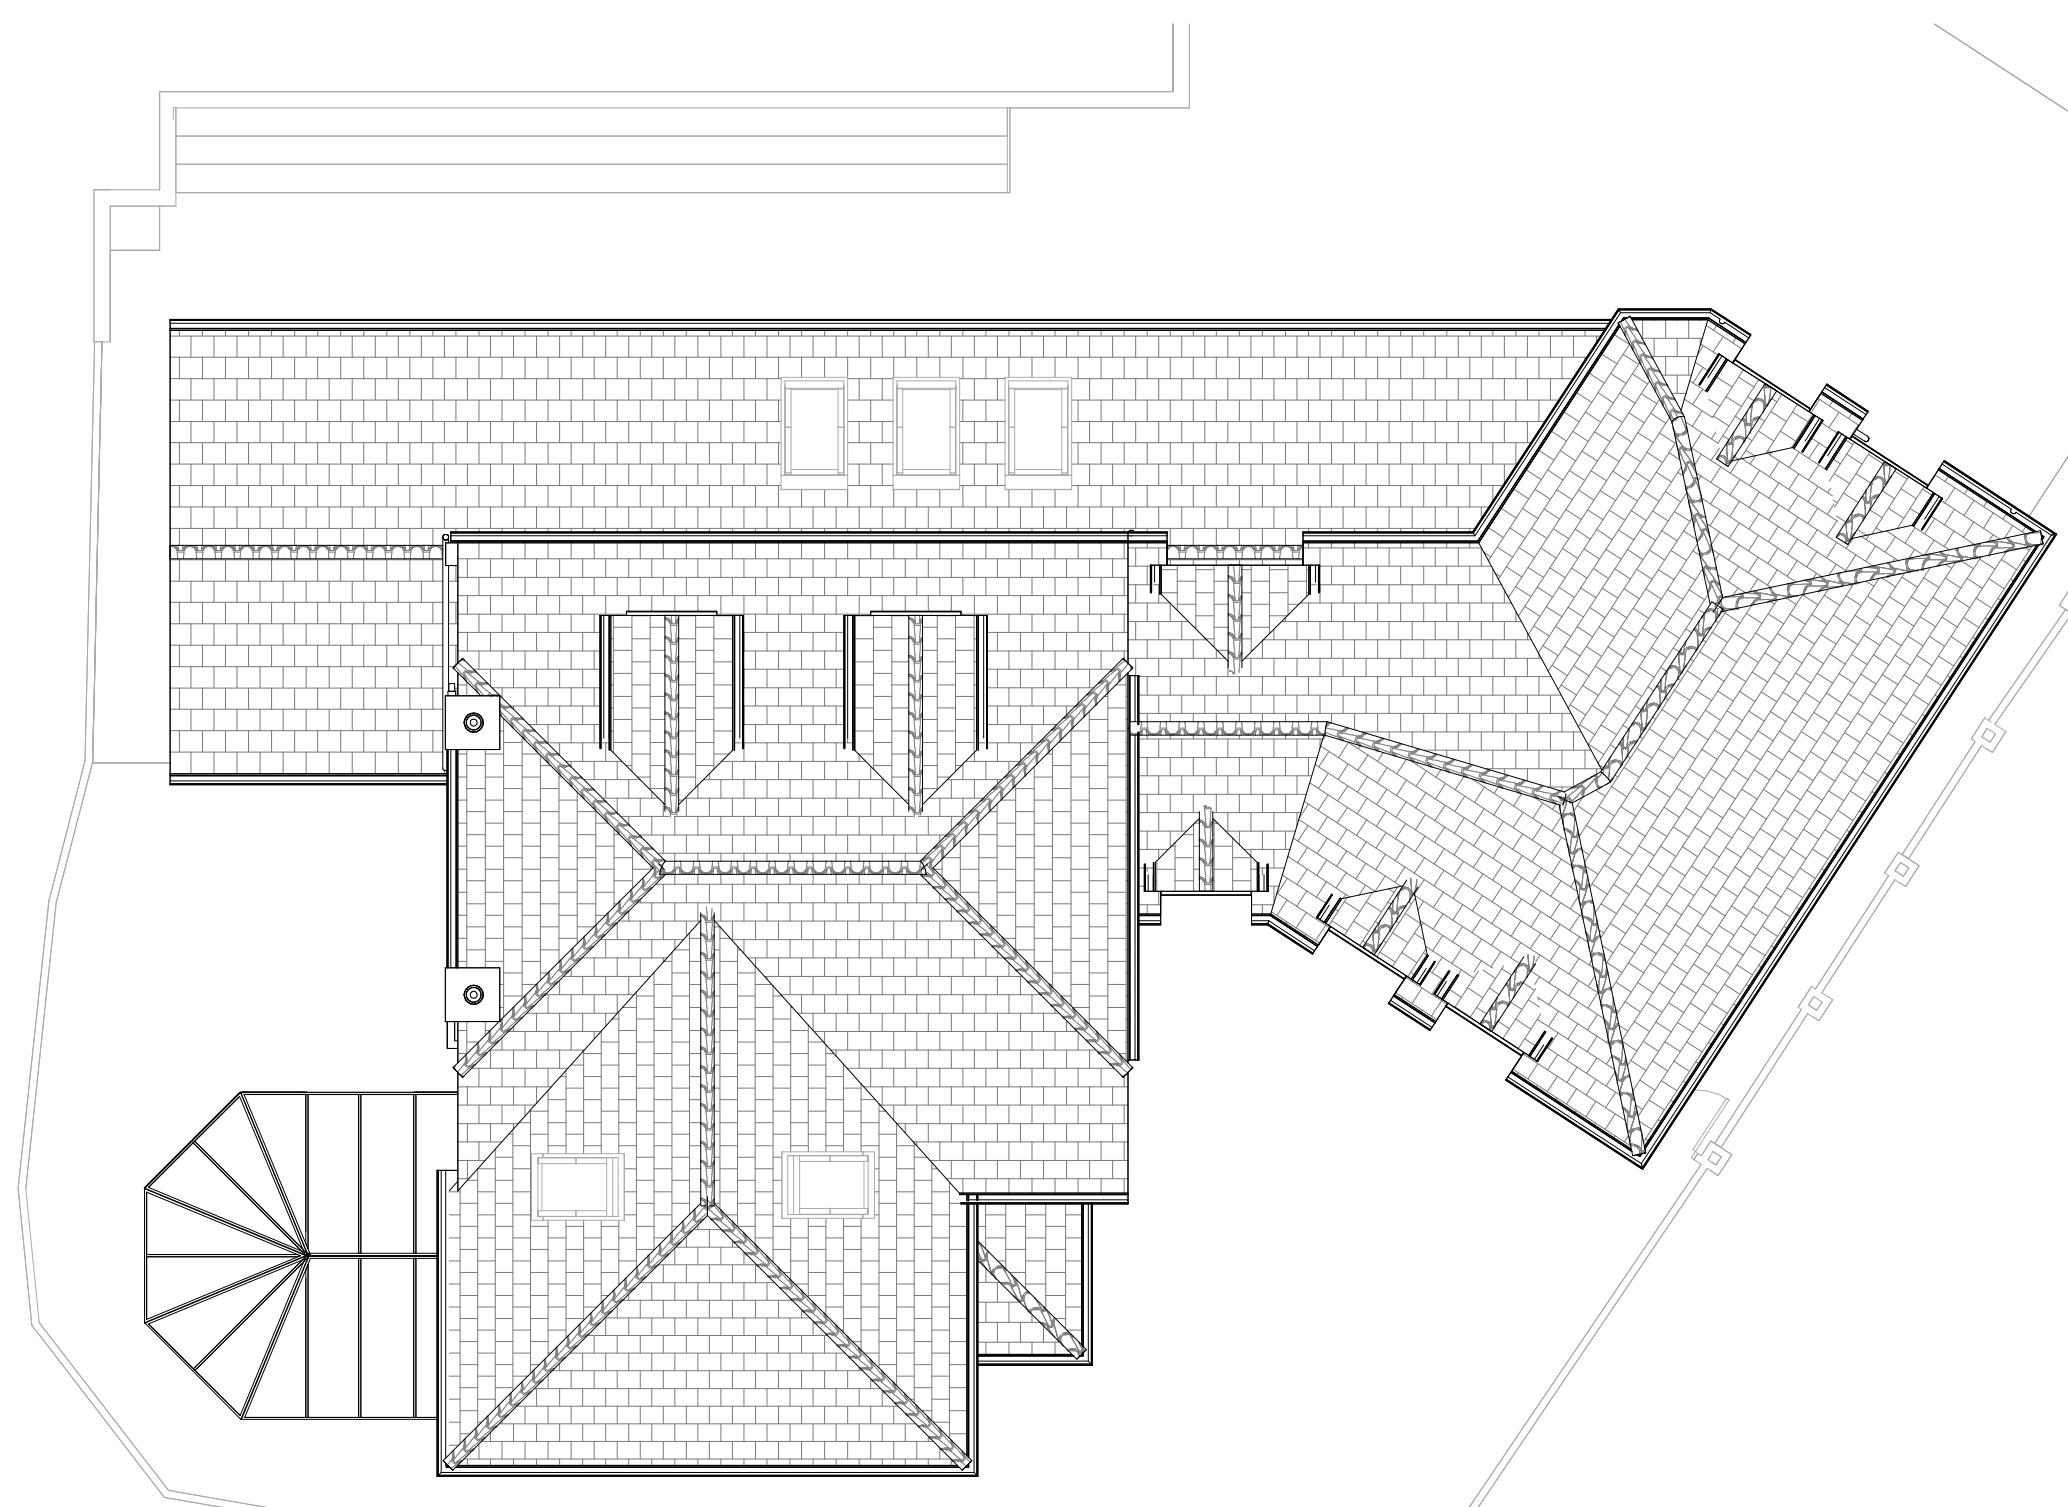


2 Existing Roof Plan

1 : 100

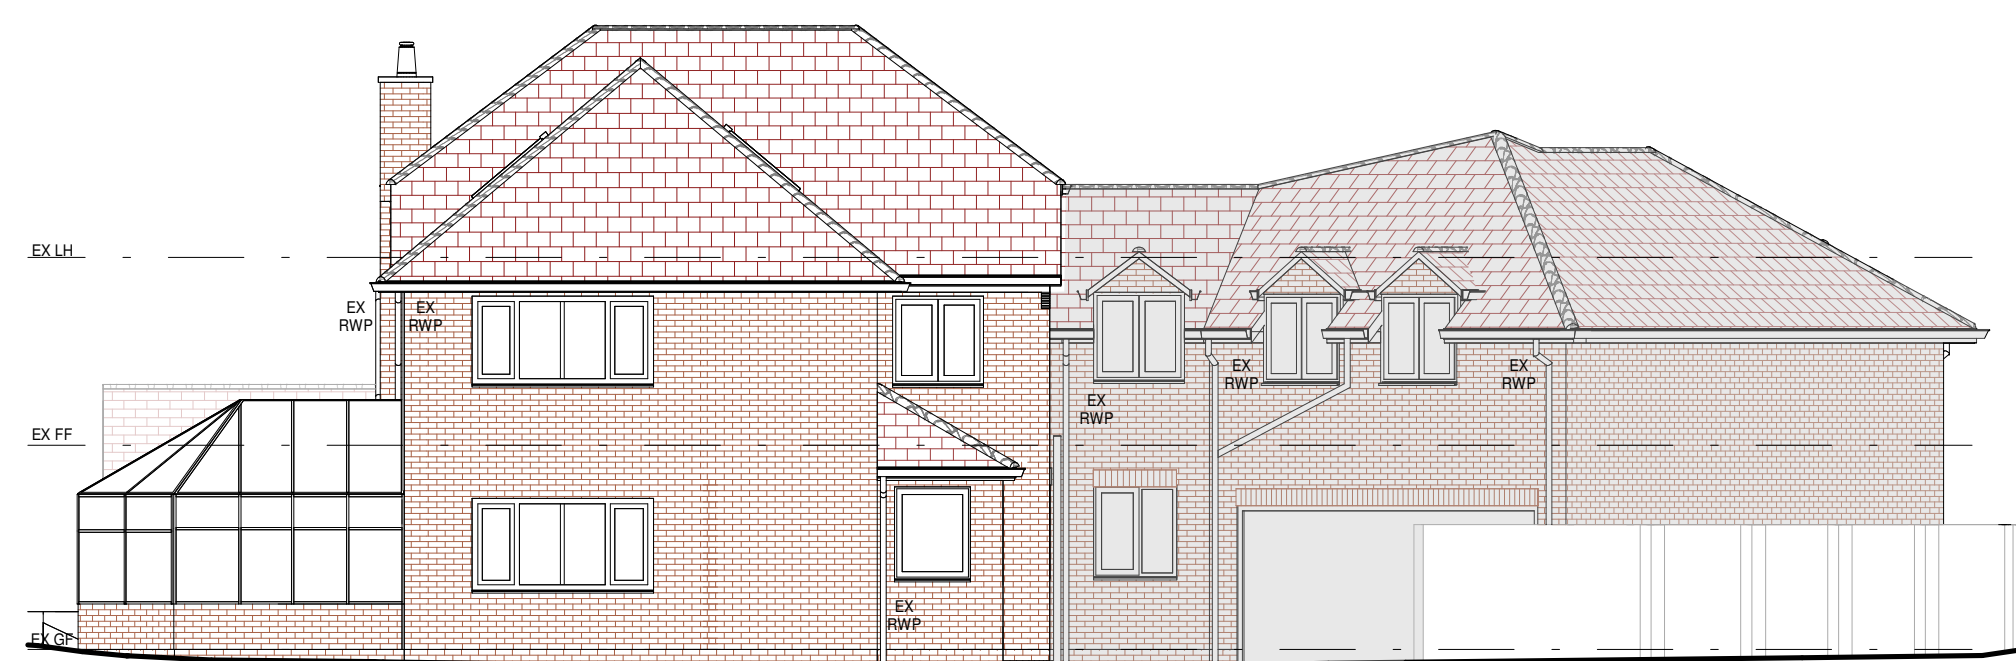


4 Existing South Elevation

1 : 100

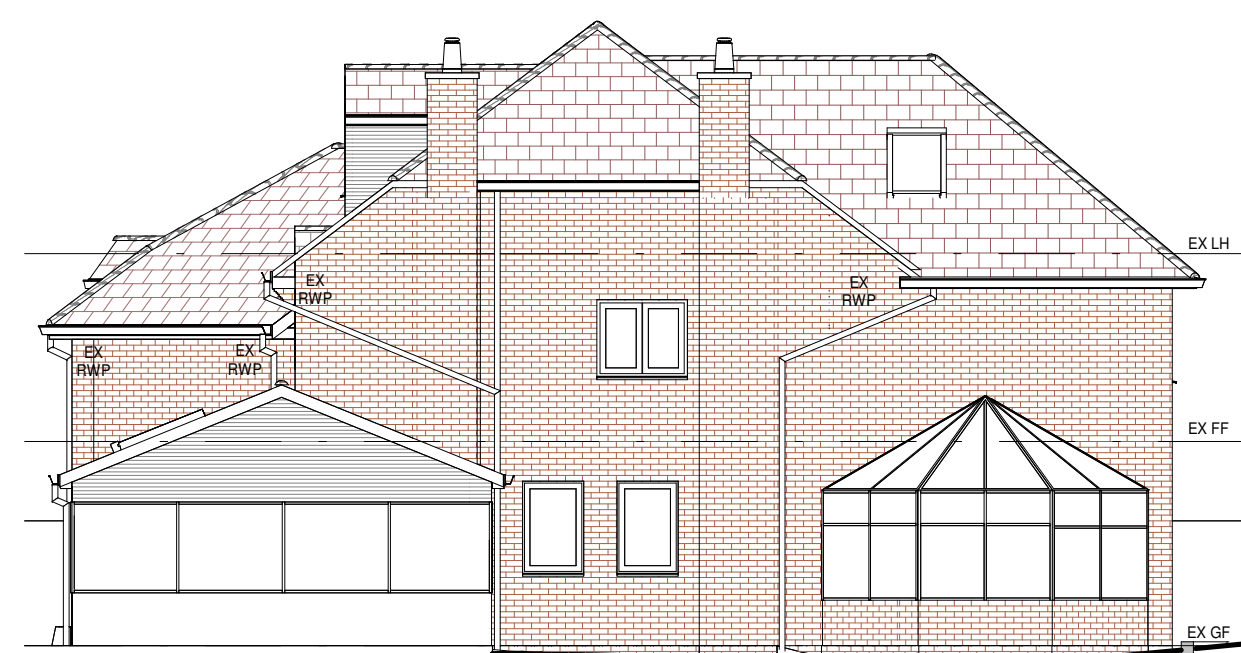


5 Existing West Elevation

1 : 100

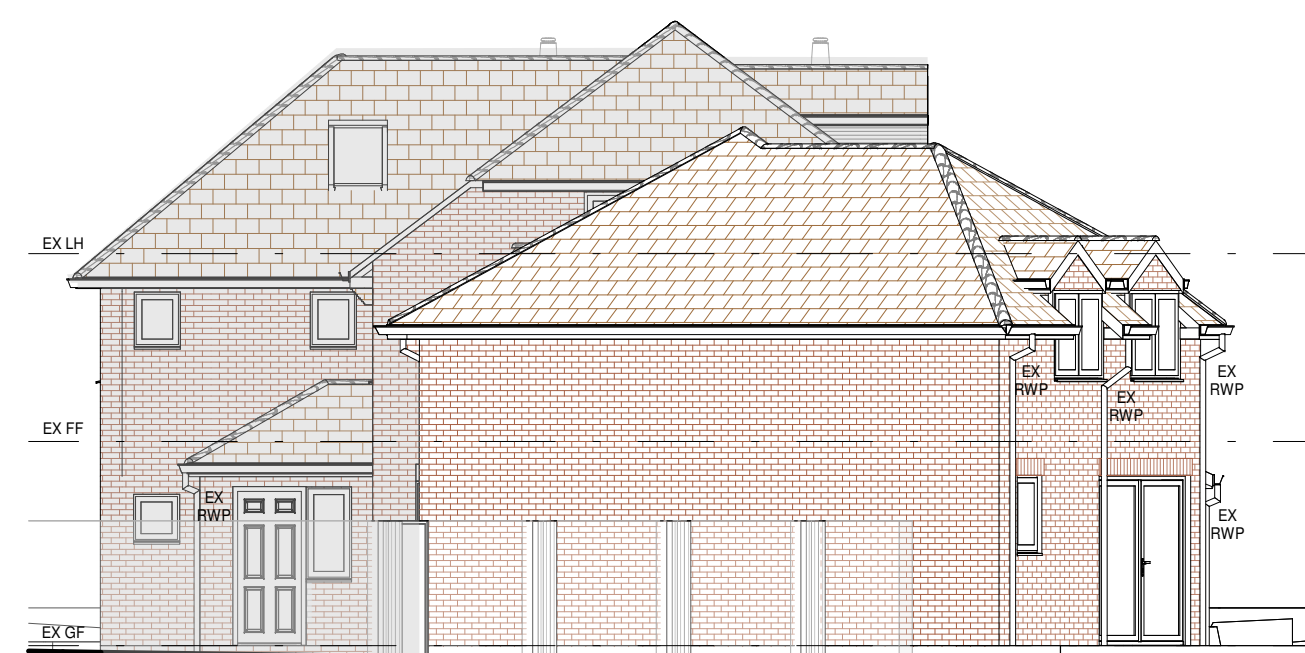

3 Existing East Elevation

1 : 100

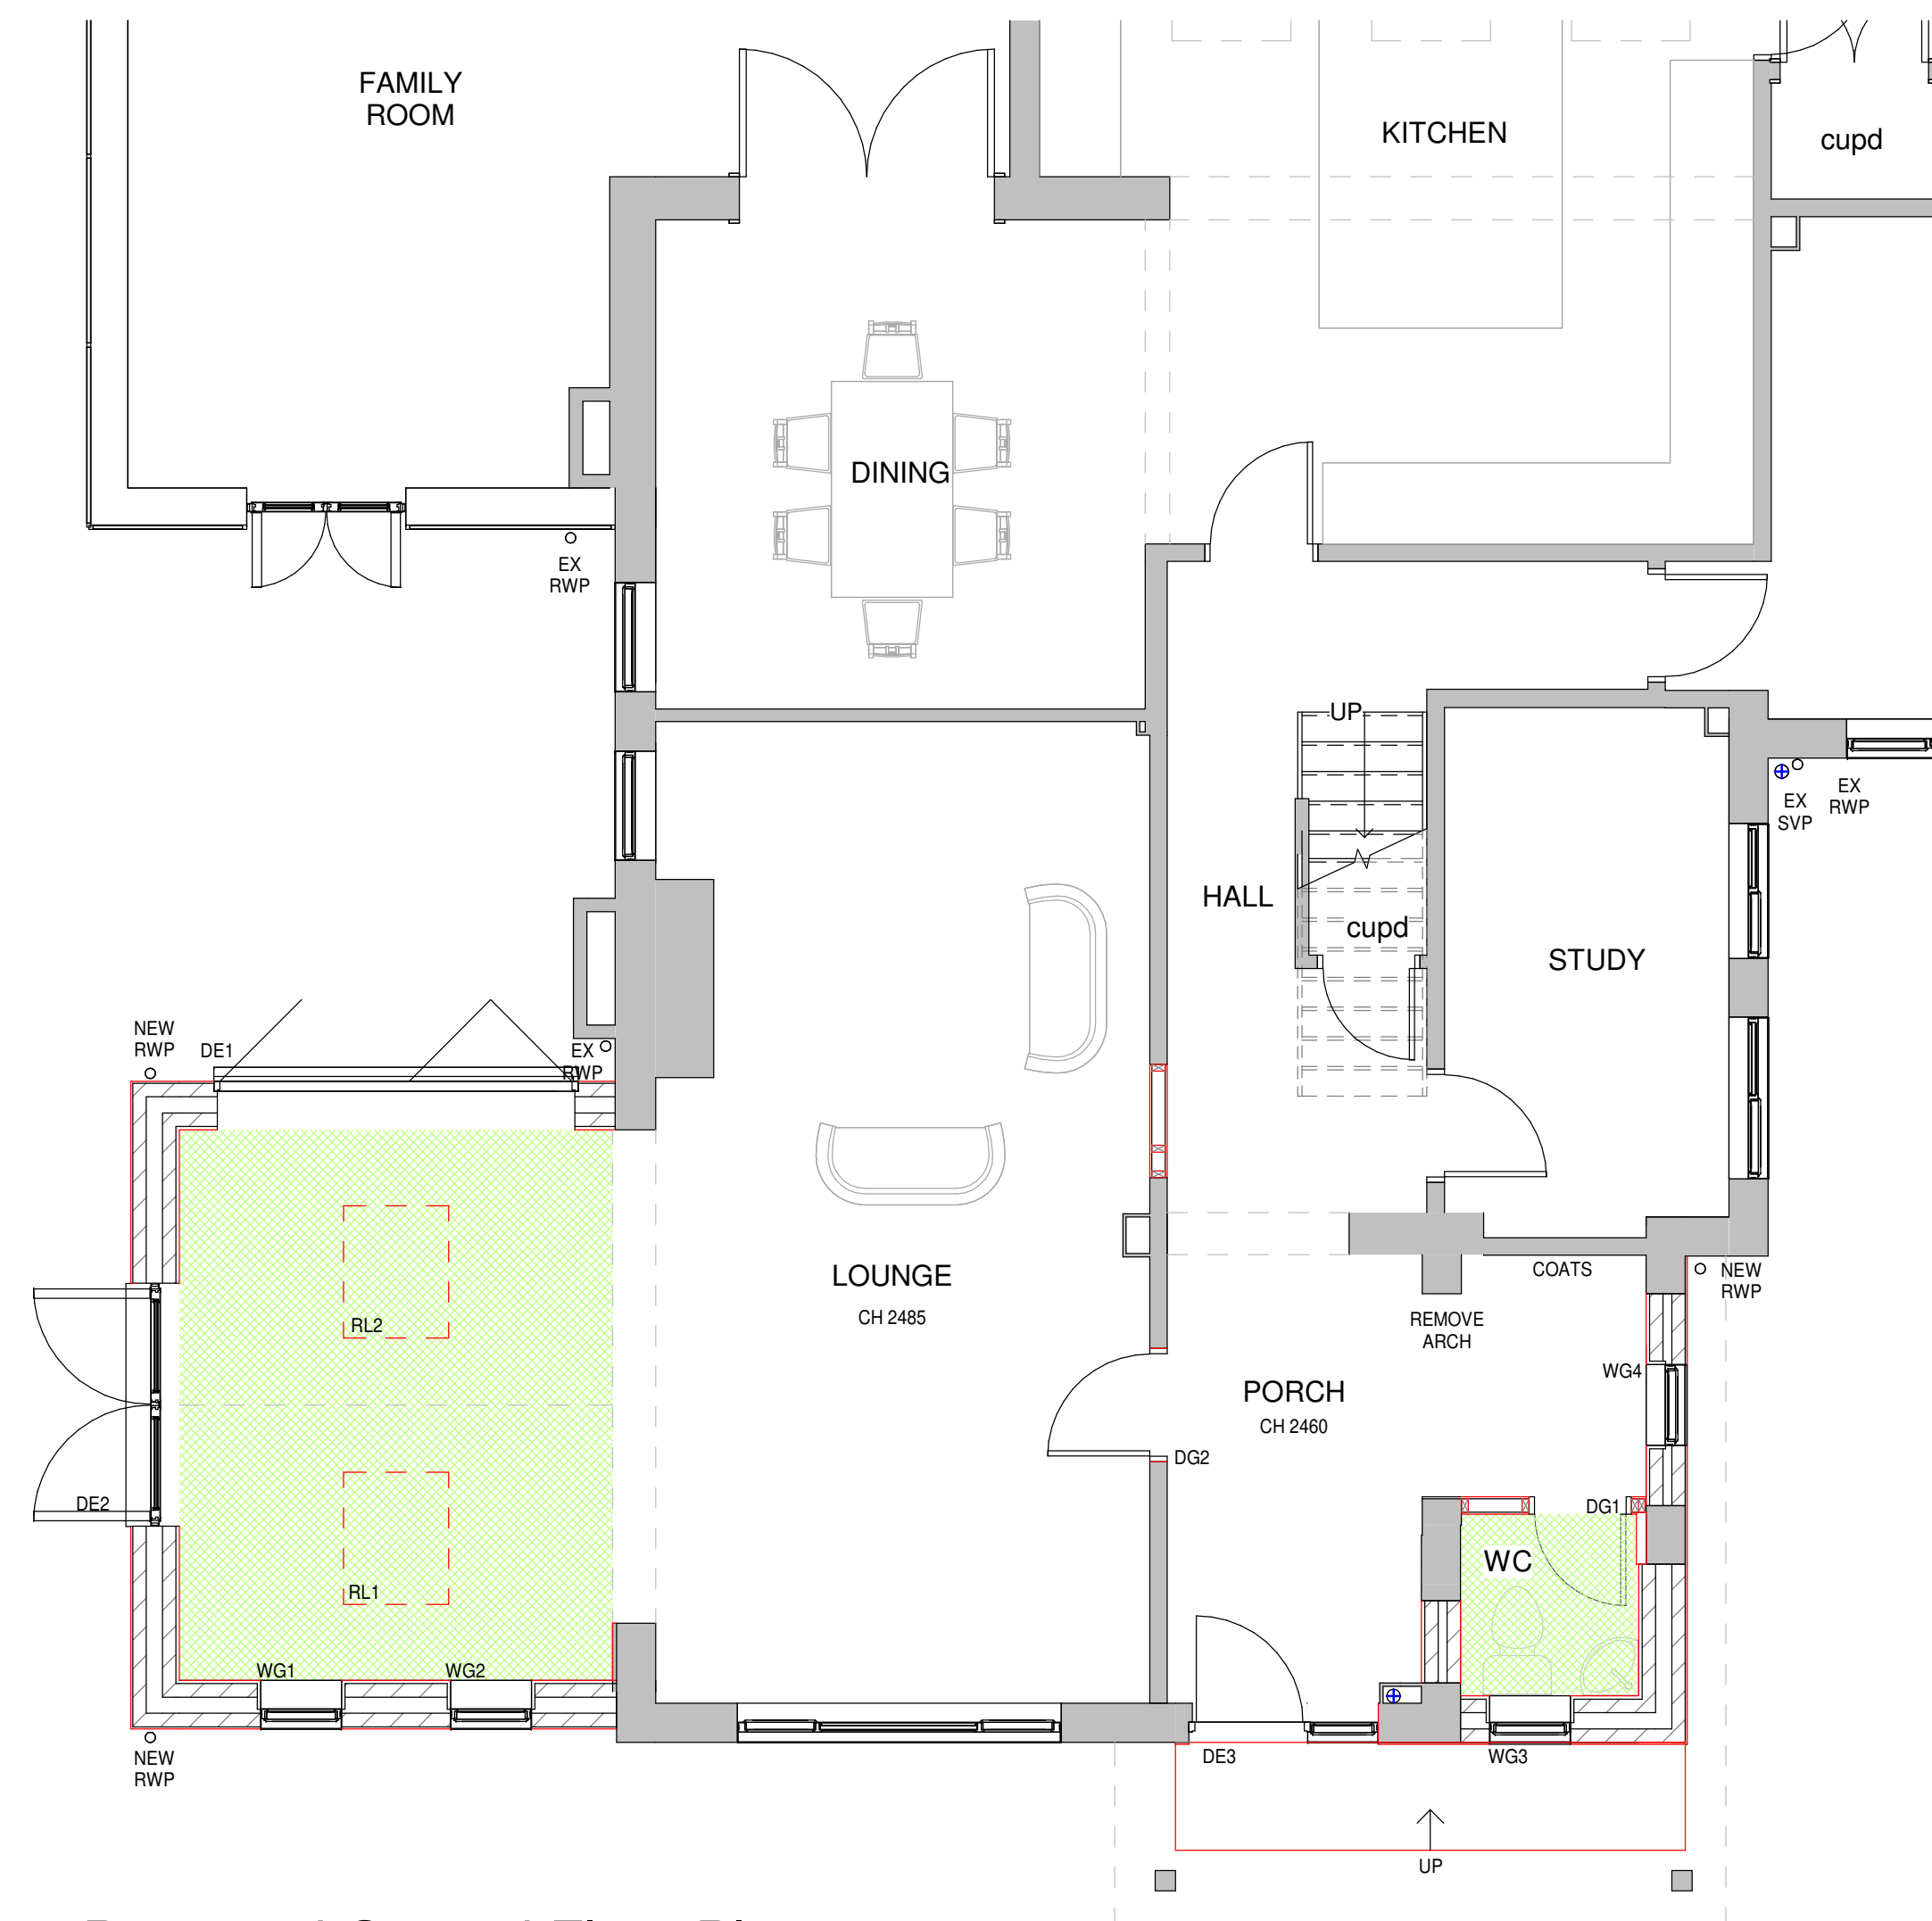

6 Proposed Ground Floor Plan

1 : 50

C Window Ammendments 05/11/2024 GLH
B Window and Door Positions 21/10/2024 GLH
A Window and Door Change 26/09/2024 GLH



HOME EXTENSION TEAM

4 Brand Street, Hitchin, Hertfordshire, SG5 1HX
Tel: (01462) 440099 E-mail: hitchin@het.co.uk

Client

Mr and Mrs Muxlow

Project

17 Dale Close
Hitchin
Hertfordshire
SG4 9AS

Drawing Title

Proposed Single Storey Rear
Extension & Porch, Insertion of Roof
Lights, Demolition of Conservatory

Existing and Proposed Plans &
Location Plan.

Scale:	Date:	Drawn by:	Checked by:
As indicated	19/08/2024	GLH	DC

Dwg. No.	Rev.
HET-1808/01	C