

KEY PLAN

Site Boundary	
Landscaping	
Proposed Brick	
Proposed Render	
Proposed Roof Tiles	

MATERIALS

Walls
Existing:
Red Face Brick with Brick Header
Hanging Tile

Proposed:
Red Face Brick
Smooth Render

Roof
Existing:
Concrete Plain Tile


Proposed:
Concrete Plain Tile

Windows
Existing:
White UPVC Windows

Proposed:
Dark Grey Aluminium Windows
Roof Lights


Doors
Existing:
White UPVC Doors

Proposed:
Dark Grey Composite Door
Dark Grey Aluminium Bi-fold Doors
Dark Grey Aluminium French Doors

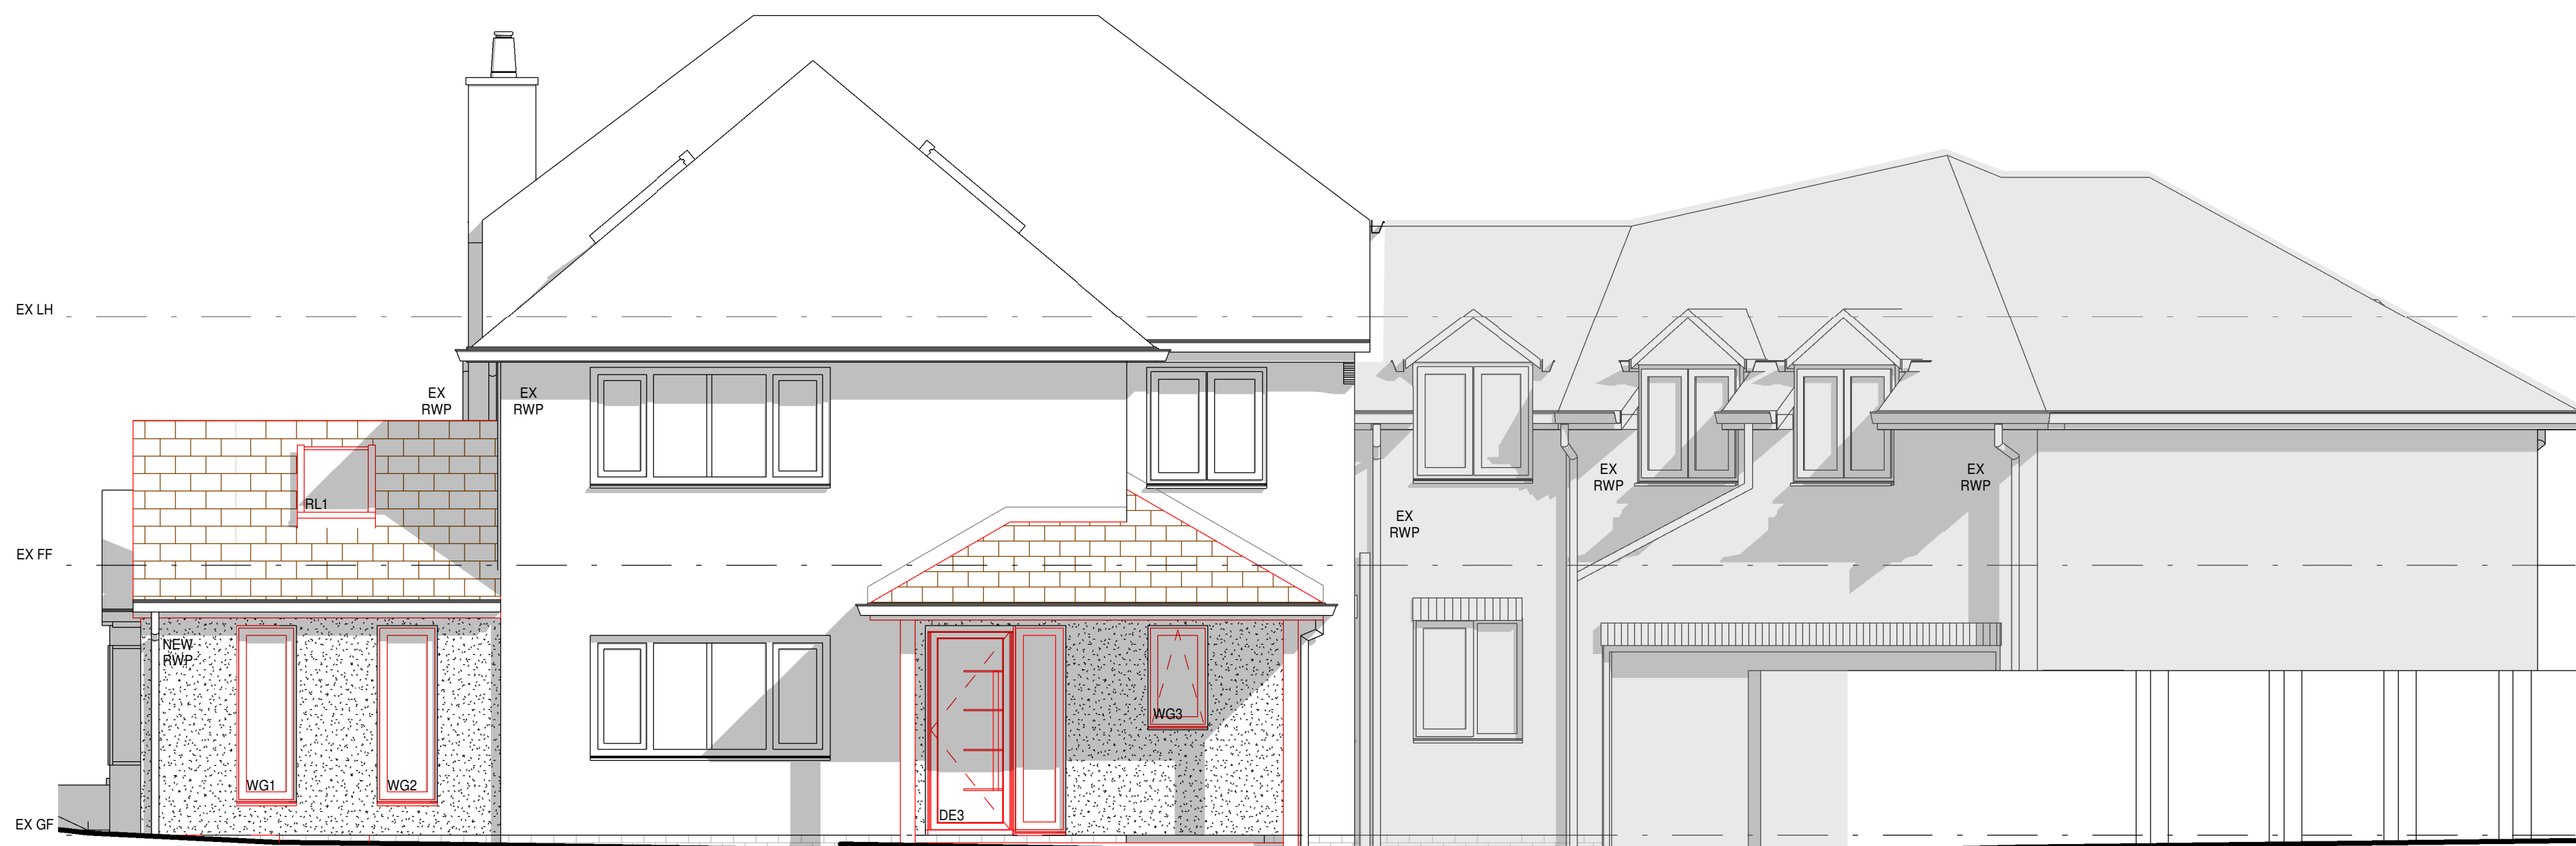


1 Proposed South Elevation

1 : 50

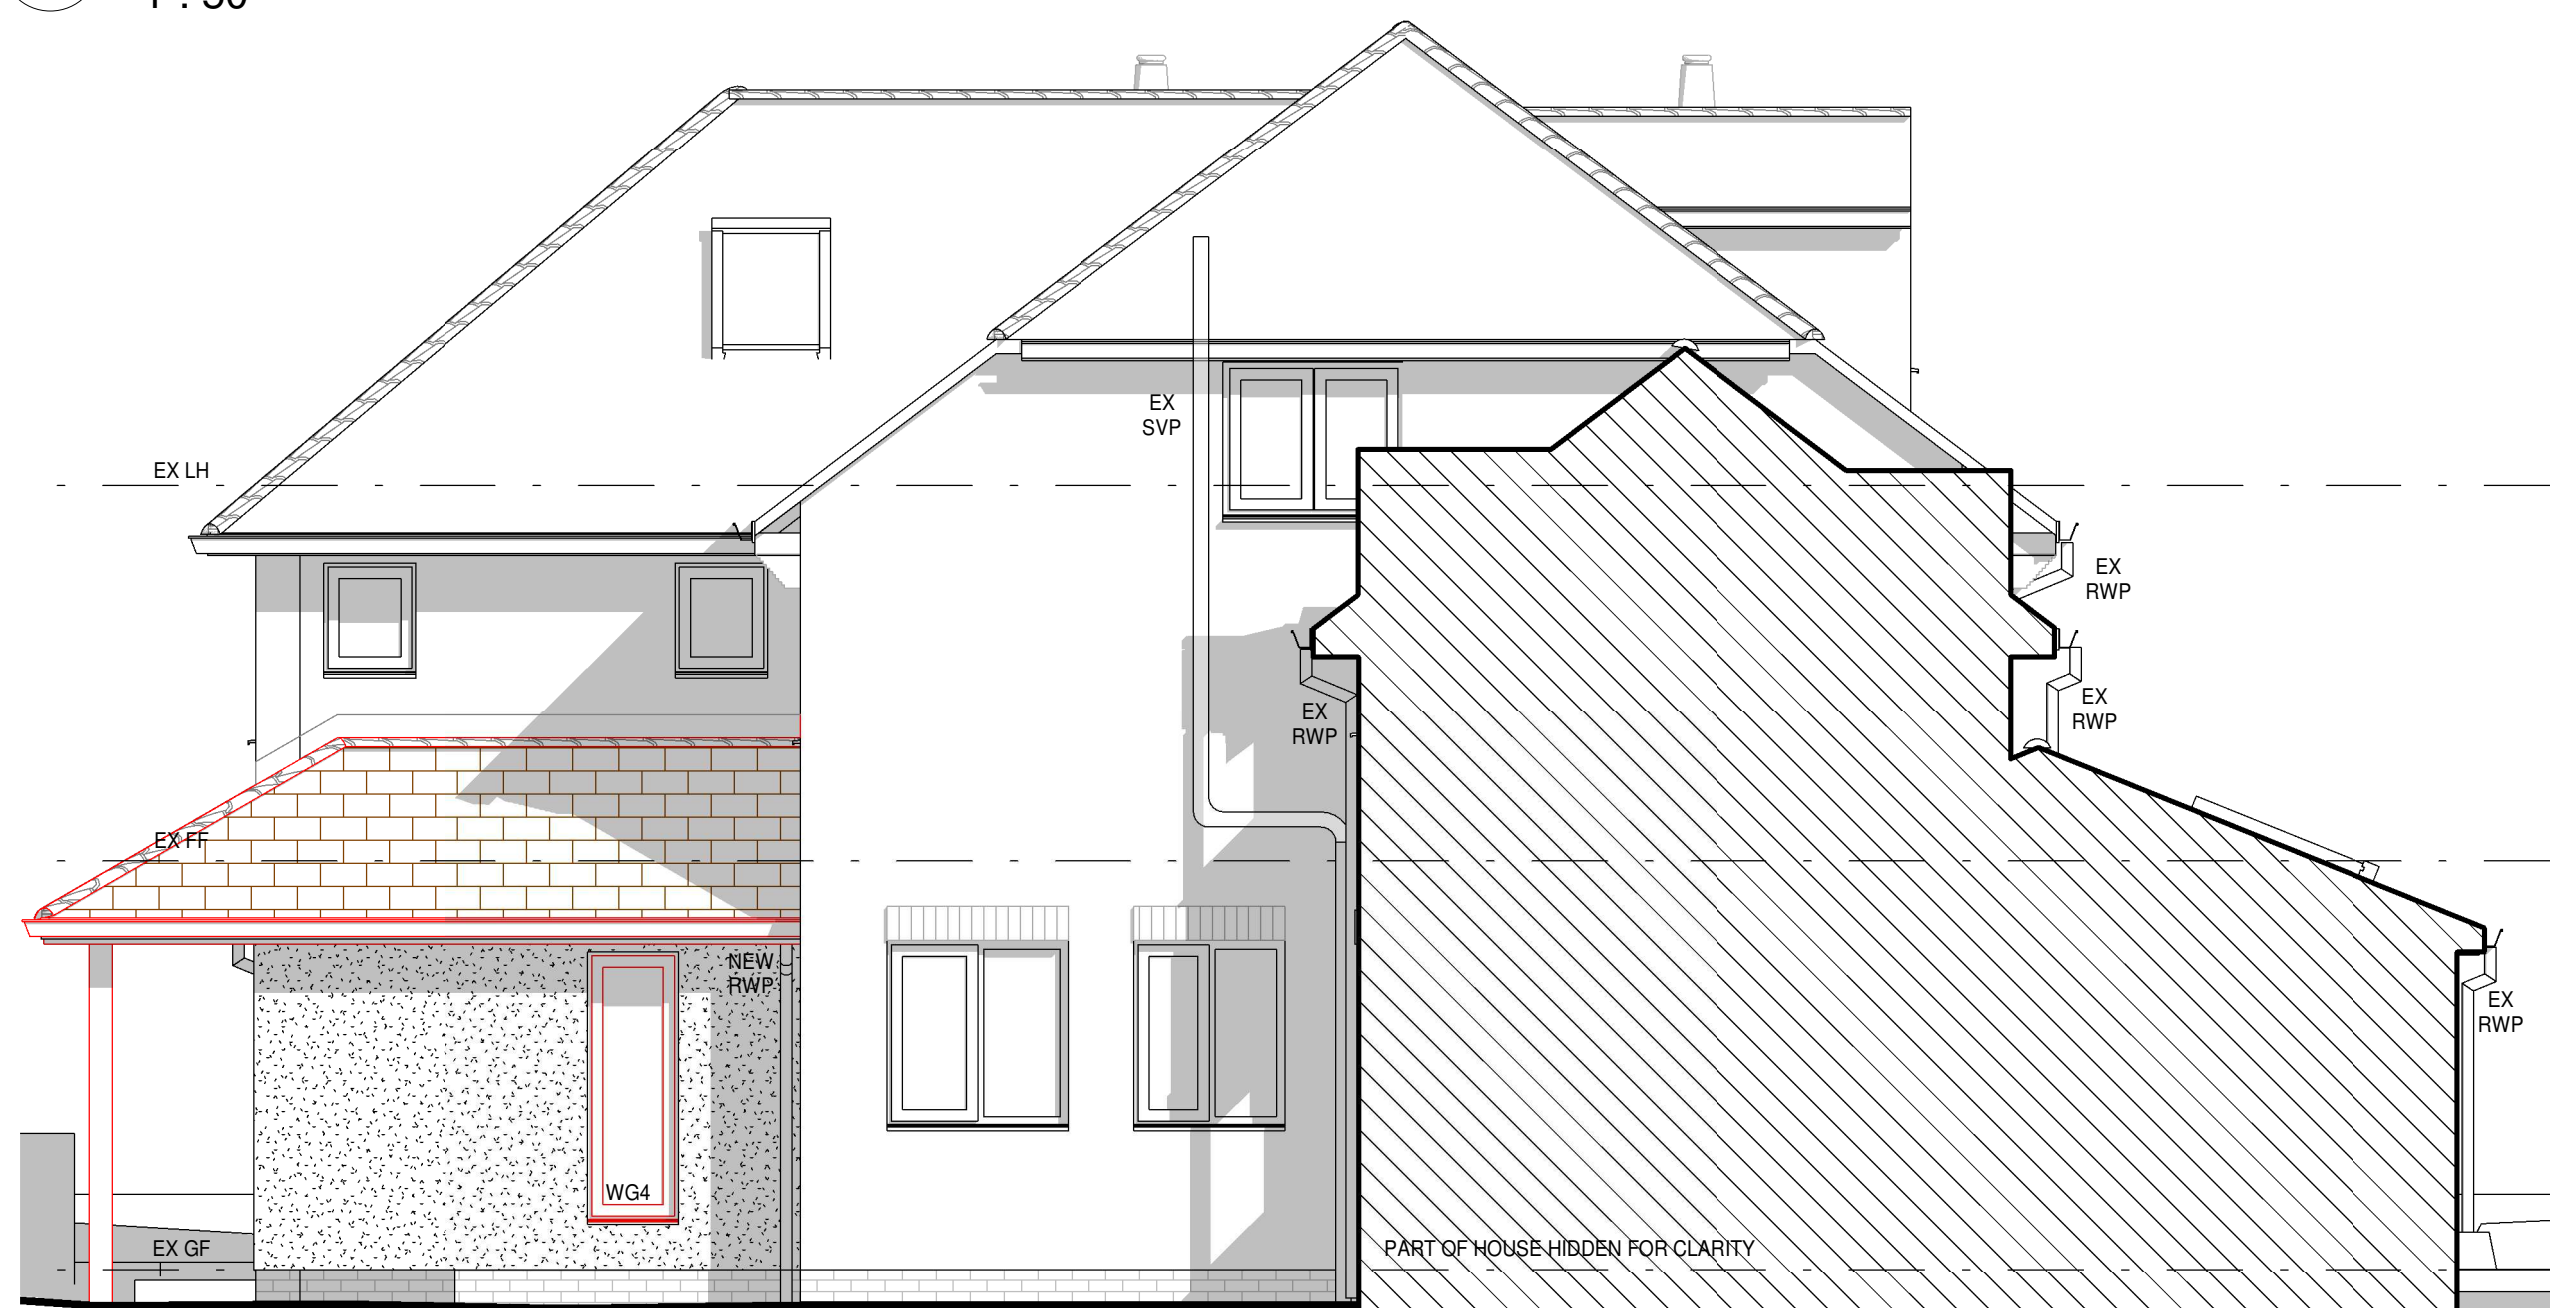

2 Proposed East Elevation

1 : 50

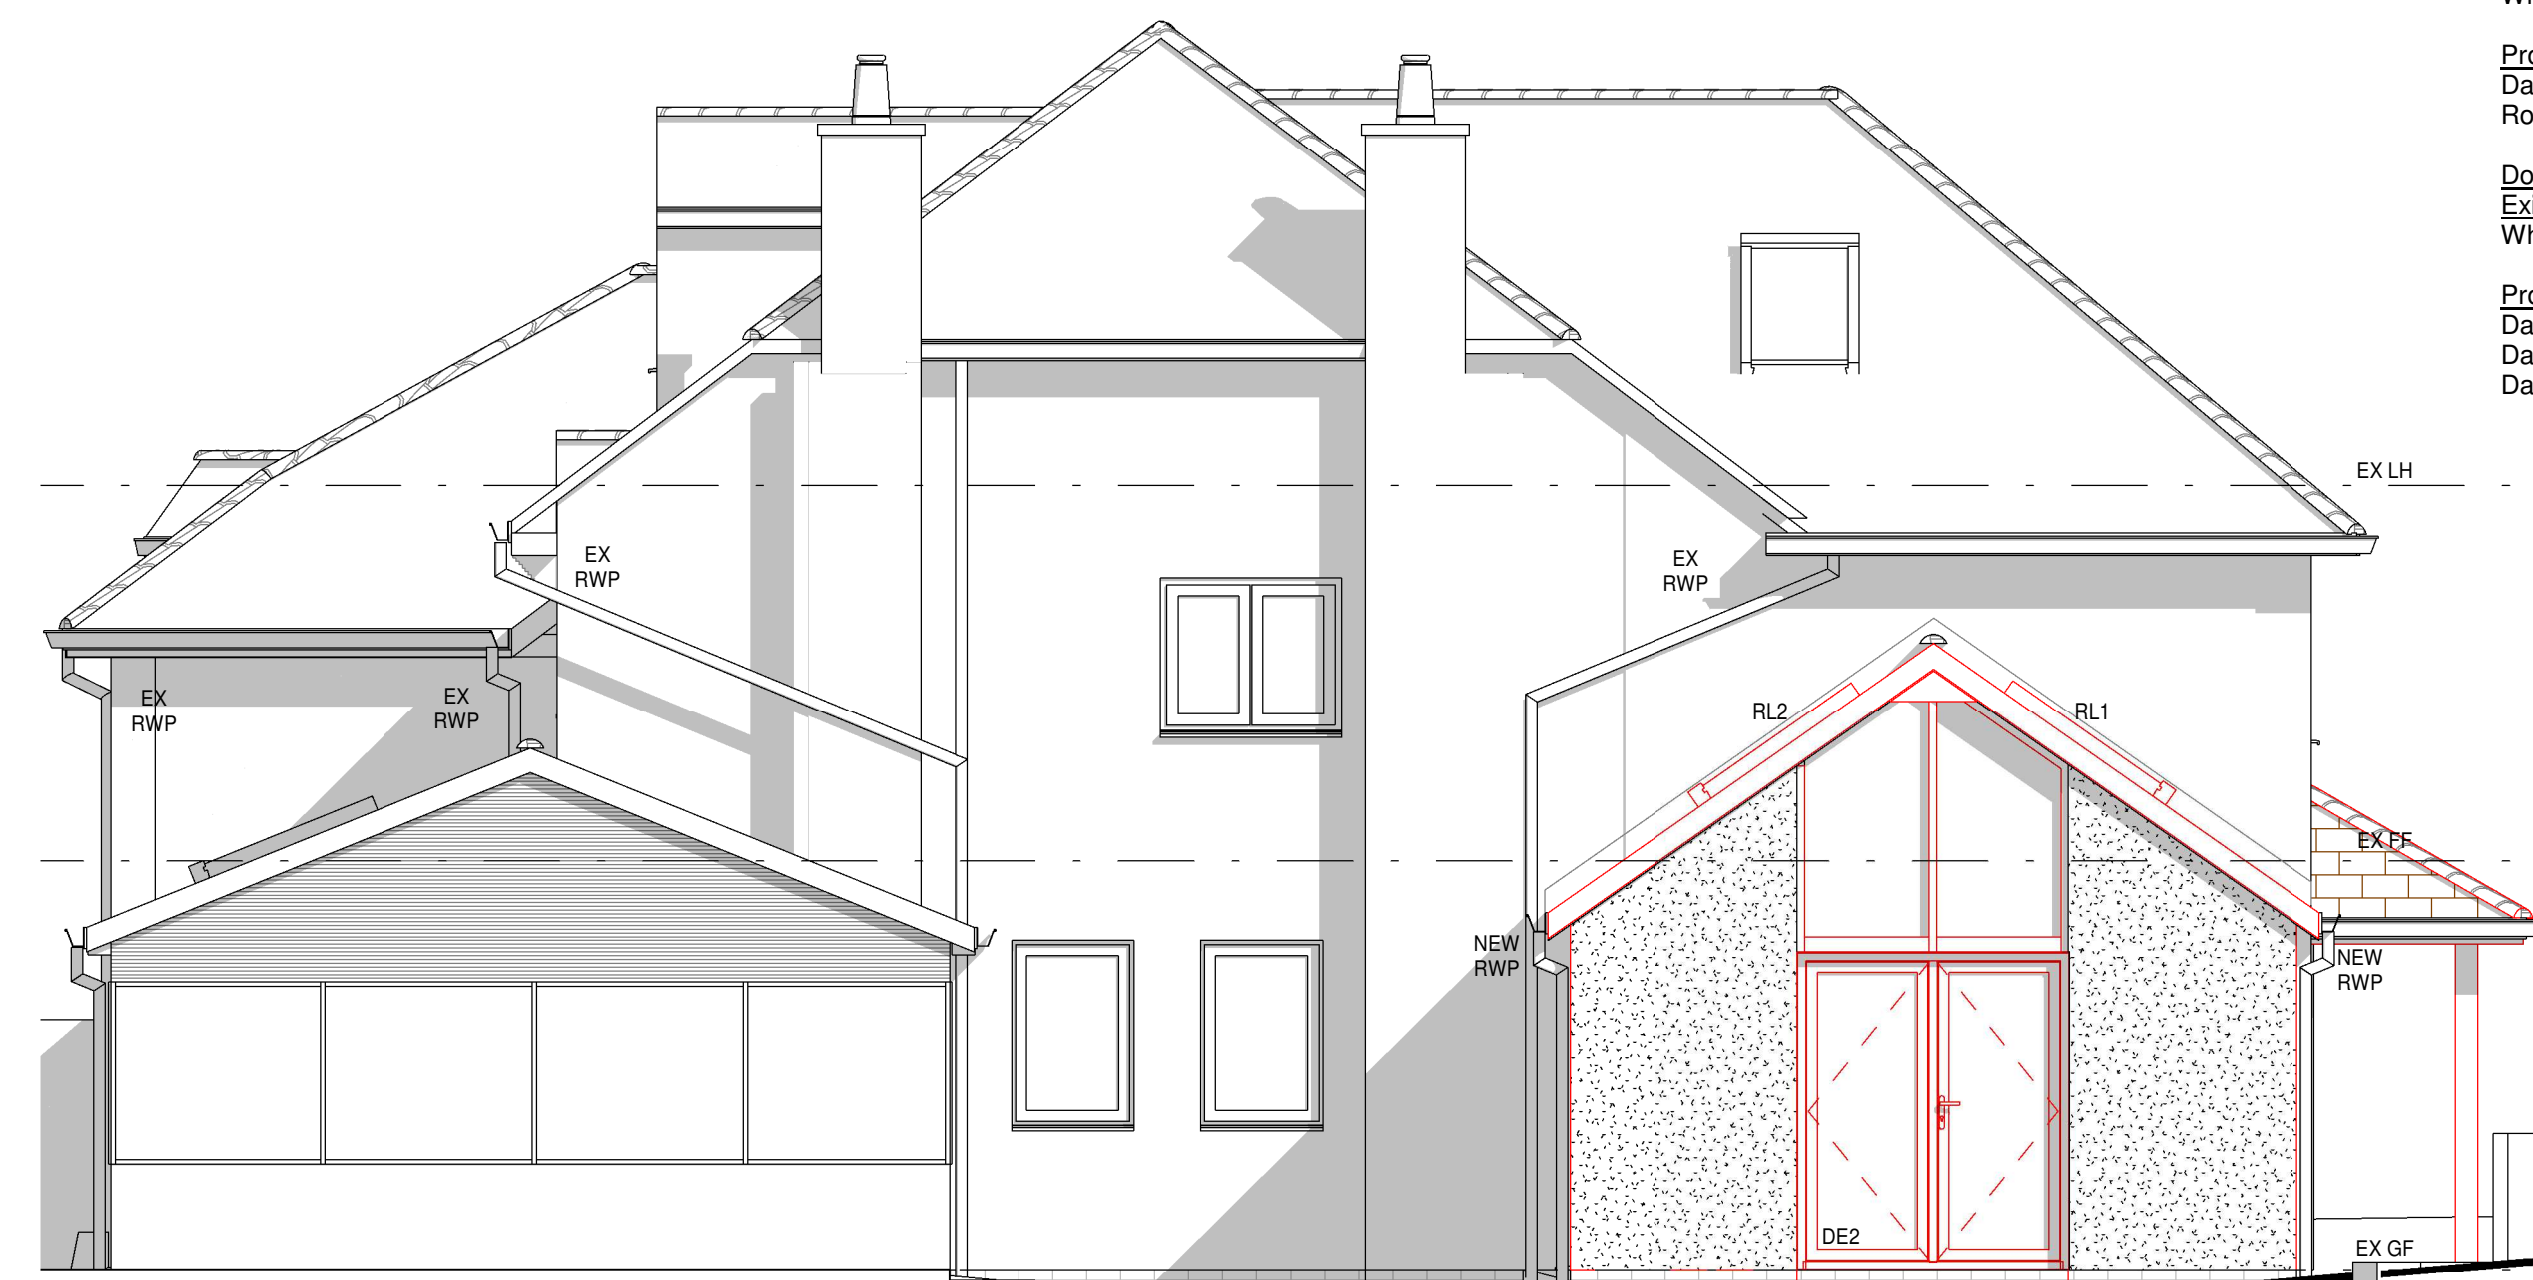


3 Proposed West Elevation

1 : 50



5 Proposed Roof Plan/Block Plan

1 : 500

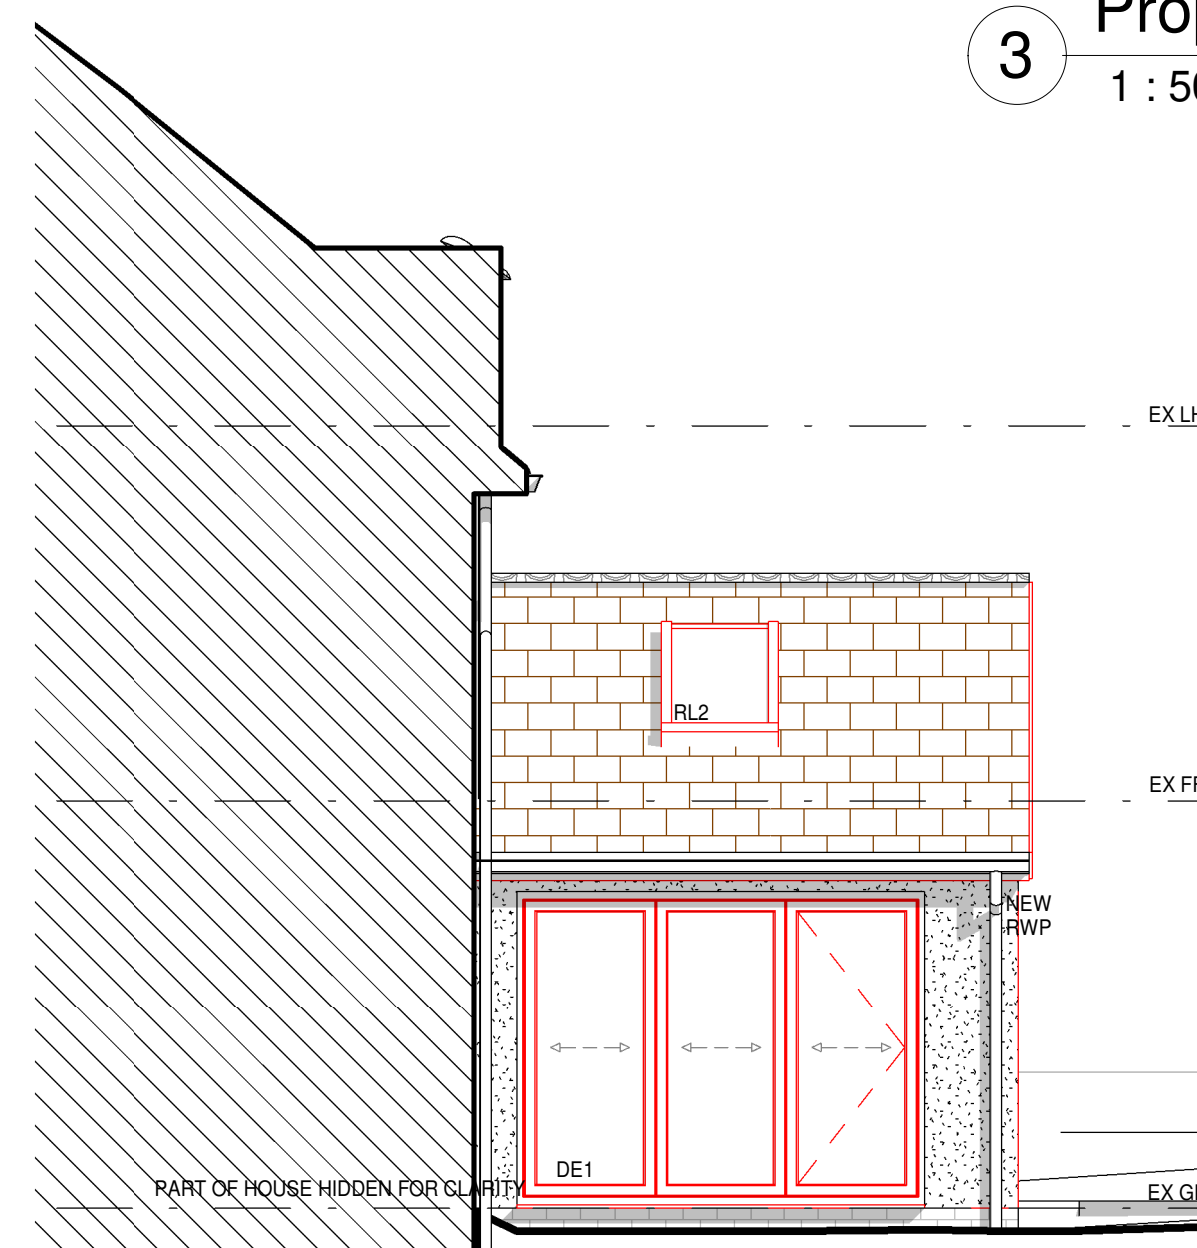

4 Proposed North Elevation

1 : 50



6 3D View

C Window Ammendments	05/11/2024	GLH
B Window and Door Positions	21/10/2024	GLH
A Window and Door Change	26/09/2024	GLH

HET
HOME EXTENSION TEAM

4 Brand Street, Hitchin, Hertfordshire, SG5 1HX
Tel: (01462) 440099 E-mail: hitchin@het.co.uk

Client
Mr and Mrs Muxlow

Project
17 Dale Close
Hitchin
Hertfordshire
SG4 9AS

Drawing Title
Proposed Single Storey Rear
Extension & Porch, Insertion of Roof
Lights, Demolition of Conservatory

Proposed Elevations, Proposed
Roof/Block Plan & 3D View.

Scale:	Date:	Drawn by:	Checked by:
As indicated	19/08/2024	GLH	DC

Dwg. No.
HET-1808/02

Rev.
C