




1 Ground Floor Plan
1 : 50

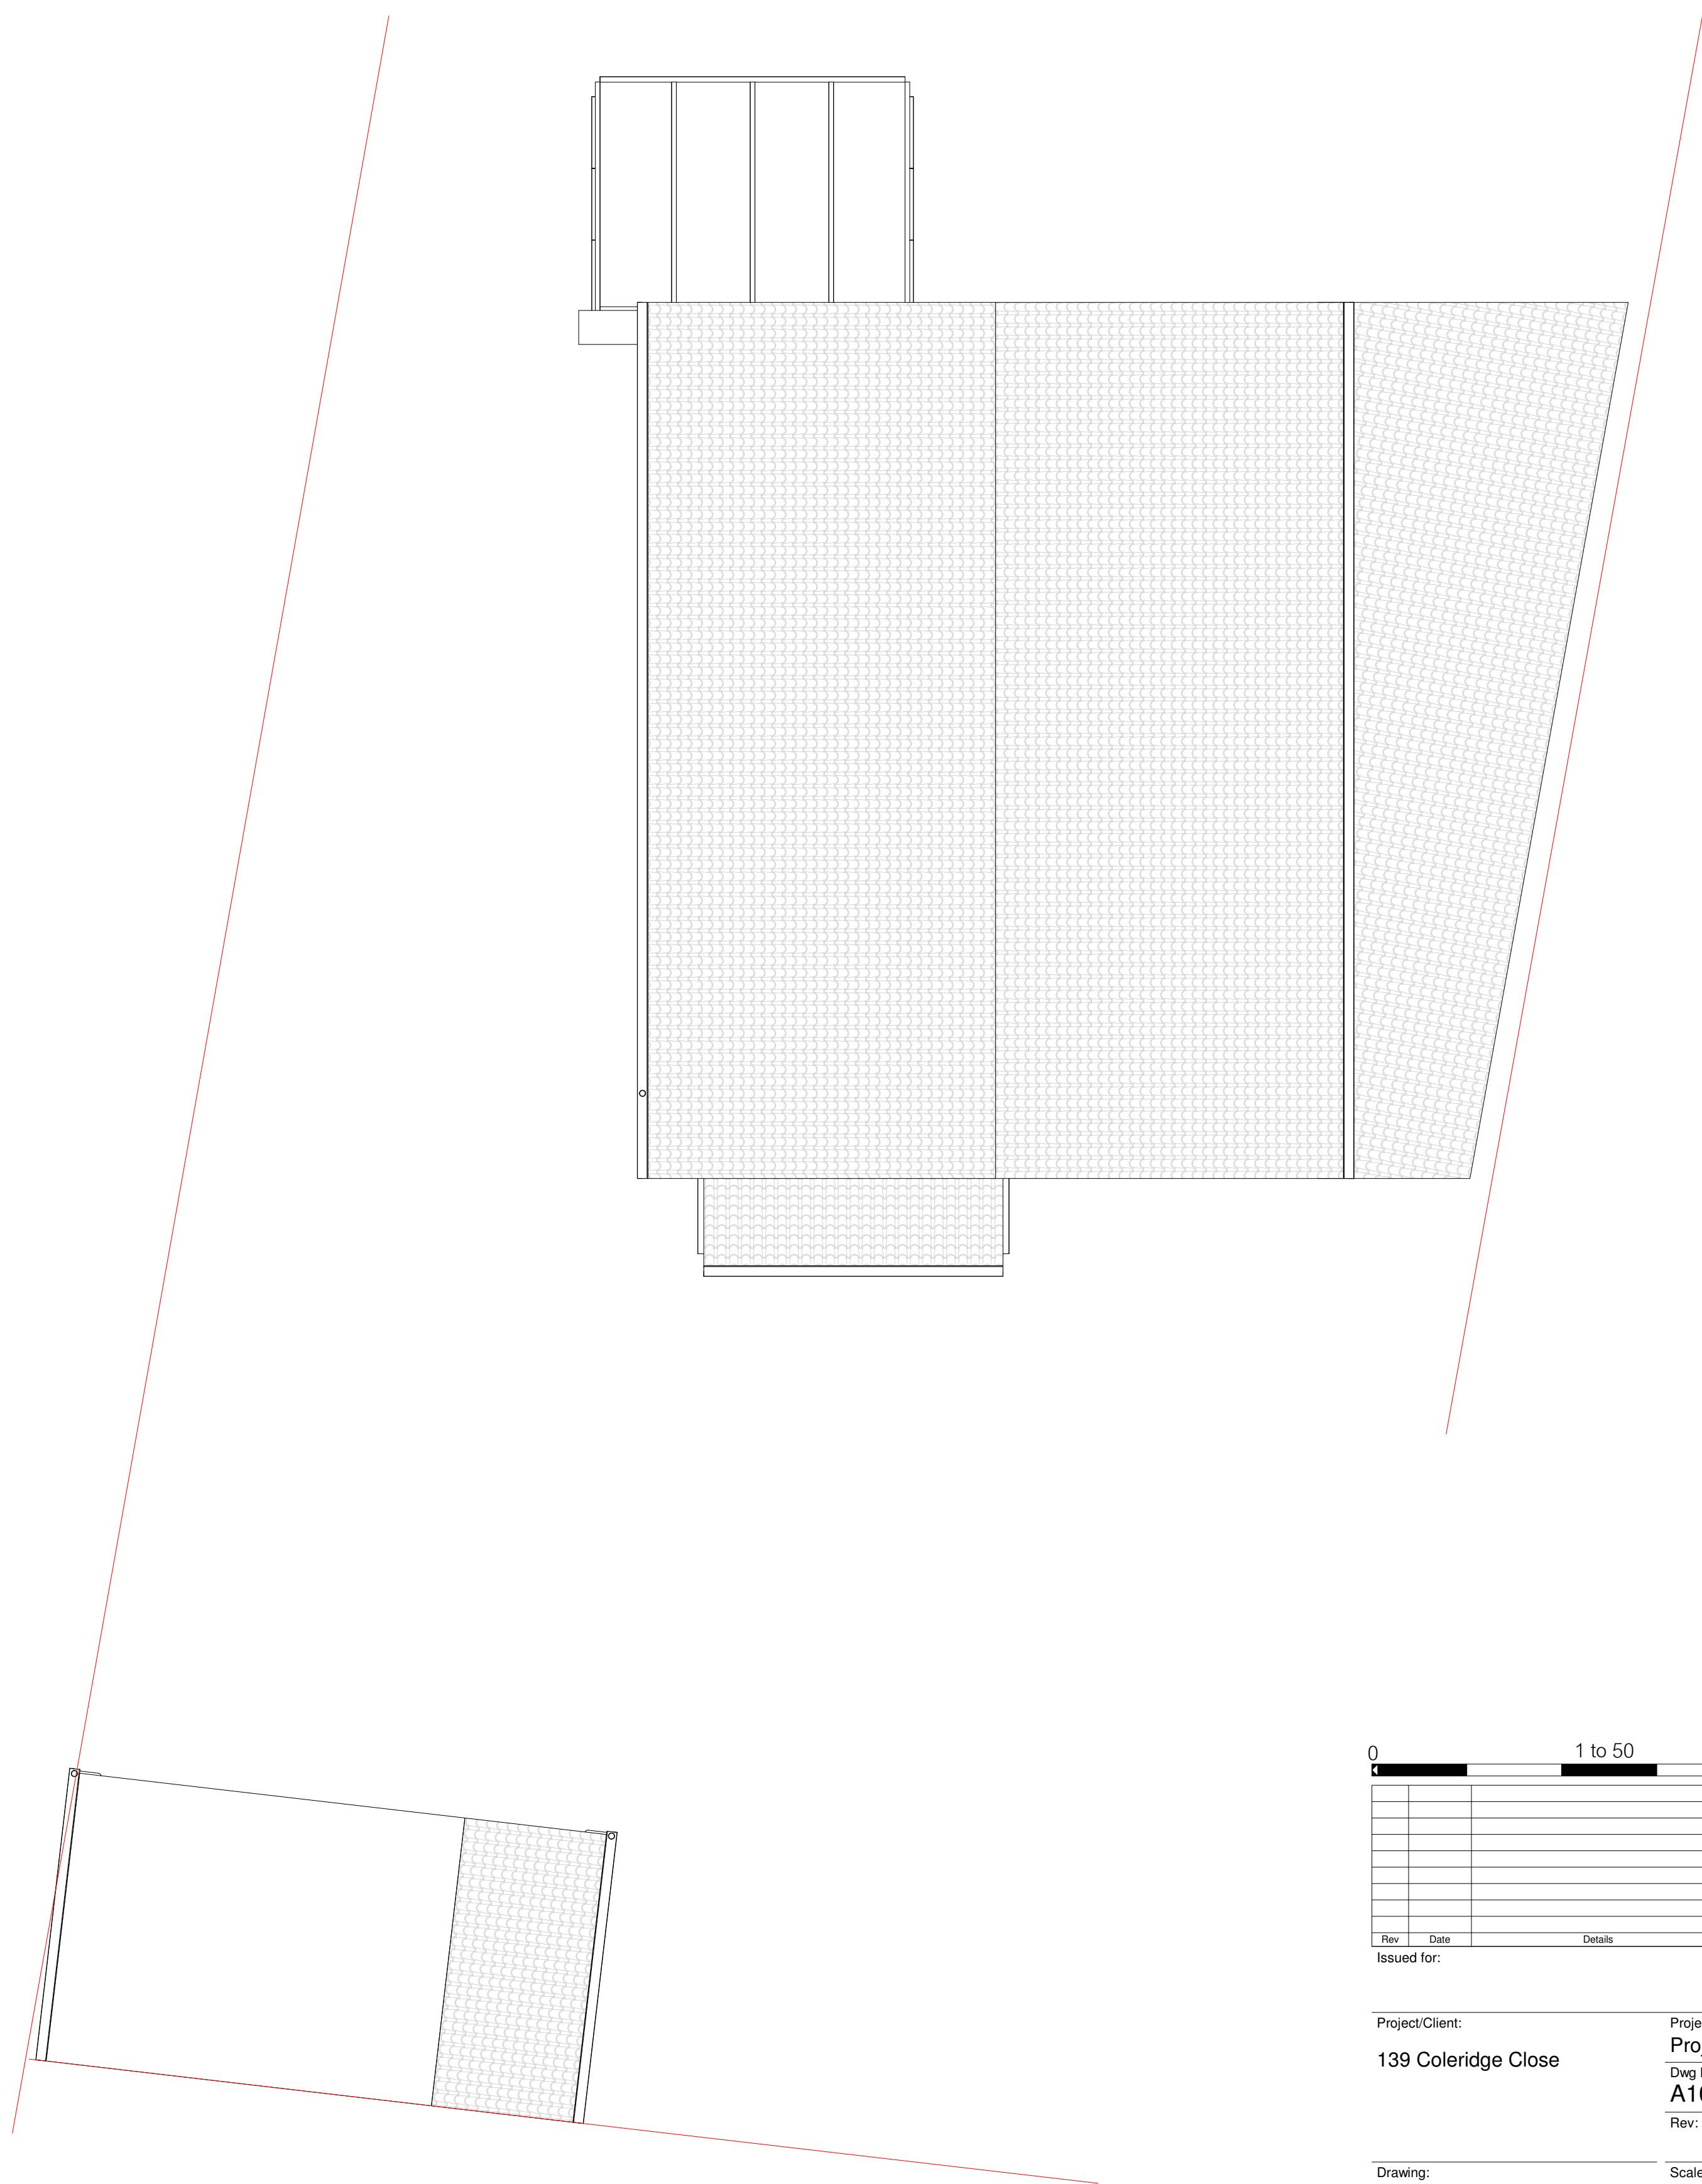

2 Roof Plan
1 : 50

01 to 505m			
Rev	Date	Details	Drawn
Issued for:			

Project/Client:		Project No:	
139 Coleridge Close		Project Number	
		Dwg No:	
		A100	
		Rev:	
Drawing:		Scale:	
Existing Plans		1 : 50 @A1	
		Drawn By: Date:	
		Author	
		Checked By: Date:	
		Checker	

