




FRONT ELEVATION

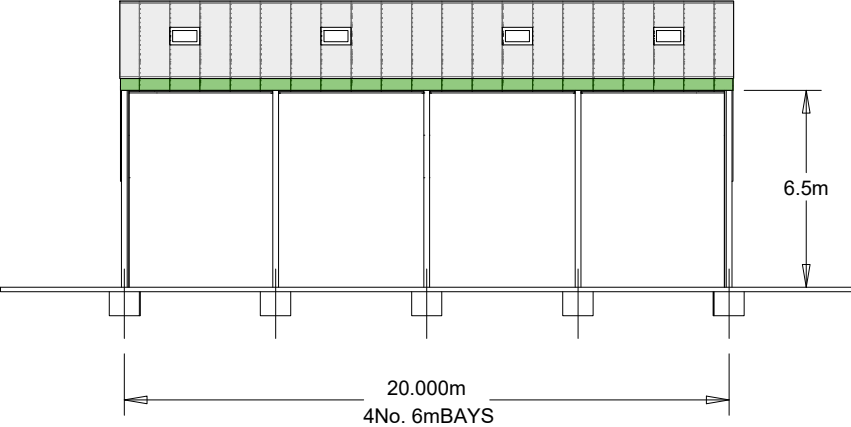

SIDE ELEVATION 2

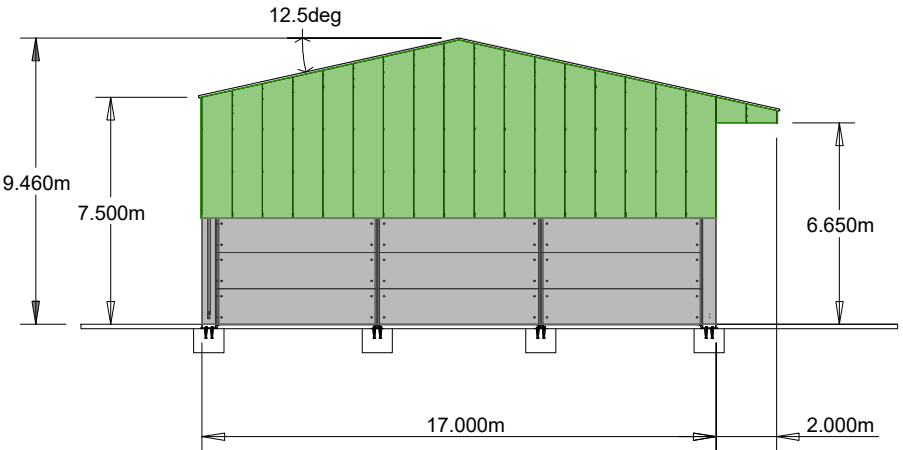

ROOF PLAN

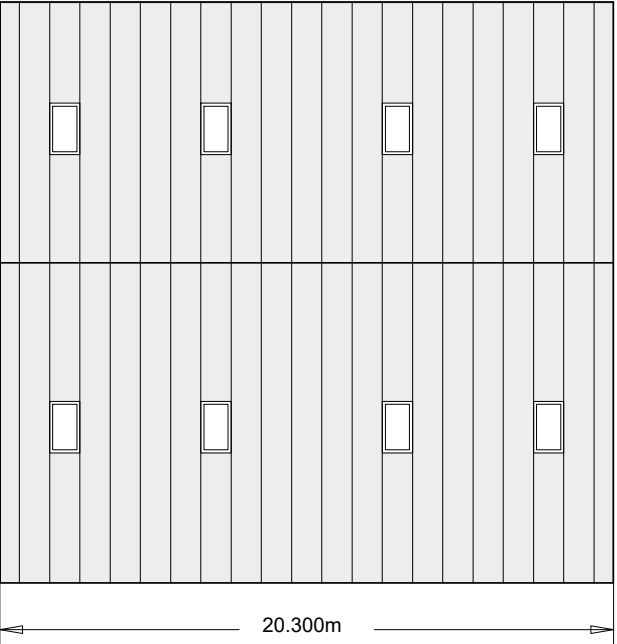

Drawing Notes

1. Check scale bar and grid before taking non-figured dimensions from this drawing.
2. If there is any doubt please the contact Carter Jonas Measured Survey team.
3. Ordnance survey data where used is reproduced from the Ordnance Survey map with permission of the controller of Her Majesty's Stationery Office. © crown copyright 2025. Carter Jonas LLP ES100004458

The Malting's, Hill Farm, Stoke Rd,  
Blisworth, Northampton NN7 3DB  
T:01604 608228  
E:measuredsurveys@carterjonas.co.uk  
www.carterjonas.co.uk

Client : The Crown Estate  
Project : Lilley Bottom Farm

Title : Proposed Agricultural Building Detail 2  
Scale: 1:250@A3 Date: 18/09/2025  
Drawn by: MW Surveyed by : MW  
Checked by: MJ Dwg no: J0087329-25-03\_Issue03