


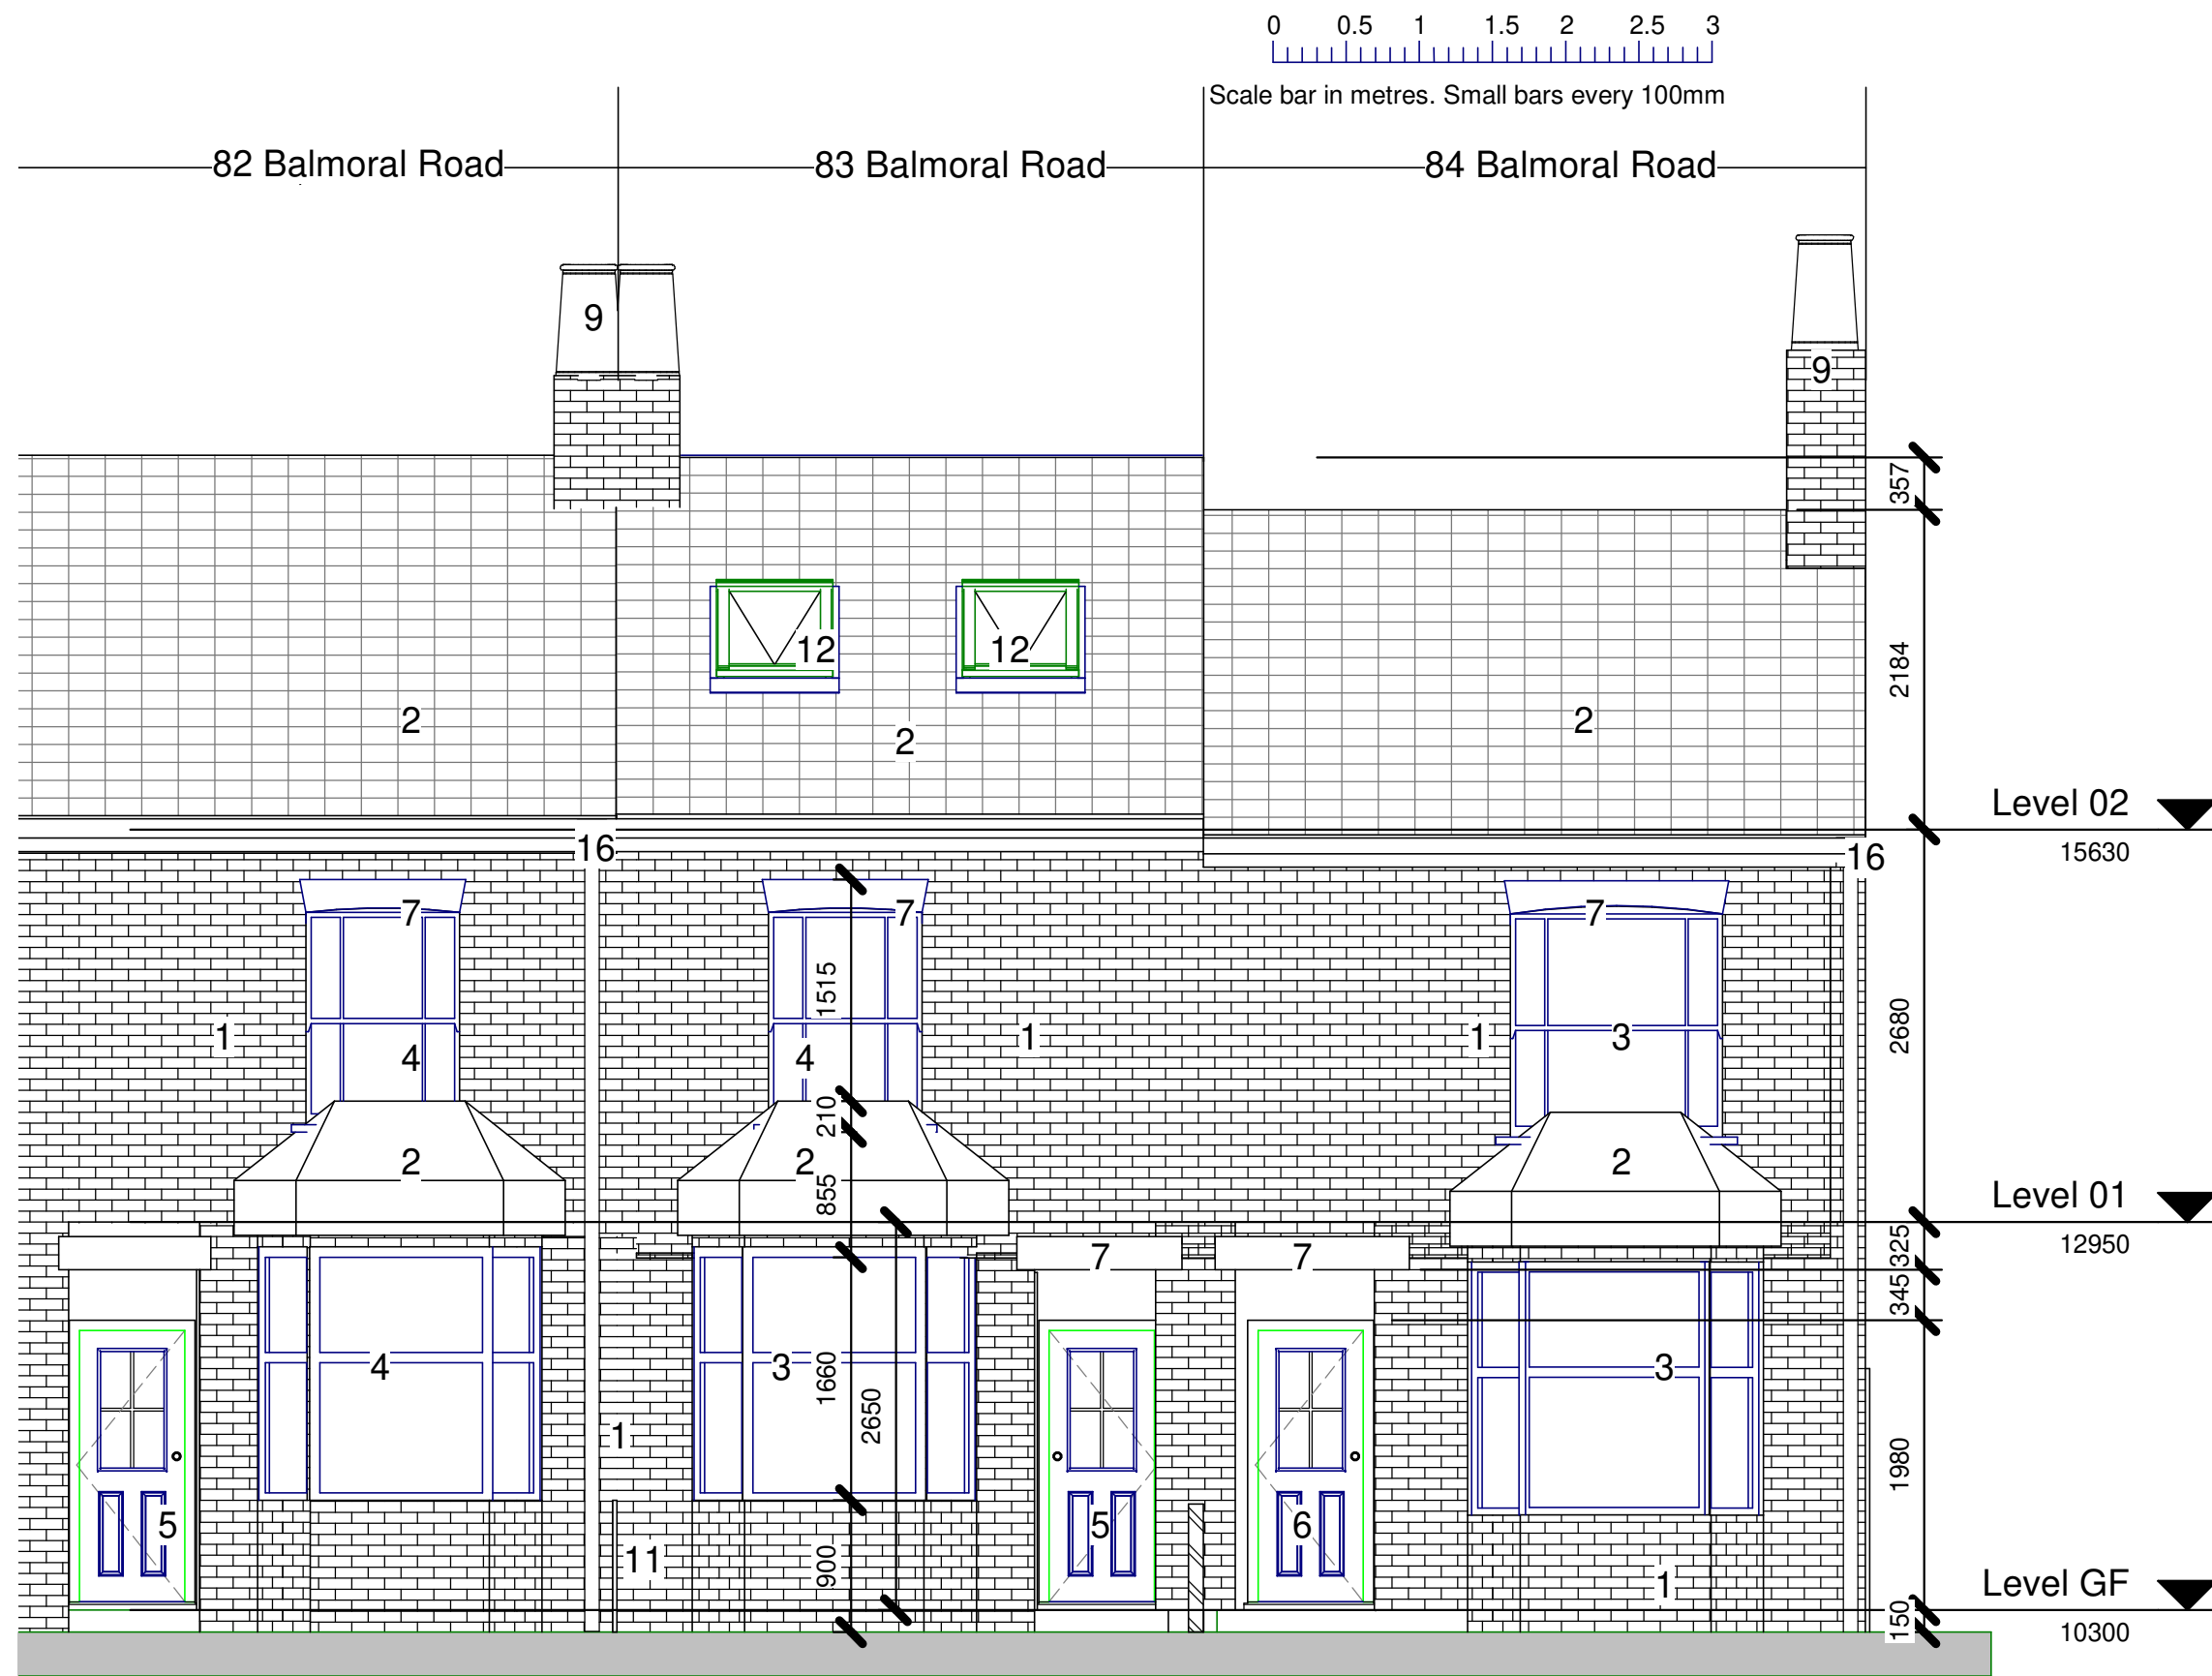

- Materials Key:-
1. Red Brick.
 2. Existing Slate tiled roof
 3. Existing uPVC windows
 4. Existing Timber Sash Windows
 5. Existing Timber Door
 6. Existing uPVC Door
 7. Existing Stone Window Lintel
 8. Existing Timber close board Fence
 9. Terracotta Chimney pots (indicatively shown)
 10. Red Brick Window Lintels
 11. Existing Metal Hoop Railing
 12. Velux composite aluminium roof lights
 13. Felt flat roof laid to falls with Fascia and soffit
 14. New brick to raise boundary wall up in a cream brick to match existing gable end brick
 15. Cream Brick
 16. Gutters and Downpipes
 17. Slate tile finish to match roofs

1 External Elevation Front

1 : 50

Ingleton Wood LLP shall have no liability to the Employer arising out of any unauthorised modification or amendment to, or any transmission, copy or use of the material, or any proprietary work contained therein, by the Employer, Other Project Team Member, or any other third party.							Project: Loft Extension 83 Balmoral Road Hitchin SG5 1XQ	Title: Proposed Front Elevation			
								Drawing Number: 0043-JR-XX-ZZ-DR-A-0210			
	P3	Revised Planning Issue			15.09.24	JR		JR	Client: George Dance		
	P2	Scale and Sheet size amended			09.06.24	JR		JR			
	P1	Planning Issue			26.05.24	JR		JR	Status: S4 Purpose of Issue: PLANNING Revision: P3		
Rev	Comment			Date	Chk	Apr					
All dimensions are to be checked and verified on-site by the Main Contractor prior to commencement; any discrepancies are to be reported to the Contract Administrator.	Project No: 0036		Scale @ A3: As indicated		Drawn By: Author						
This drawing is to be read in conjunction with all other relevant drawings and specifications.											
Do Not Scale											
	© Ingleton Wood LLP										