


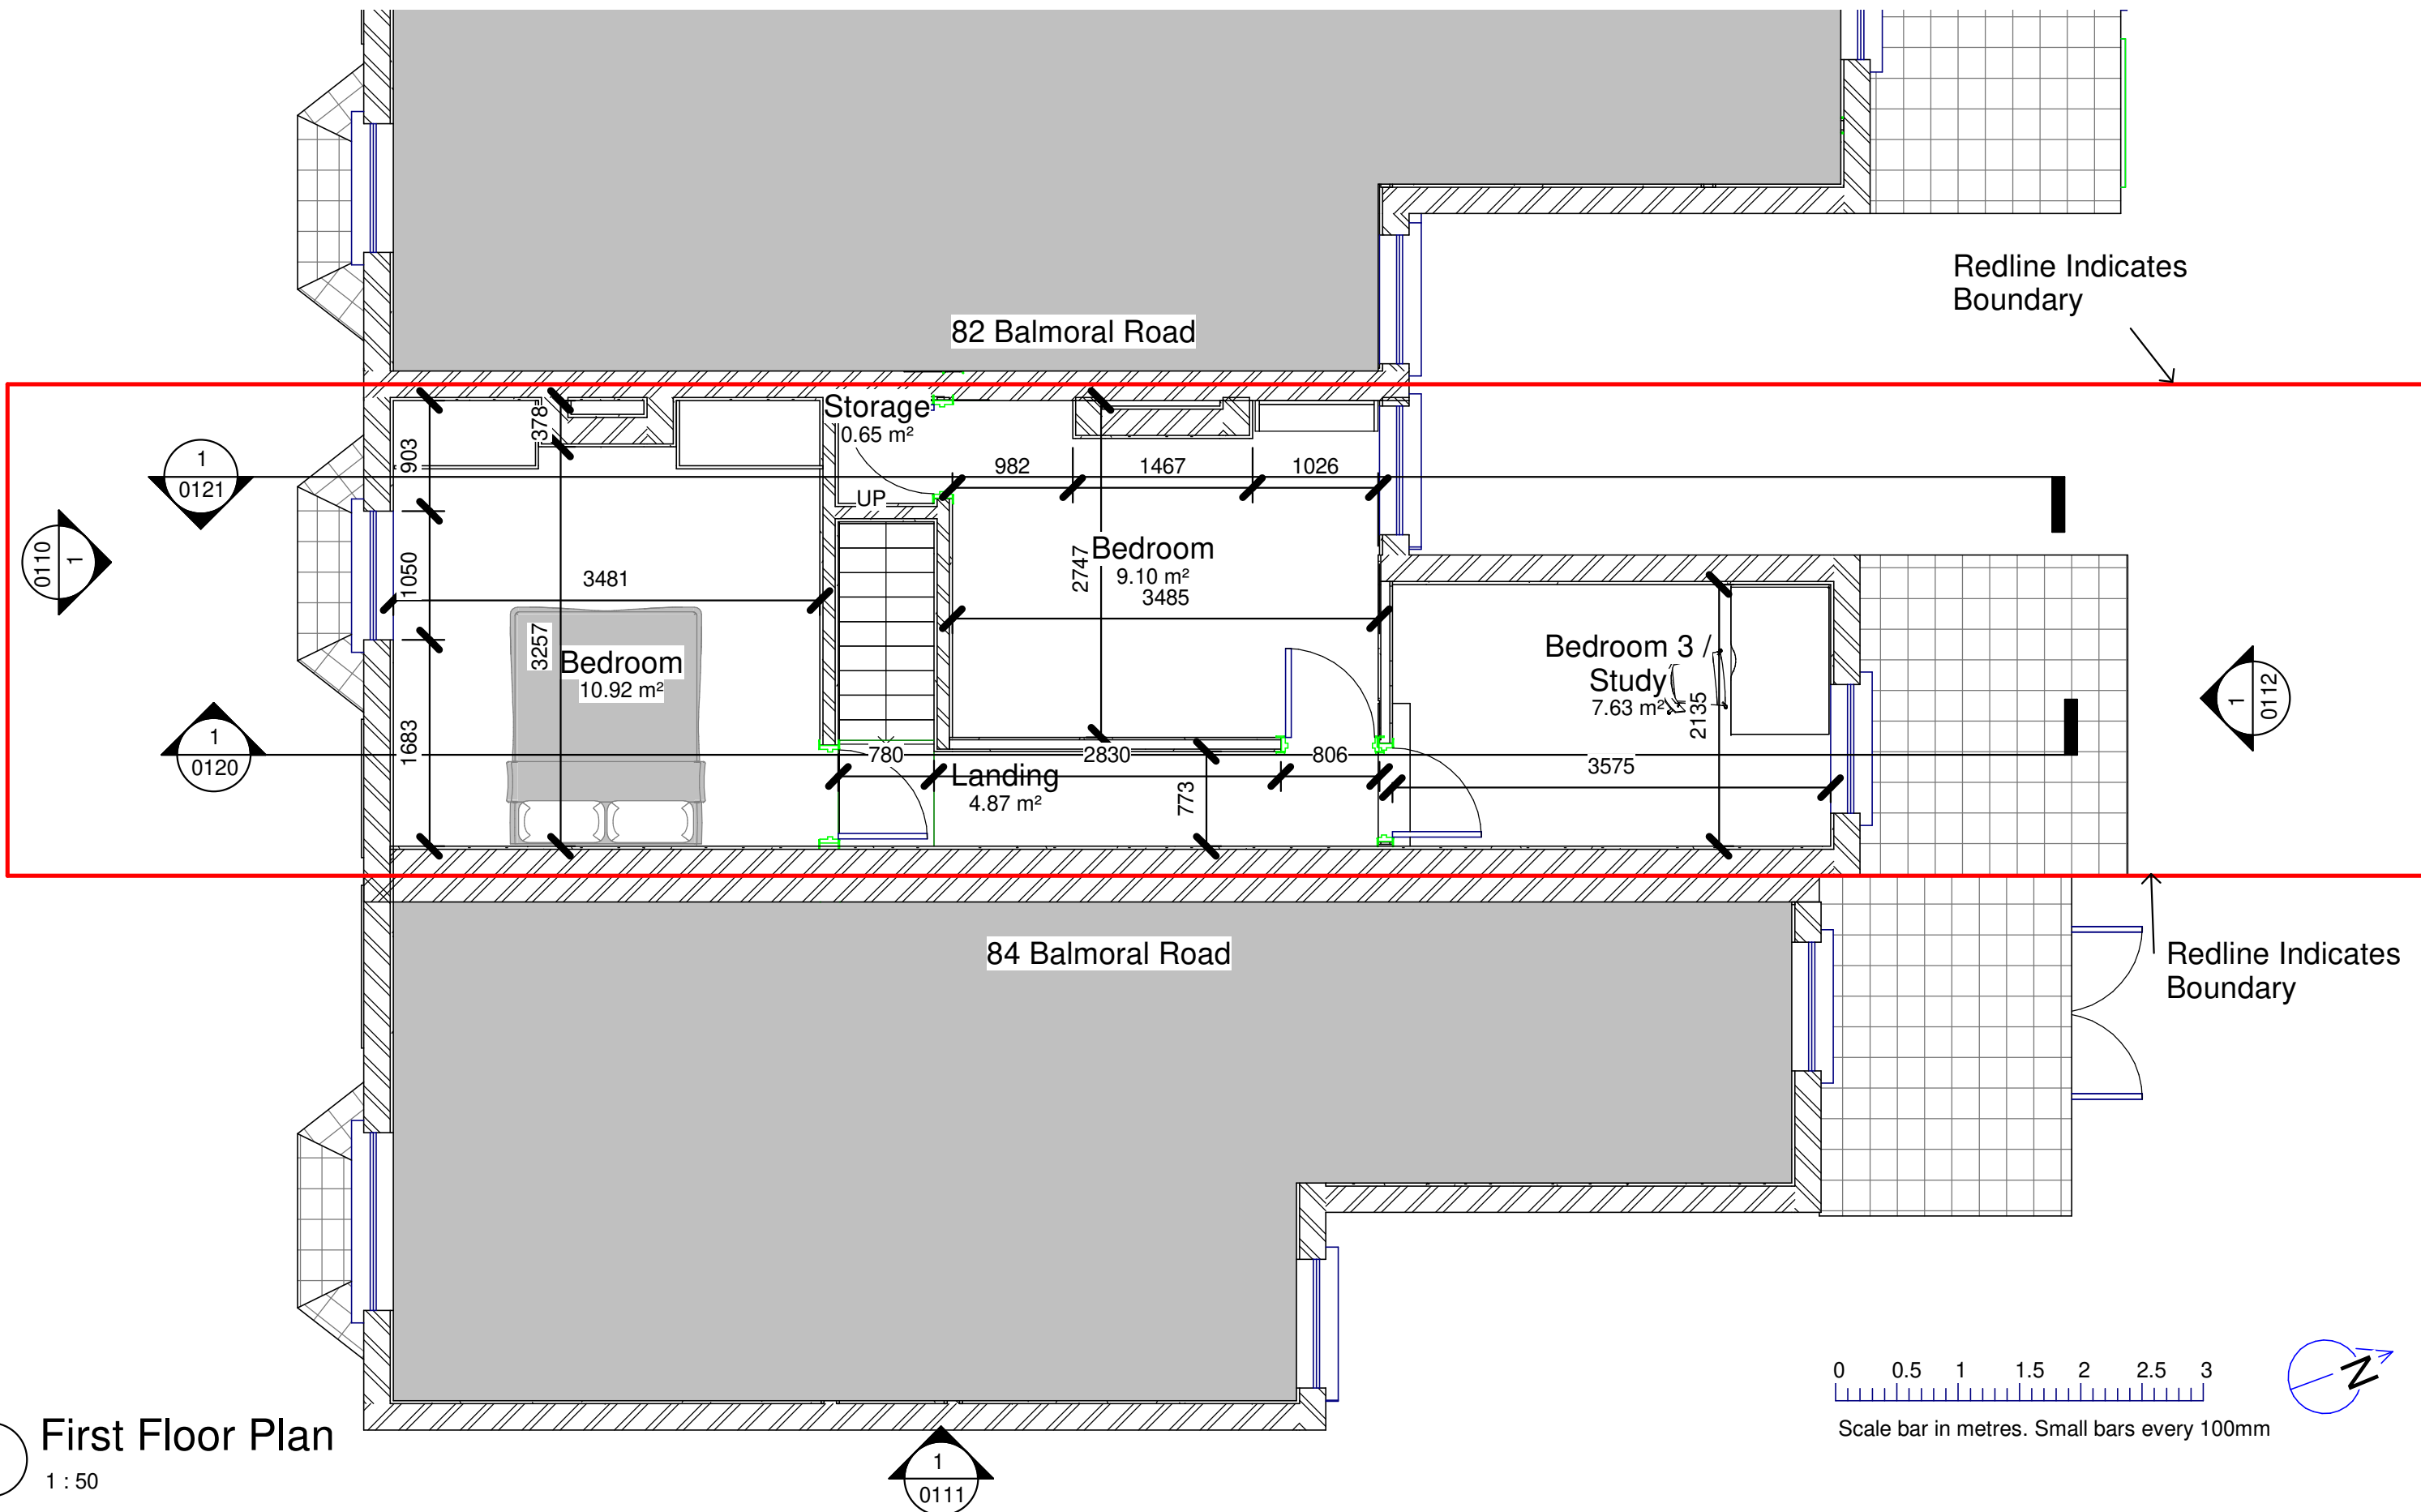

1 First Floor Plan
1 : 50

Ingleton Wood LLP shall have no liability to the Employer arising out of any unauthorised modification or amendment to, or any transmission, copy or use of the material, or any proprietary work contained therein, by the Employer, Other Project Team Member, or any other third party.

All dimensions are to be checked and verified on-site by the Main Contractor prior to commencement; any discrepancies are to be reported to the Contract Administrator.

This drawing is to be read in conjunction with all other relevant drawings and specifications.

Do Not Scale

© Ingleton Wood LLP

P2	Scale and sheet size amended	09.06.24	JR	JR	
P1	Planning Issue	25.05.24	JR	JR	
Rev	Comment	Date	Chk	Apr	
Project No: 0043		Scale @ A3: 1 : 50		Drawn By: Author	

Project:
Loft Extension
83 Balmoral Road
Hitchin
SG5 1XQ

Client:
George Dance

Title: Existing First Floor Plan		
Drawing Number: 0043-JR-XX-01-DR-A-0101		
Status: S4	Purpose of Issue: PLANNING	Revision: P2