


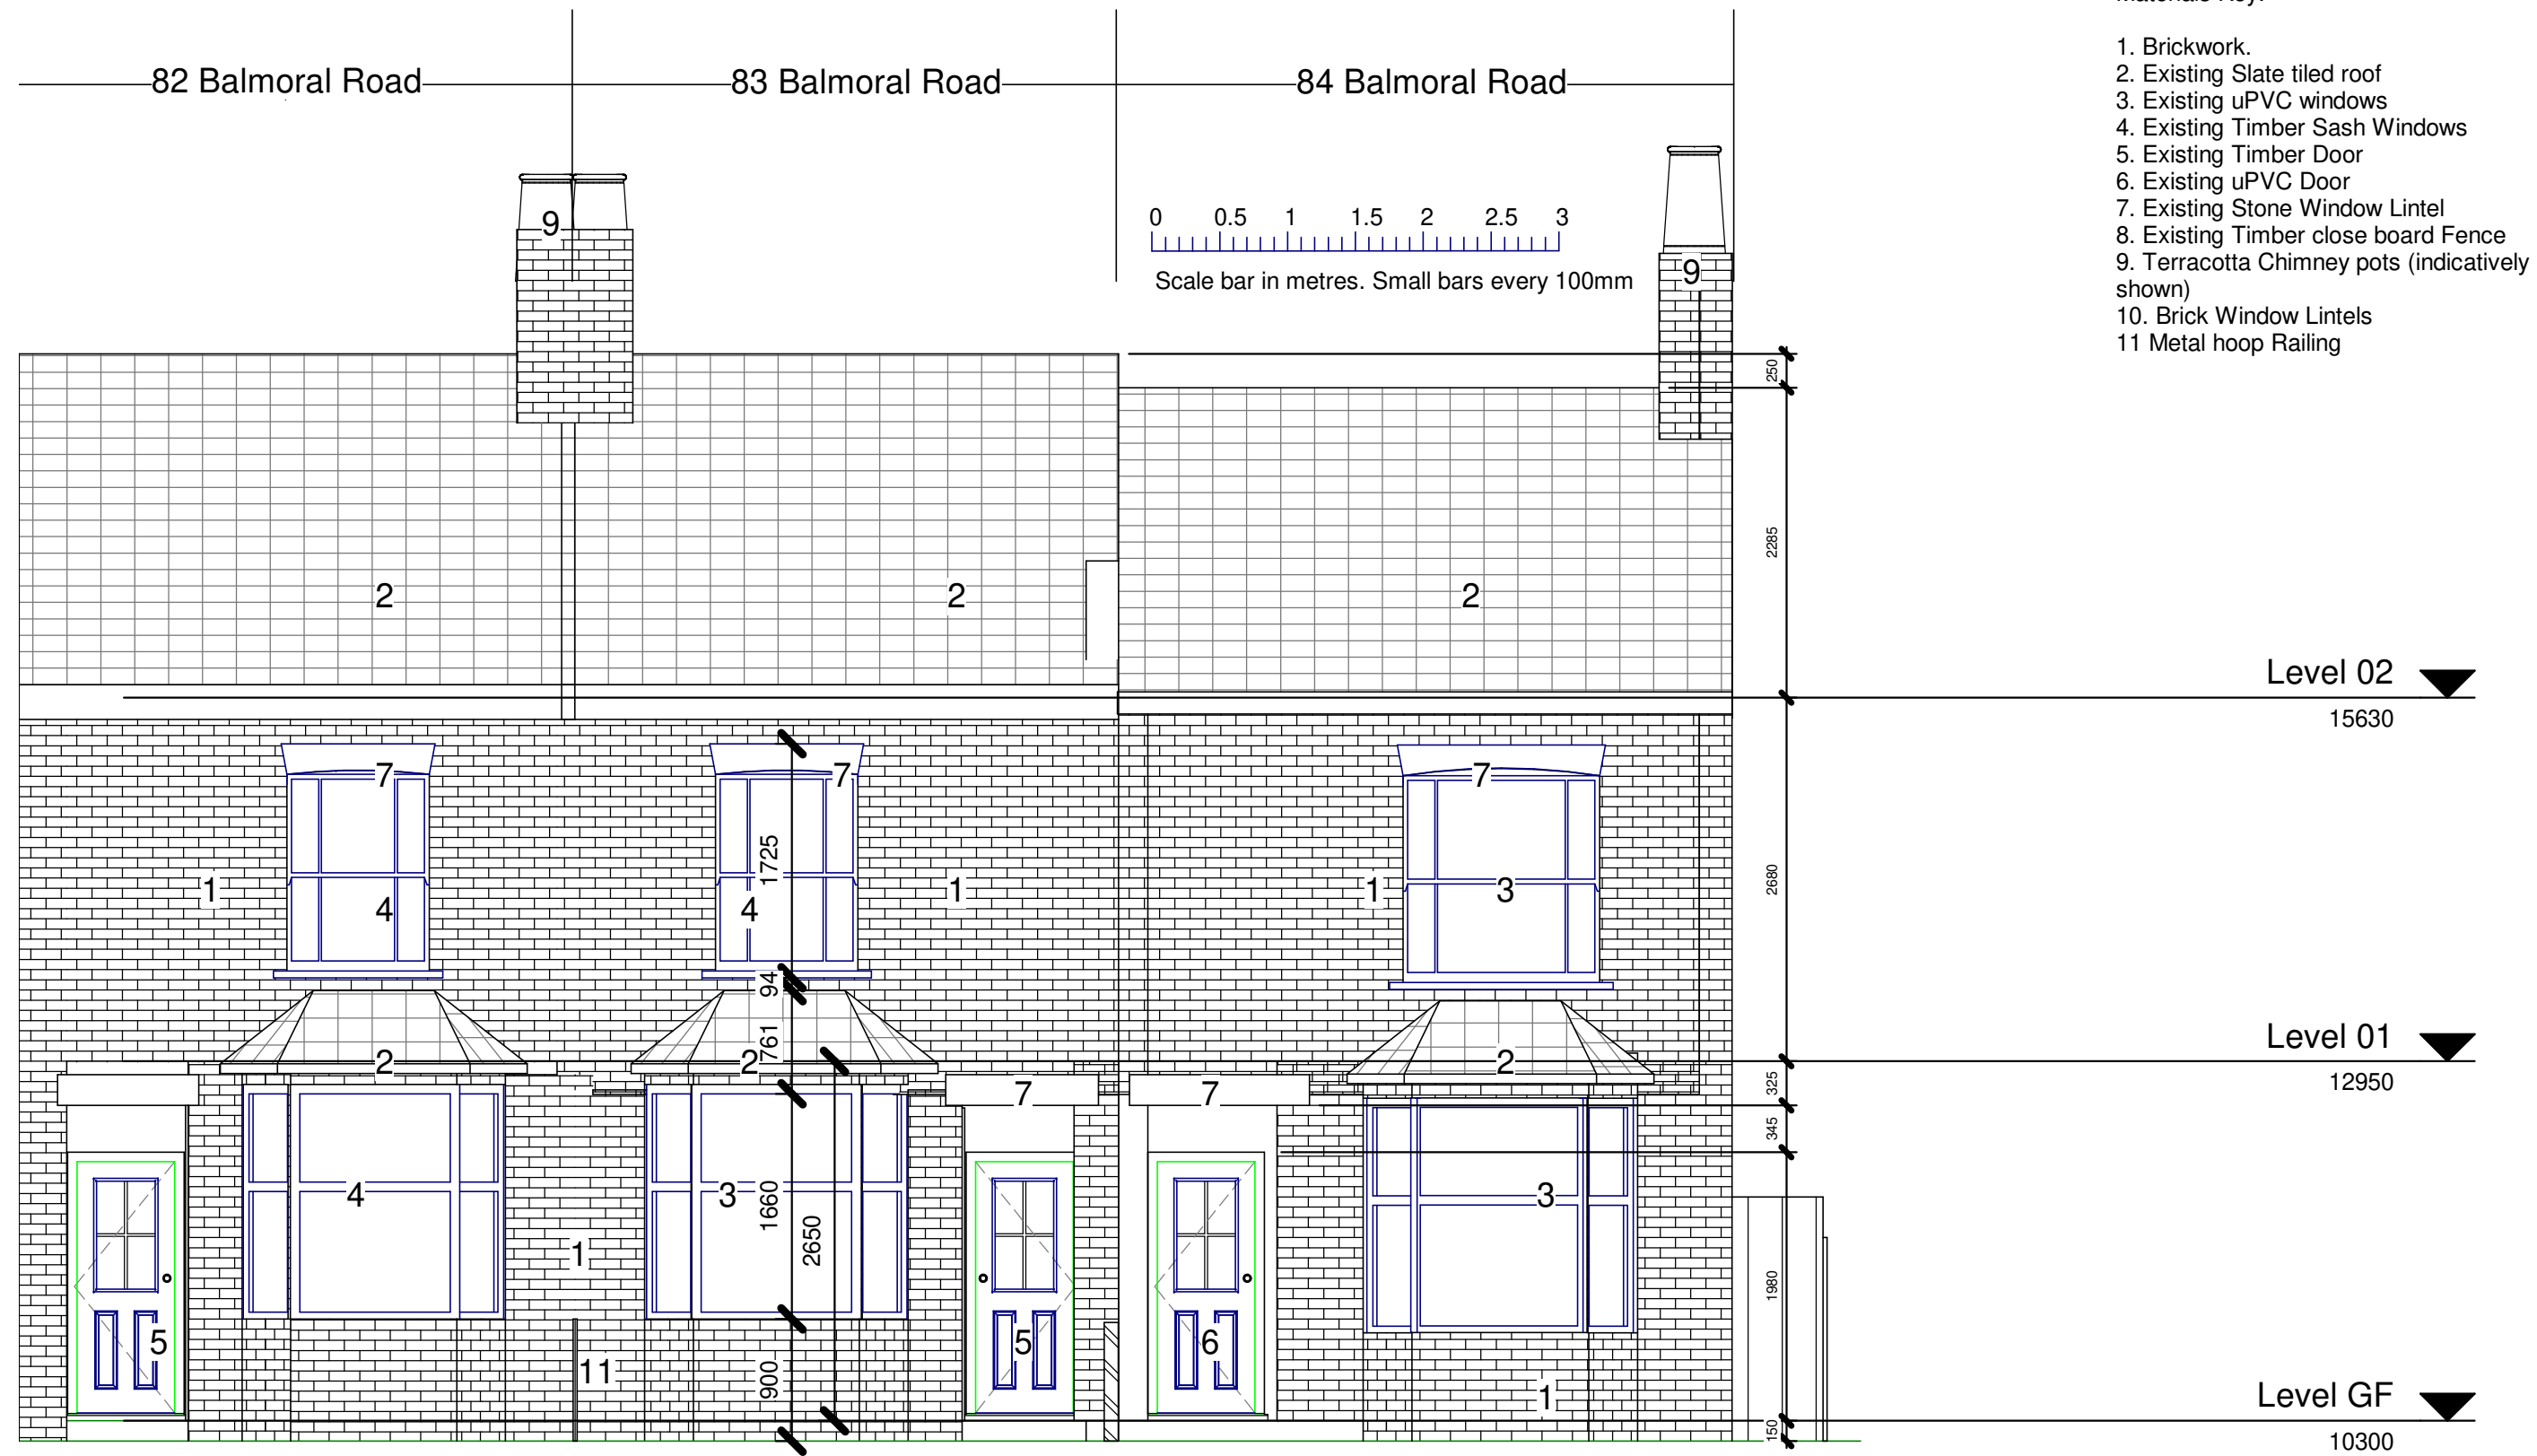

- Materials Key:-
- 1. Brickwork.
 - 2. Existing Slate tiled roof
 - 3. Existing uPVC windows
 - 4. Existing Timber Sash Windows
 - 5. Existing Timber Door
 - 6. Existing uPVC Door
 - 7. Existing Stone Window Lintel
 - 8. Existing Timber close board Fence
 - 9. Terracotta Chimney pots (indicatively shown)
 - 10. Brick Window Lintels
 - 11 Metal hoop Railing

1 External Elevation Front
1 : 50

Ingleton Wood LLP shall have no liability to the Employer arising out of any unauthorised modification or amendment to, or any transmission, copy or use of the material, or any proprietary work contained therein, by the Employer, Other Project Team Member, or any other third party.				Project: Loft Extension 83 Balmoral Road Hitchin SG5 1XQ				Title: Existing Front Elevation		
All dimensions are to be checked and verified on-site by the Main Contractor prior to commencement; any discrepancies are to be reported to the Contract Administrator.				Client: George Dance				Drawing Number: 0043-JR-XX-ZZ-DR-A-0110		
This drawing is to be read in conjunction with all other relevant drawings and specifications.				Status: S4				Purpose of Issue: PLANNING		
Do Not Scale				Revision: P2						
© Ingleton Wood LLP				Project No: 0043				Scale @ A3: As indicated		
				Drawn By: Author						
P2 Scale and sheet size amended				09.06.24				JR JR		
P1 Planning Issue				25.05.24				JR JR		
Rev Comment				Date				Chk Apr		