




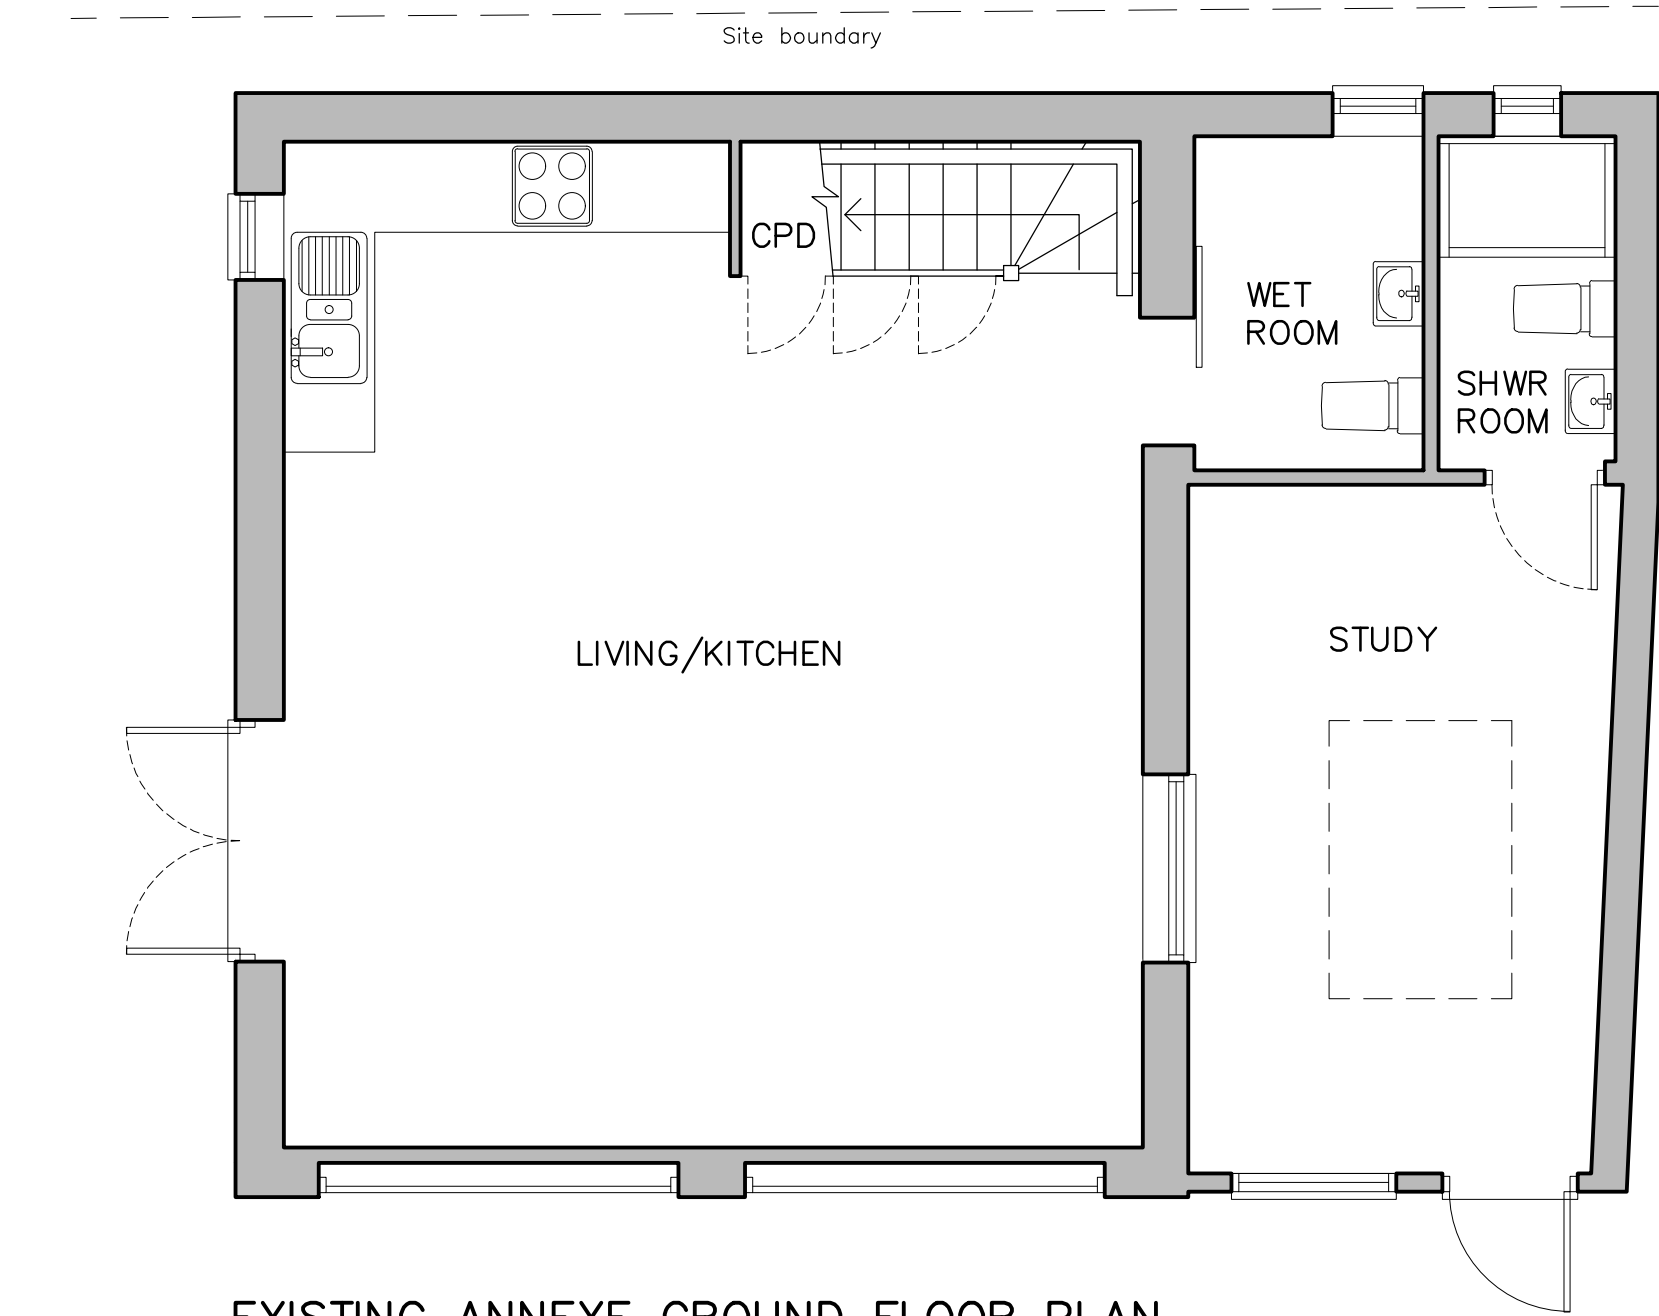

EXISTING ANNEXE GROUND FLOOR PLAN
1:50@A1

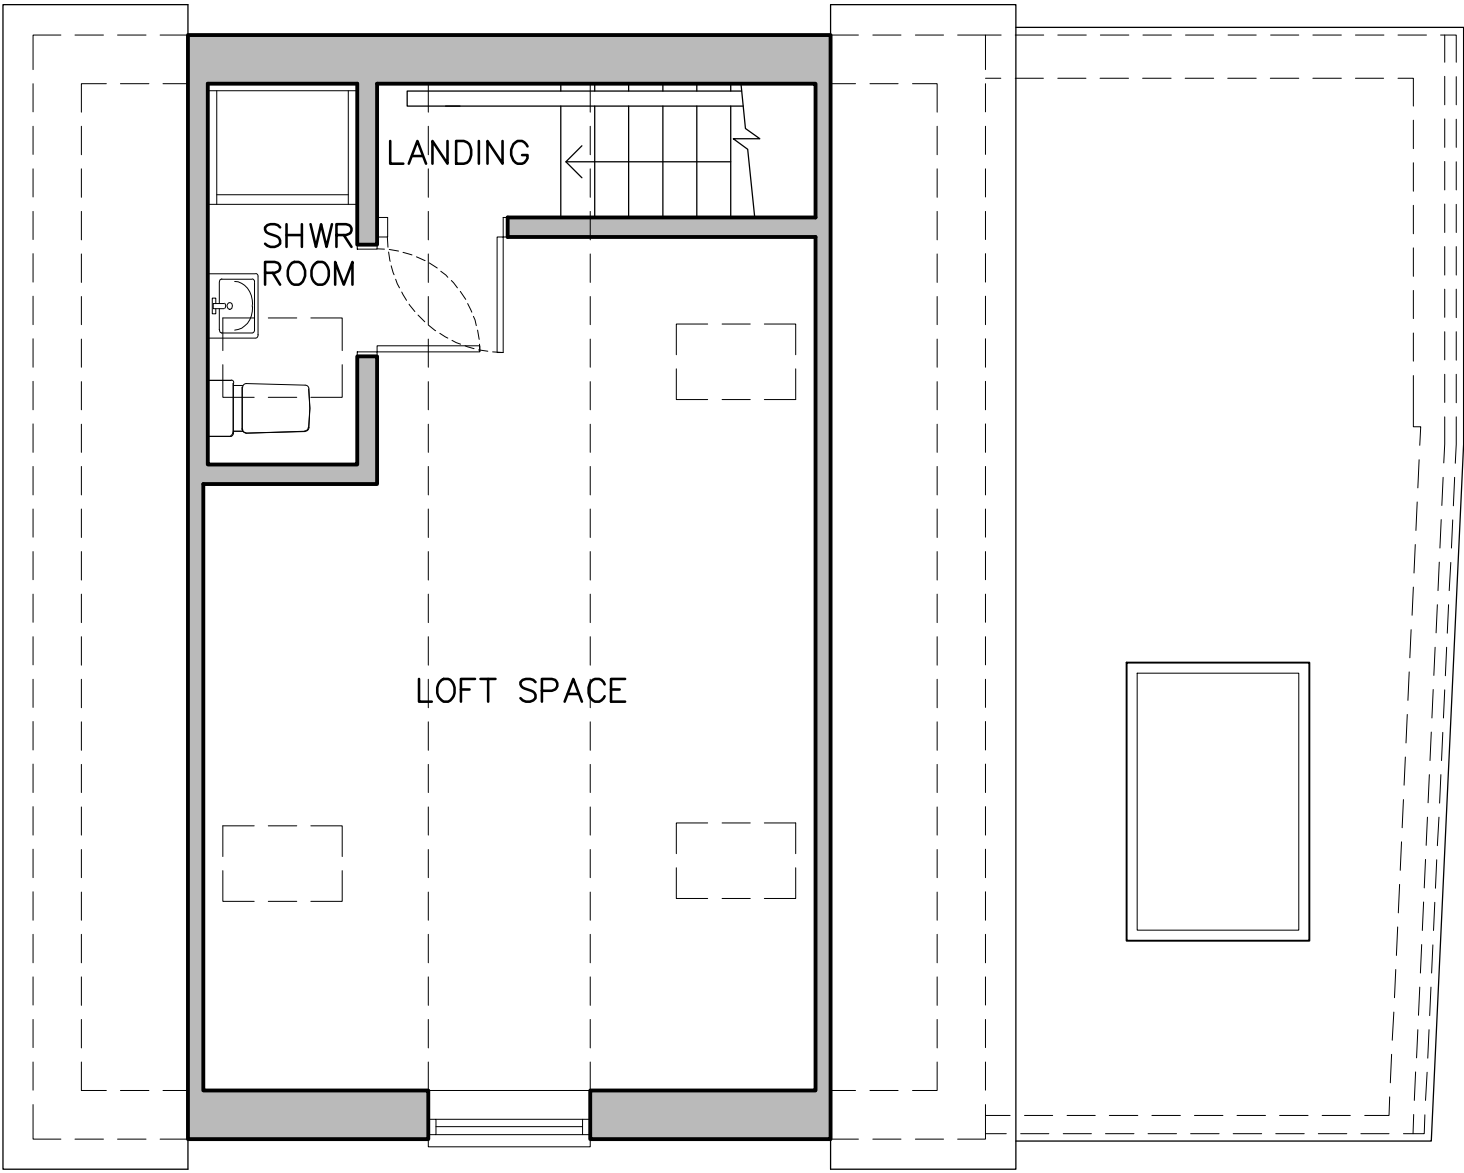

EXISTING ANNEXE FIRST FLOOR PLAN
1:50@A1

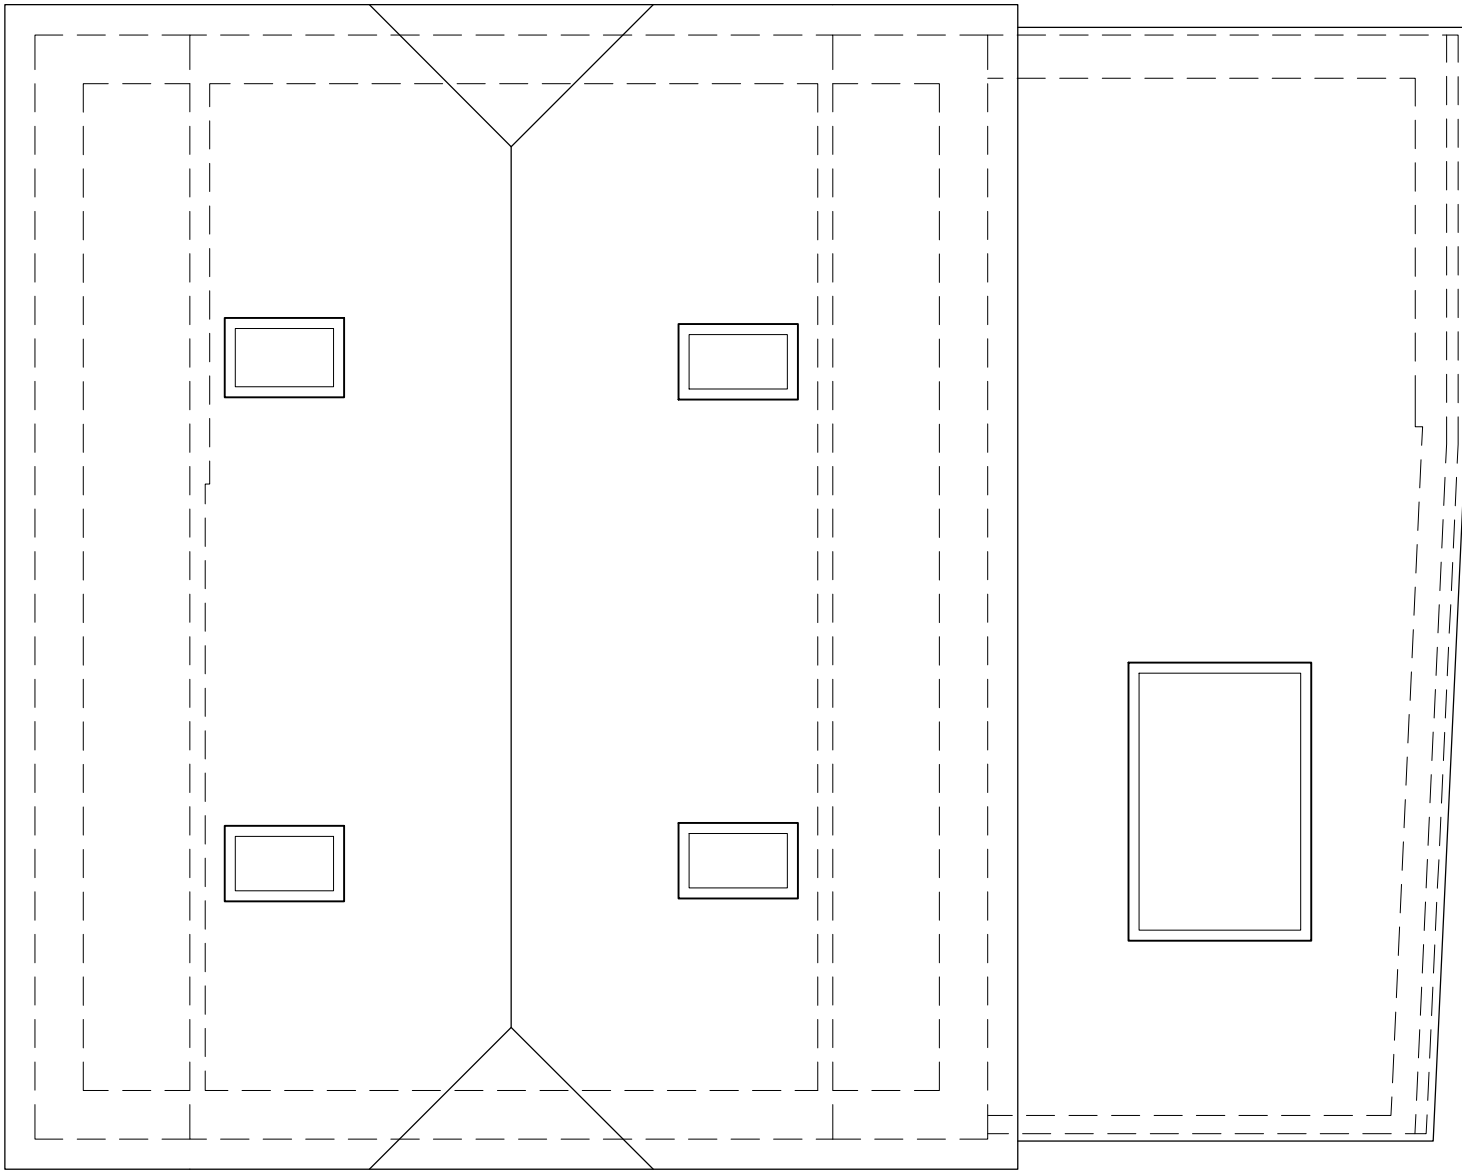


EXISTING ANNEXE ROOF PLAN
1:50@A1




EXISTING ANNEXE SIDE ELEVATION
1:50@A1



EXISTING ANNEXE FRONT ELEVATION
1:50@A1

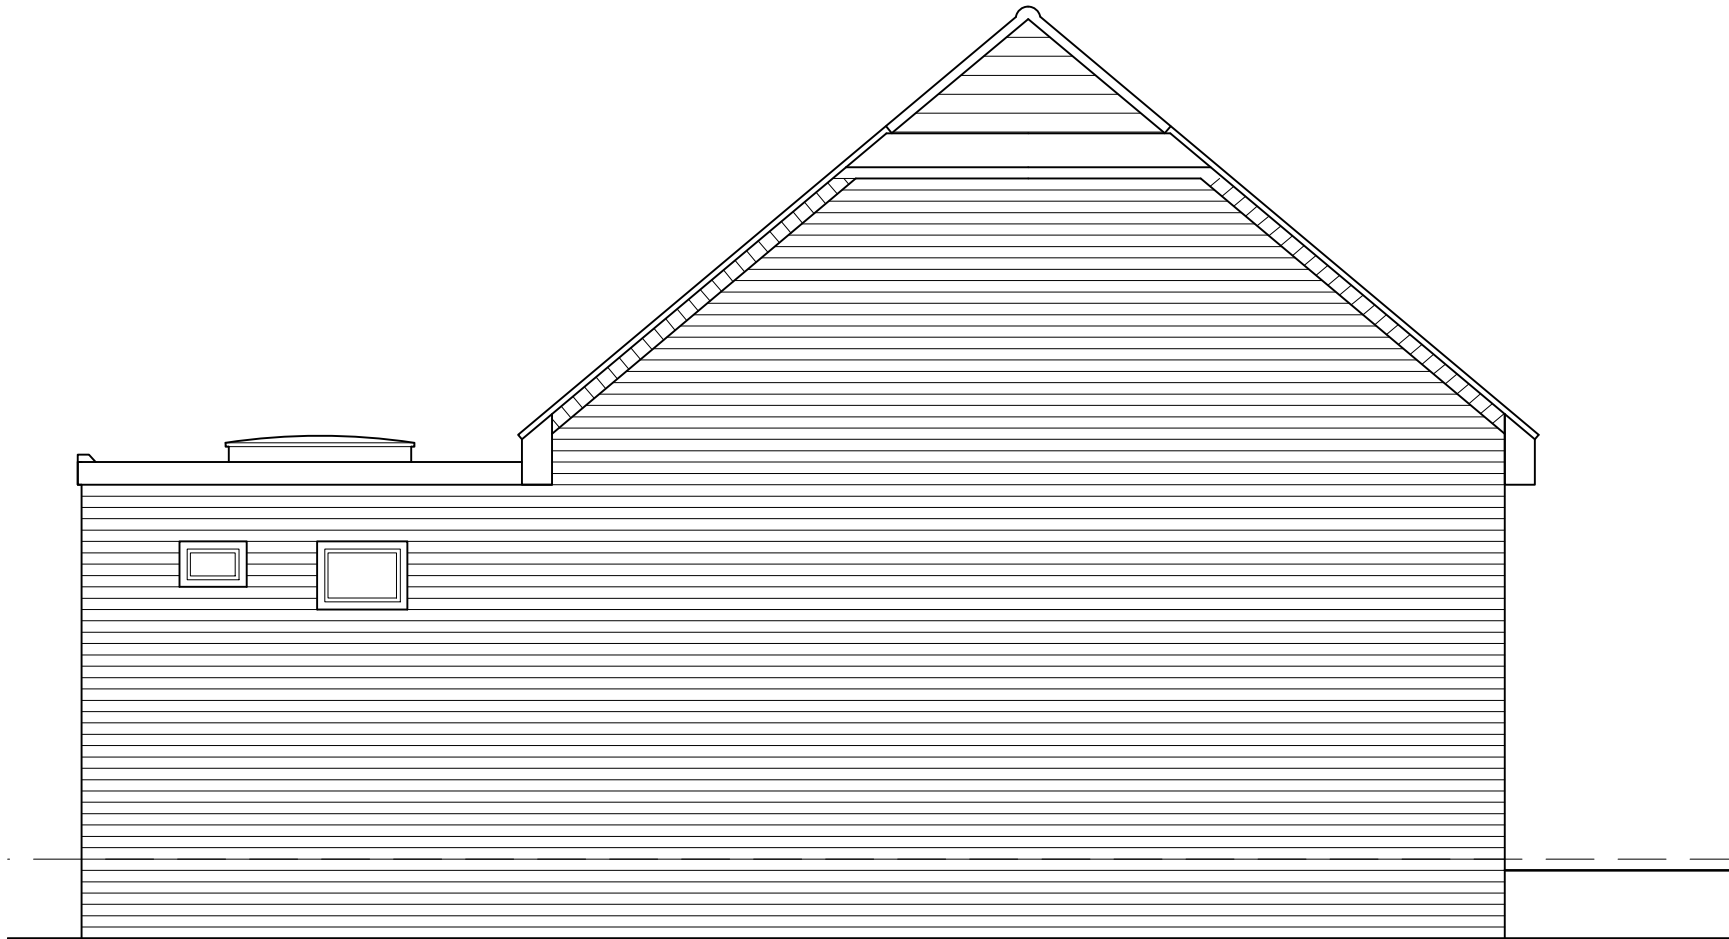


EXISTING ANNEXE REAR ELEVATION
1:50@A1

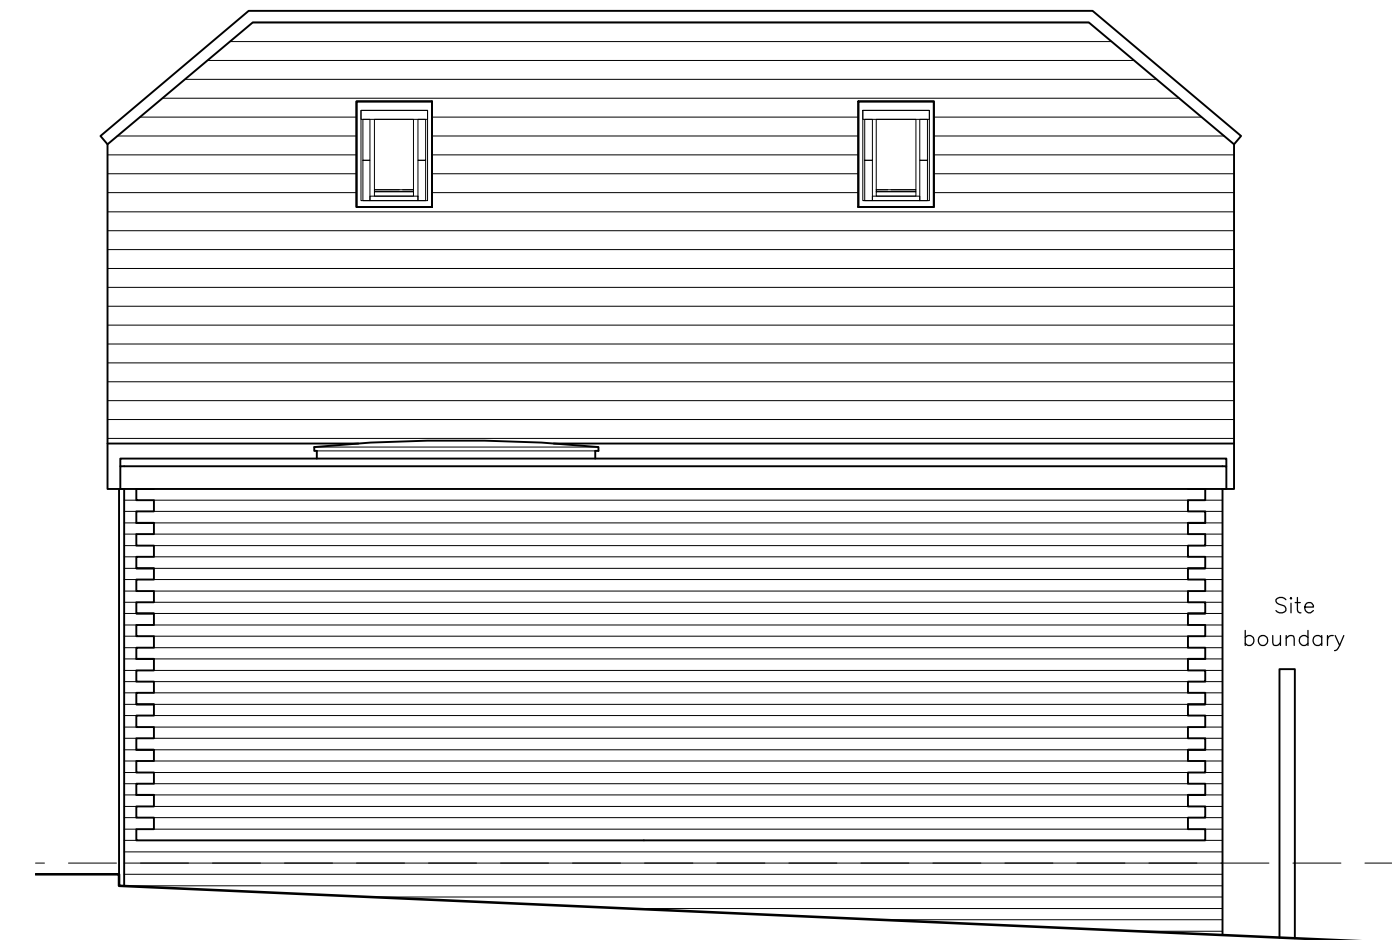

EXISTING ANNEXE SIDE ELEVATION
1:50@A1

Existing Annexe Plans & Elevations

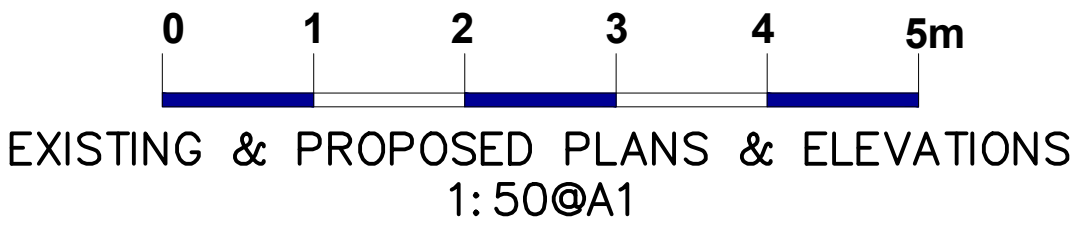

		Project 36 Brampton Park Road, Hitchin		Title Existing Annexe Plans & Elevations	
Architectural Services E: JDBdesign@hotmail.co.uk T: +44 (0)7873395257		Scale As shown @A1	Date Jul 24	Drawn JB	Checked XXX
Drawing No. 200/24/101		Revision -			