



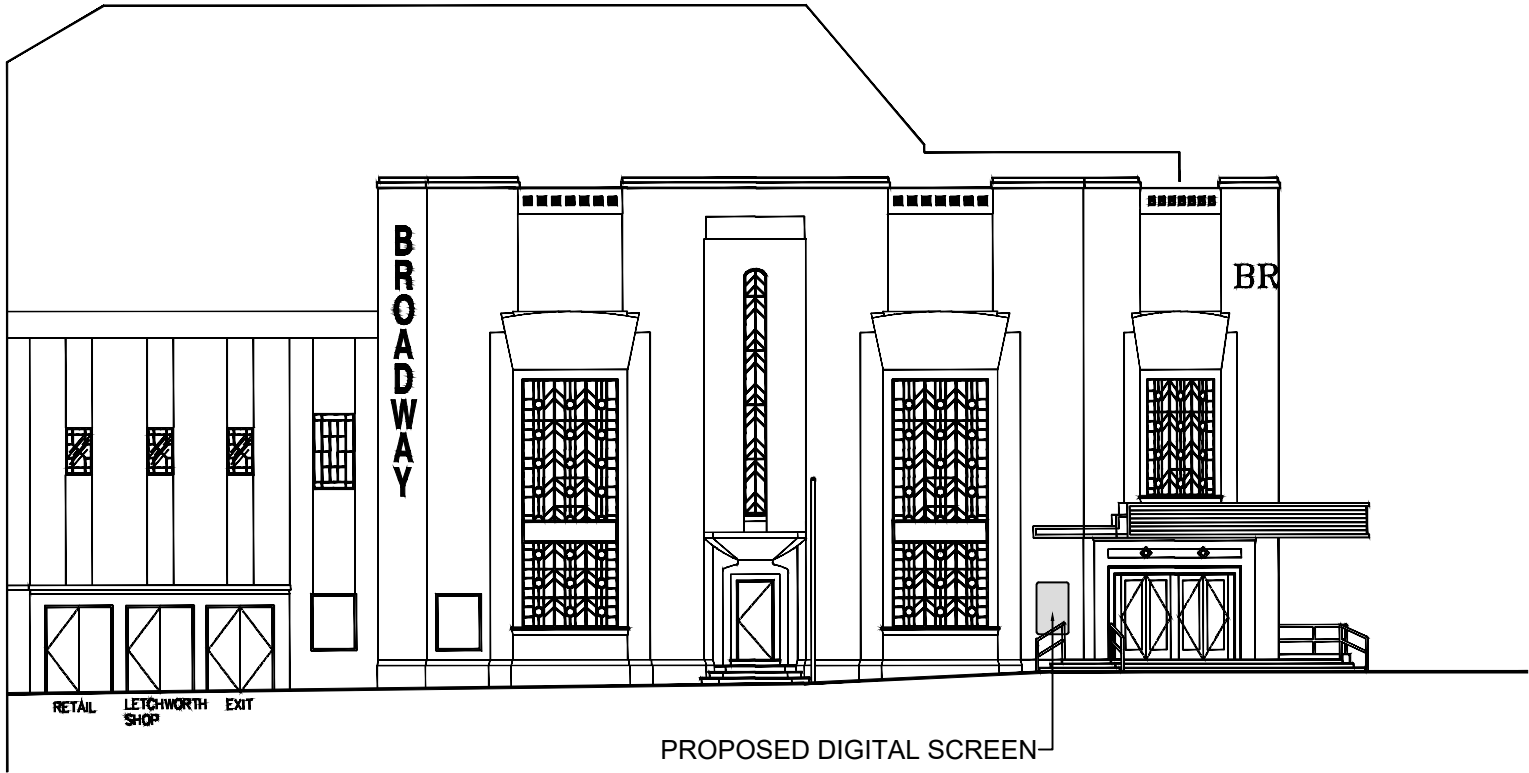

FRONT ELEVATION (EASTCHEAP)

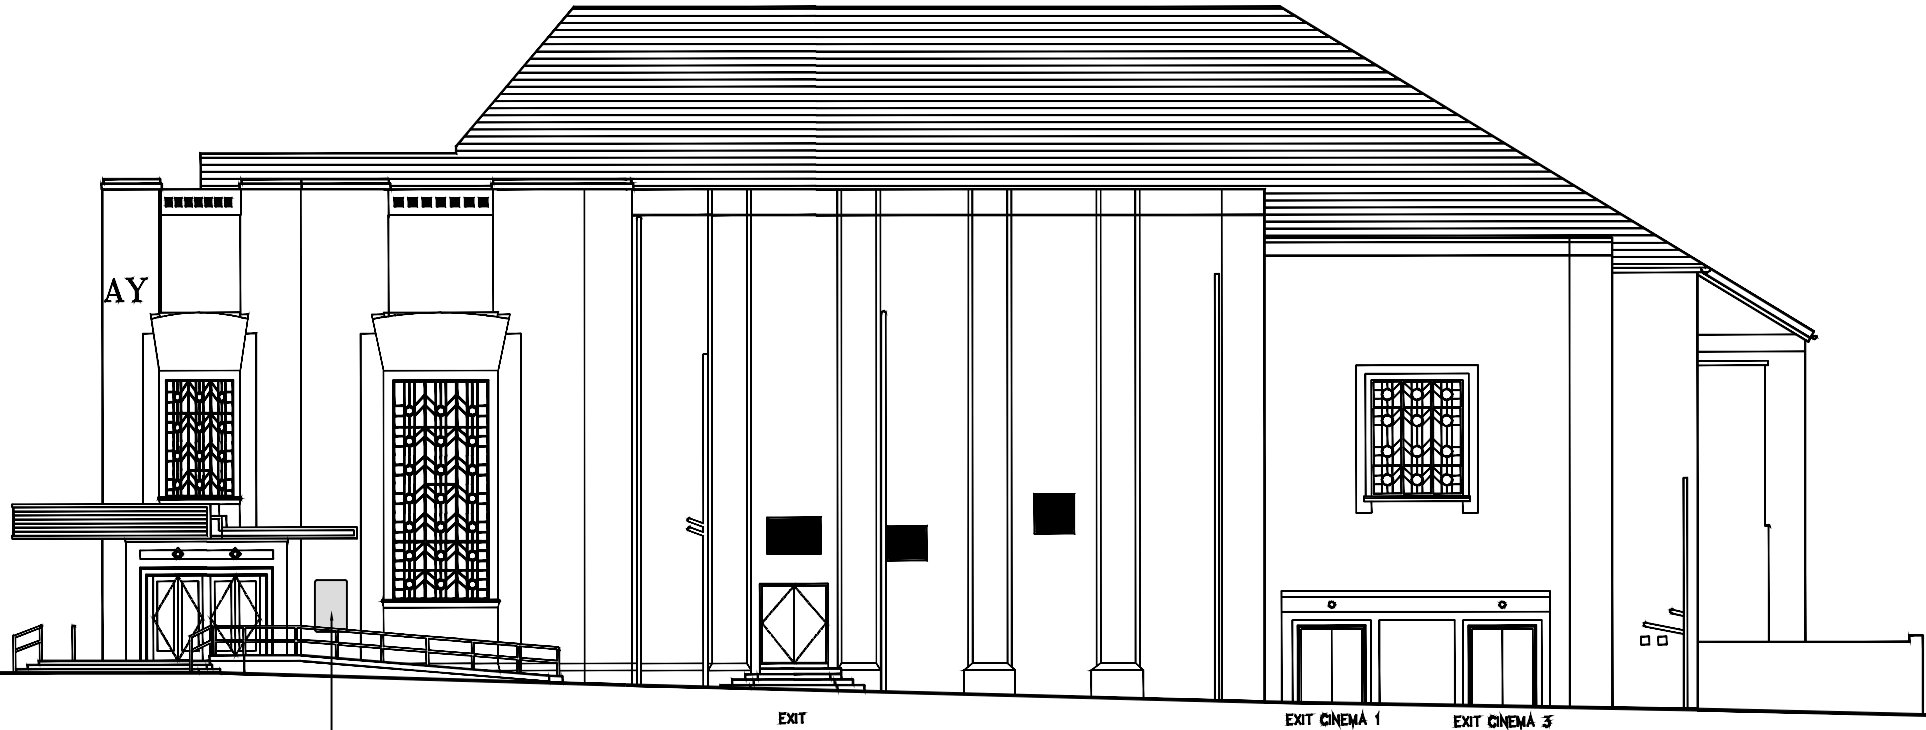

SOUTH ELEVATION (GERNON ROAD)




Notes:-

Do Not Scale from this Drawing.
This drawing is based on current available information and should not be relied on as accurate measurements of usable space.
this drawing is the property of Letchworth Garden City Heritage Foundation and copyright is reserved by them. the drawing is issued on condition that it is not copied or disclosed by or to any unauthorised persons without the prior consent in writing of Letchworth Garden City Heritage Foundation

Letchworth Garden City Heritage Foundation is an industrial and provident society with charitable status. registered no **28211R**

Ordnance Survey Copyright
Based upon the ordnance survey 1:1250 or 1:2500 scale map with the permission of the controller of H.M.S.O. © Crown Copyright
Letchworth Garden City Heritage Foundation
no **100050351**

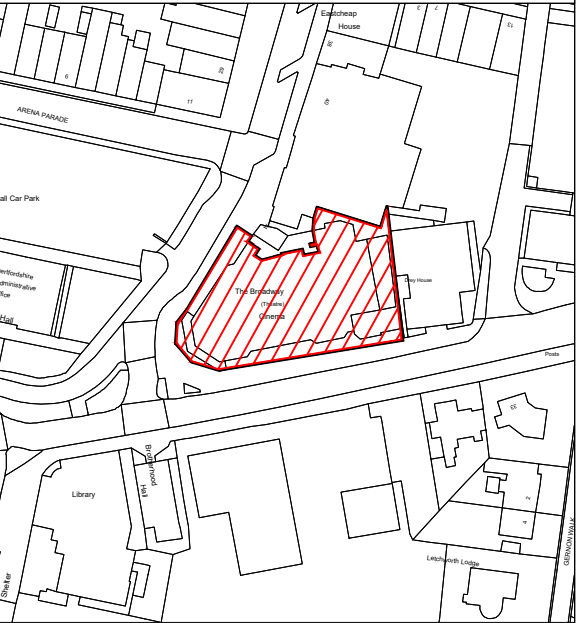

SCALE 1:2000



Rev	Date	Description	Drawn
Letchworth Garden City Heritage Foundation Letchworth Garden City Heritage Foundation One Garden City Broadway Letchworth Garden City Hertfordshire SG6 3BF Telephone :- (01462) 476007 Email :- info@letchworth.com Website :- www.letchworth.com Project: BROADWAY CINEMA, EASTCHEAP, LETCHEWORTH GARDEN CITY, SG6 3DD Drawing: PROPOSED DIGITAL SCREENS Scale: 1:200 @ A3 Date: June 2024 Rev: 1 Drawn: SAJ			