



NOTE : This drawing is subject to copyright, no portion is to be used without prior consent. This scheme is subject to Town Planning, Building Regulations and all other necessary consents. Dimensions, Areas and levels where given are subject to a site survey and are to be checked on site prior to construction.

This project falls under the Construction Design and Management Regulations 2015 whether domestic or commercial, you have specific duties under these regulations. These duties are a legal requirement. For information on your responsibilities please go to www.hse.gov.uk then CDM Regulations 2015.


5m @1:50

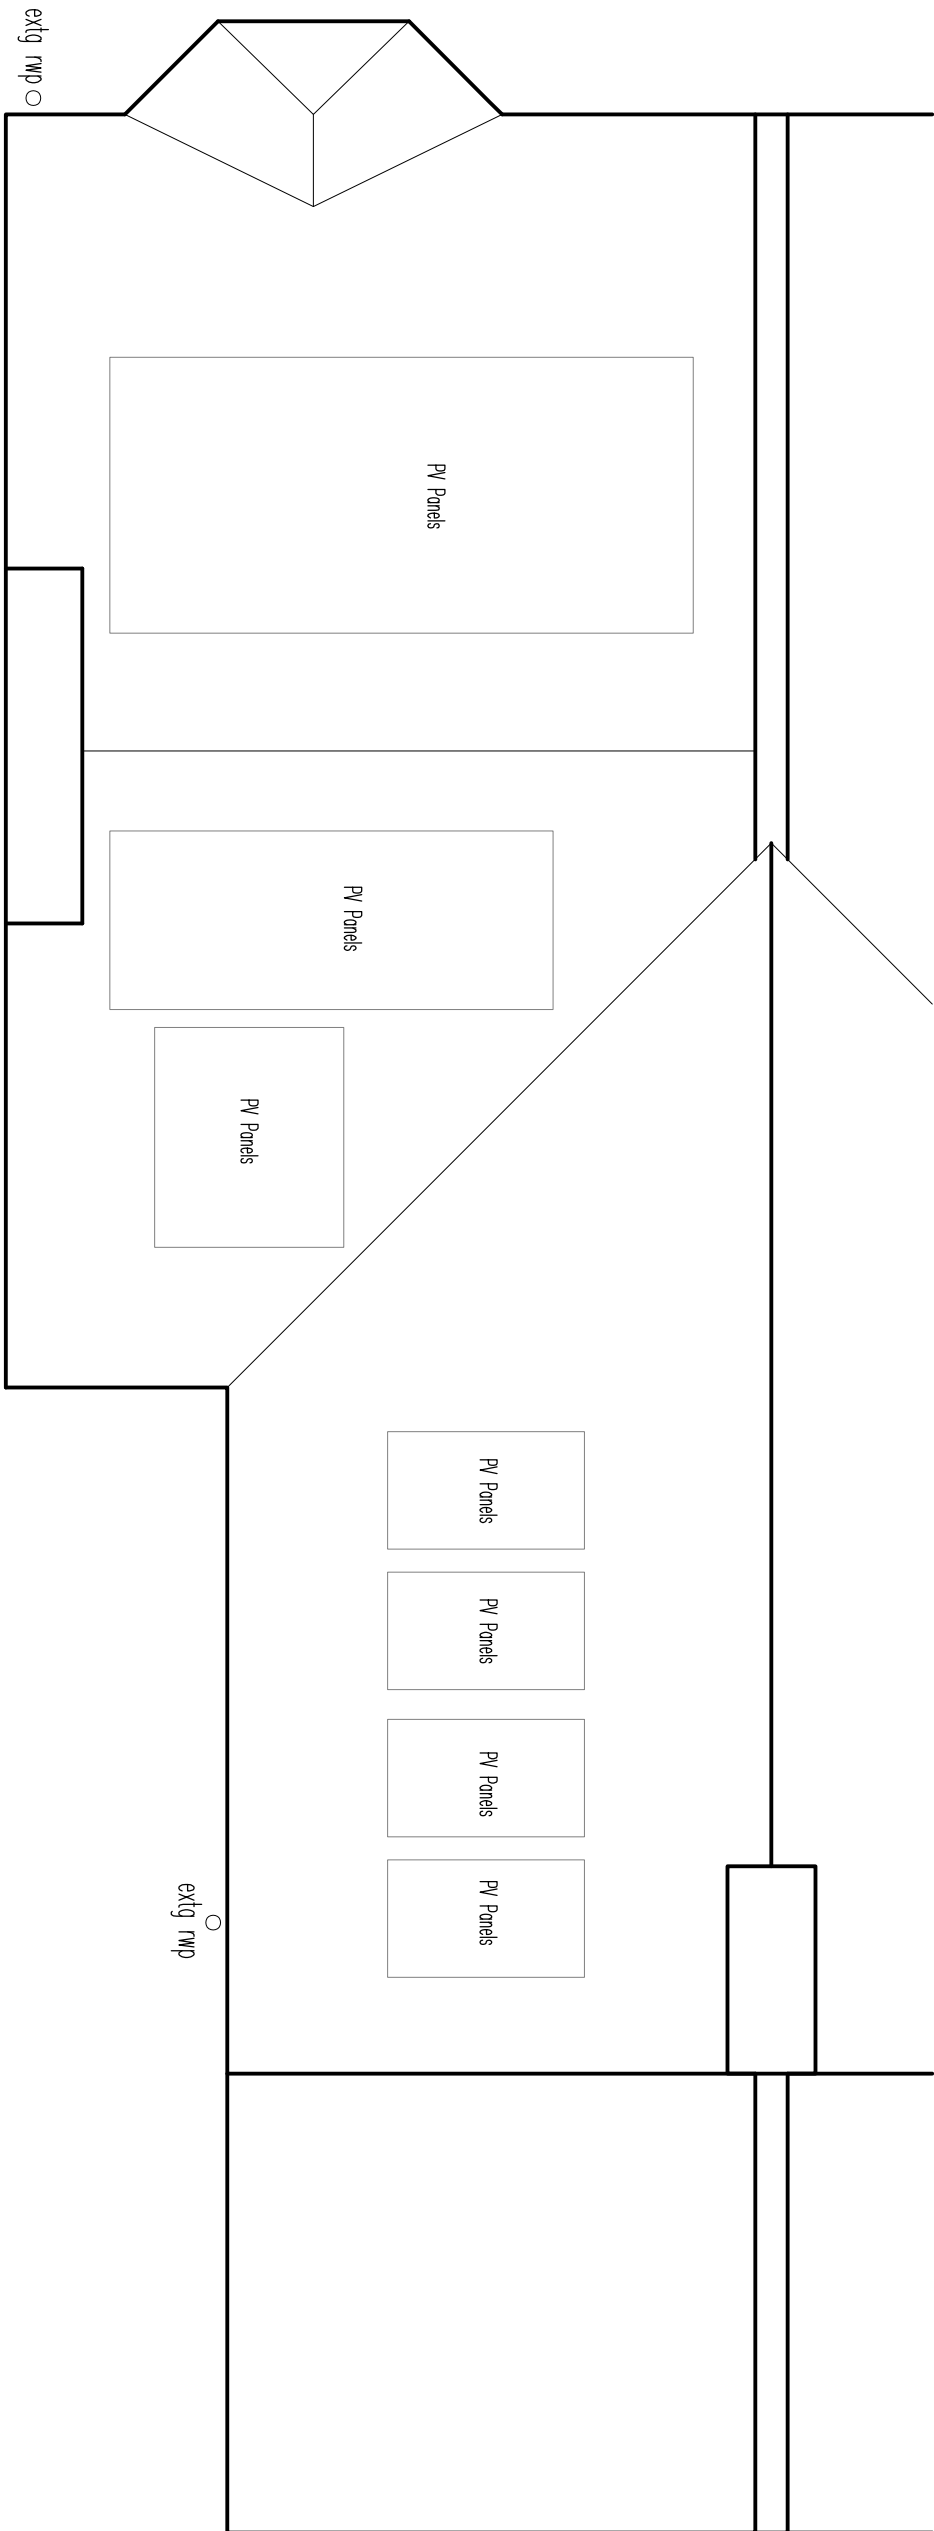

Roof Plan

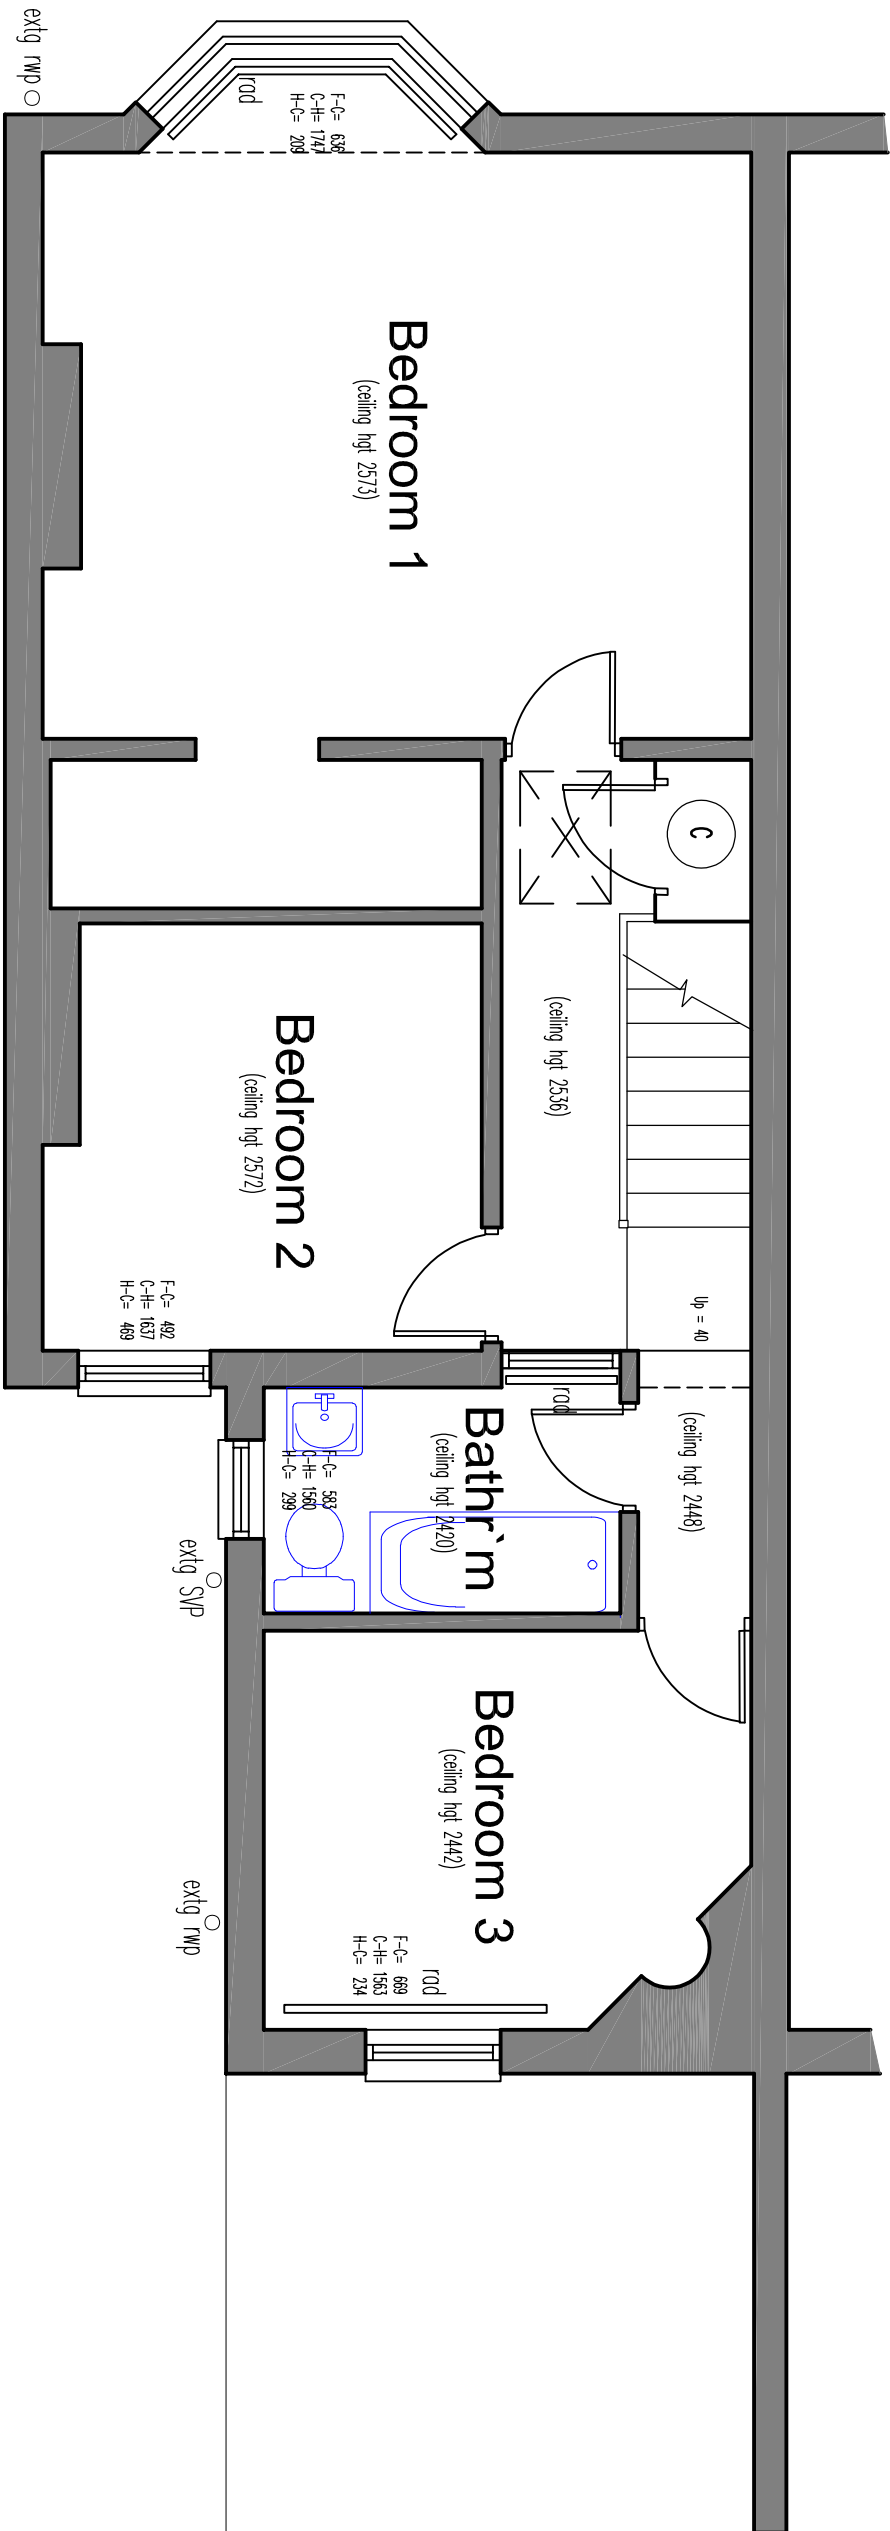

First Floor Plan

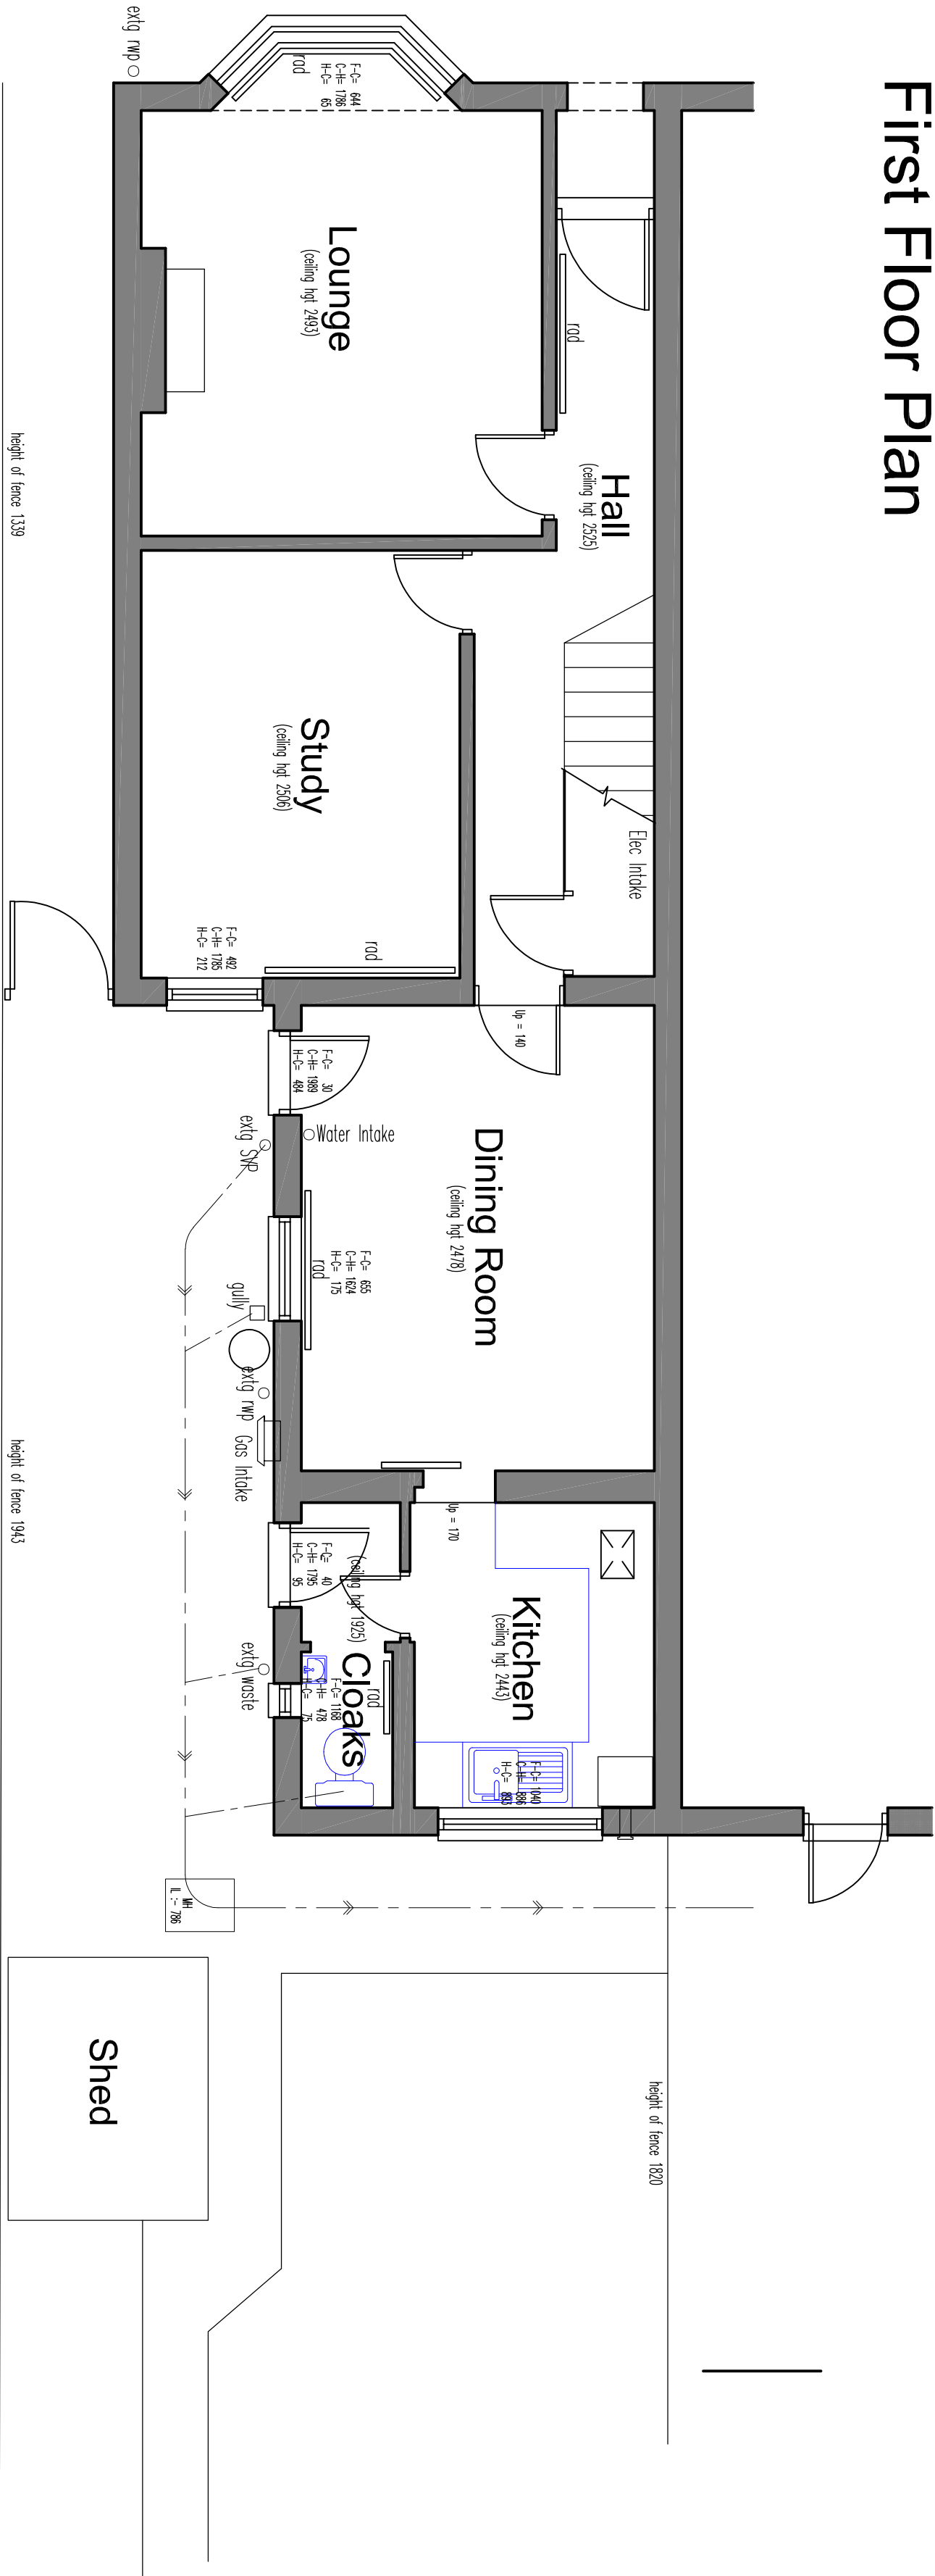

Ground Floor Plan

PRELIMINARY

Rev. Date. Amendments

bwp | bourne wood partnership

SALISBURY HALL, LONDON, COVENTRY, ST ALBANS, HERFORDSHIRE, AL2 1BL.
info@bournewoodpartnership.co.uk
www.bournewood.co.uk

Client / Project:

Mr G Reynolds & Miss G Kilby,
40 York Road, Hitchin,
Herts. SG5 1XB

Drawing Title:

Existing Floor and Roof Plans

Drawn By: Date: Sept 2025

Scale: Size: A1

Job / Drawing Number: Revision:

2281 SV01

Project Management And Cost Control Of Construction Projects