
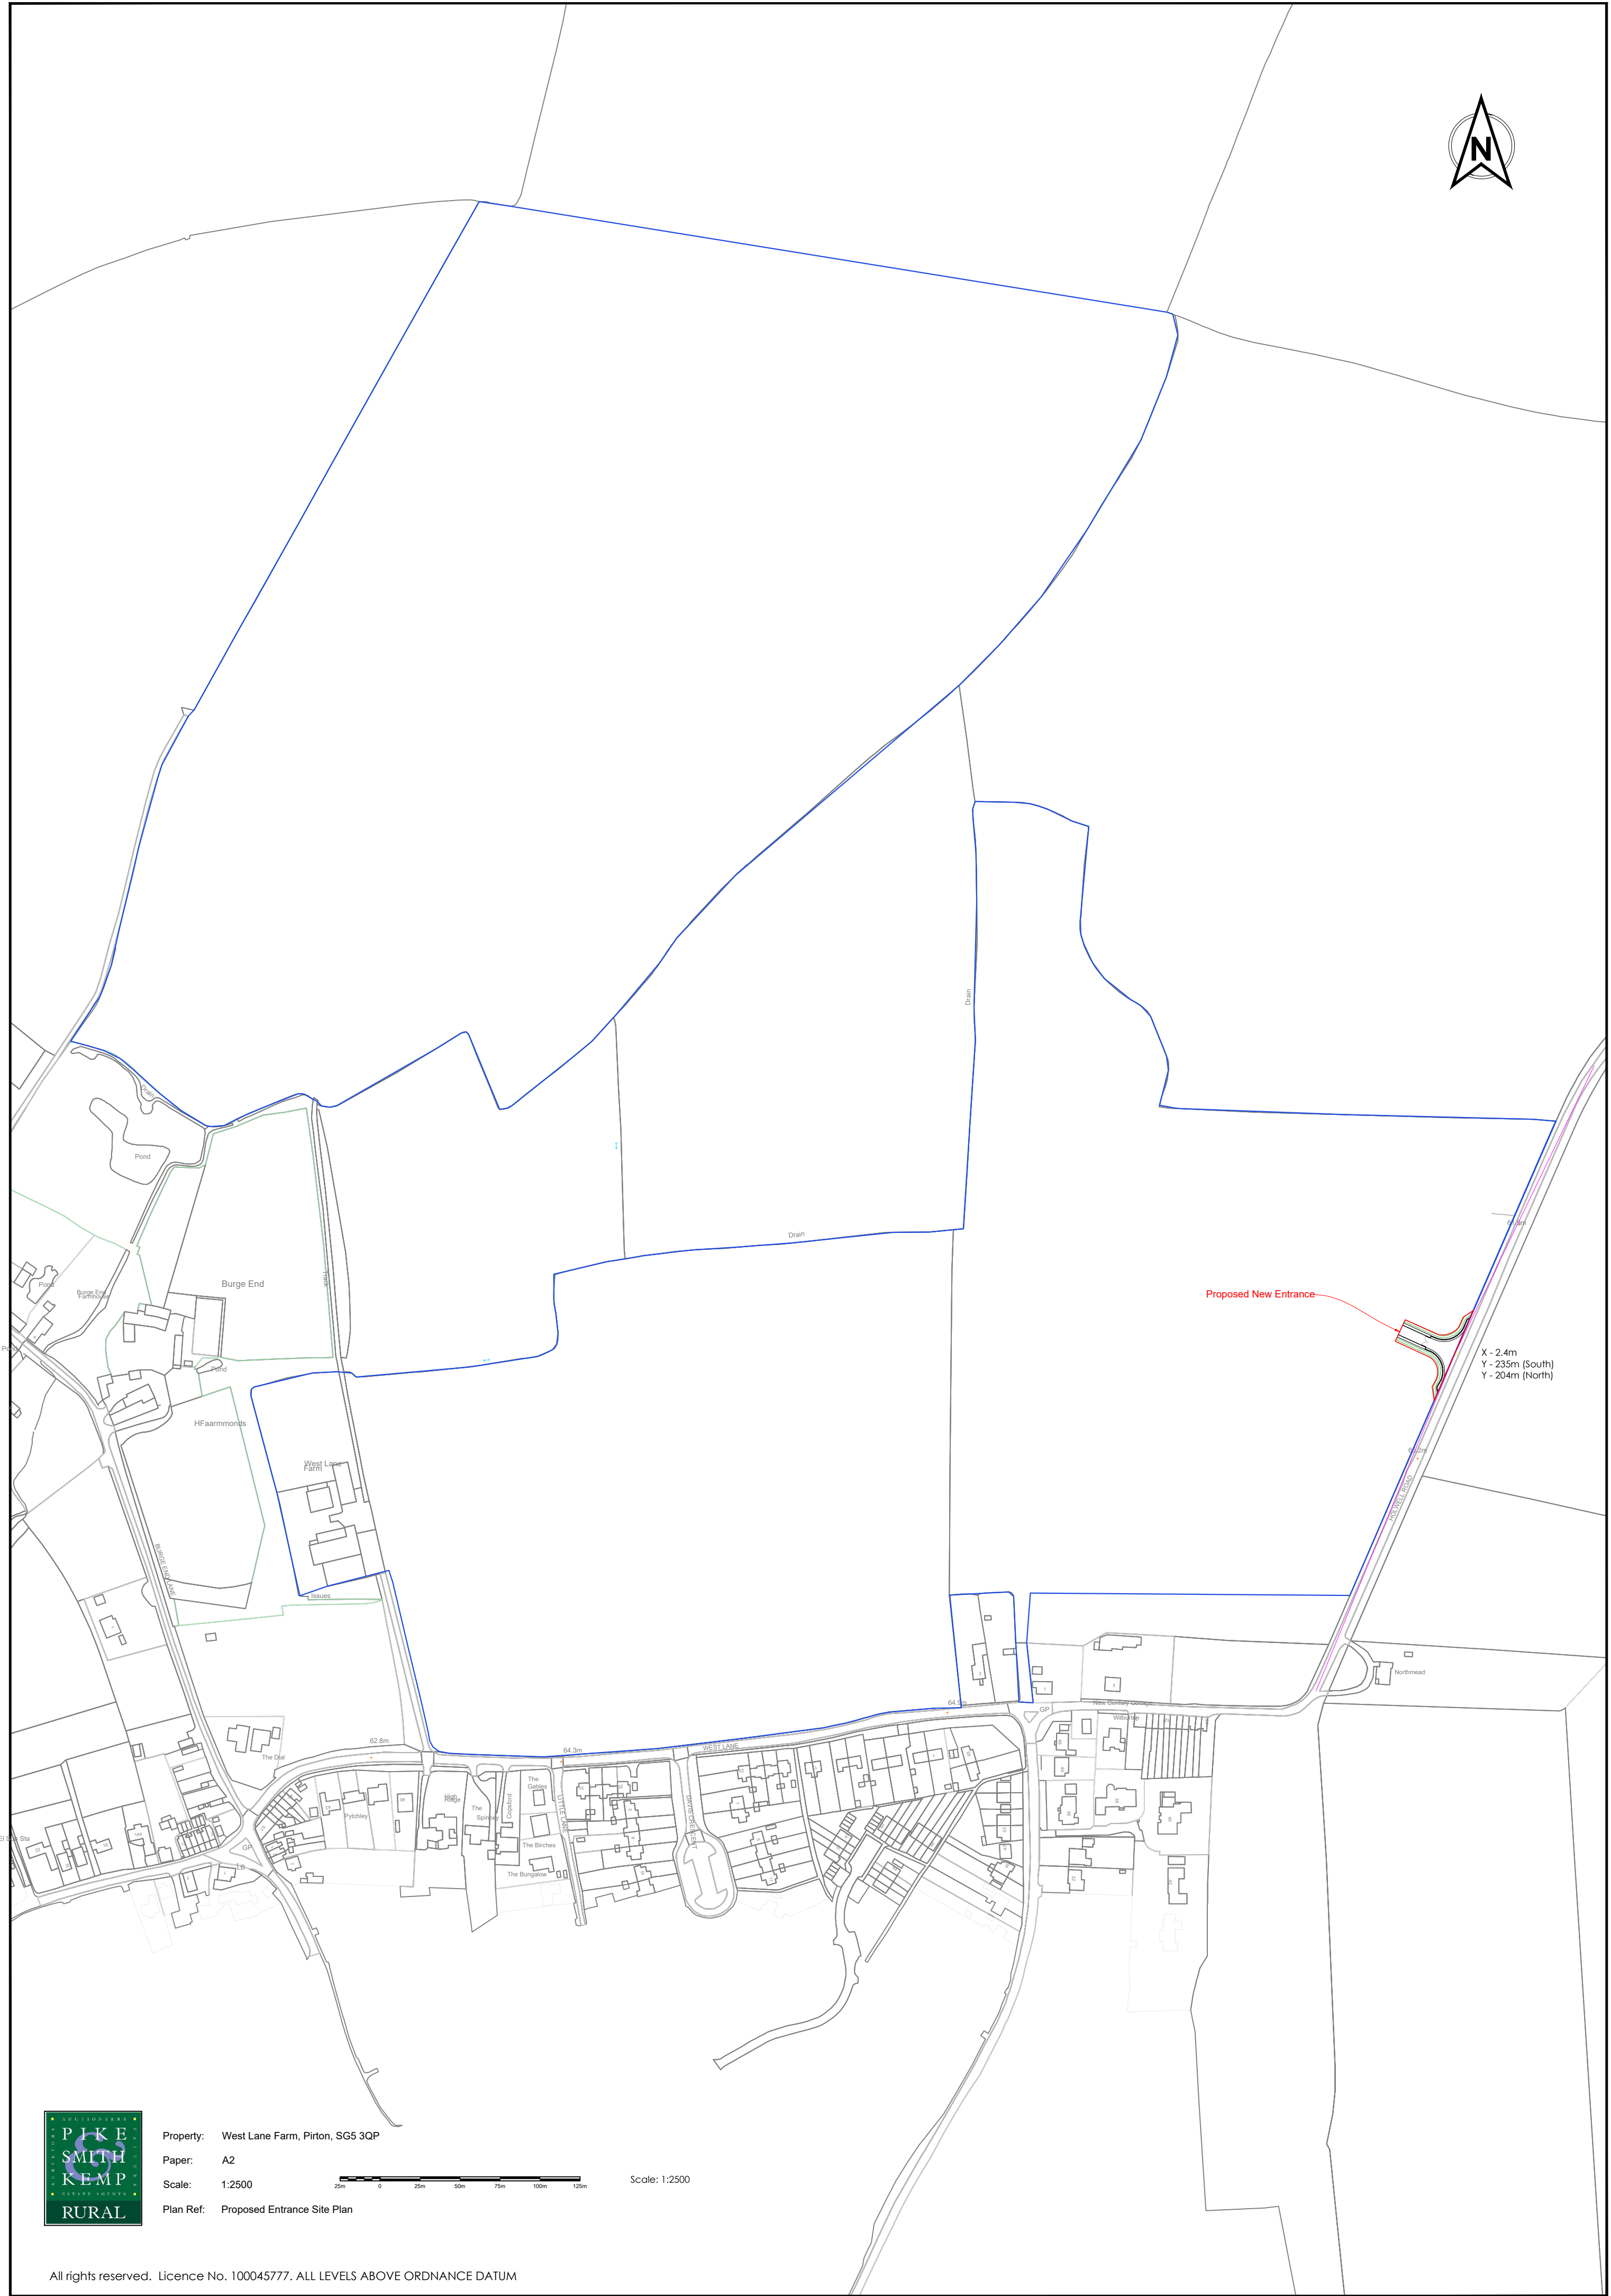


Property: West Lane Farm, Pirton, SG5 3QP
Paper: A2
Scale: 1:2500
Plan Ref: Proposed Entrance Site Plan

 

Scale: 1:2500