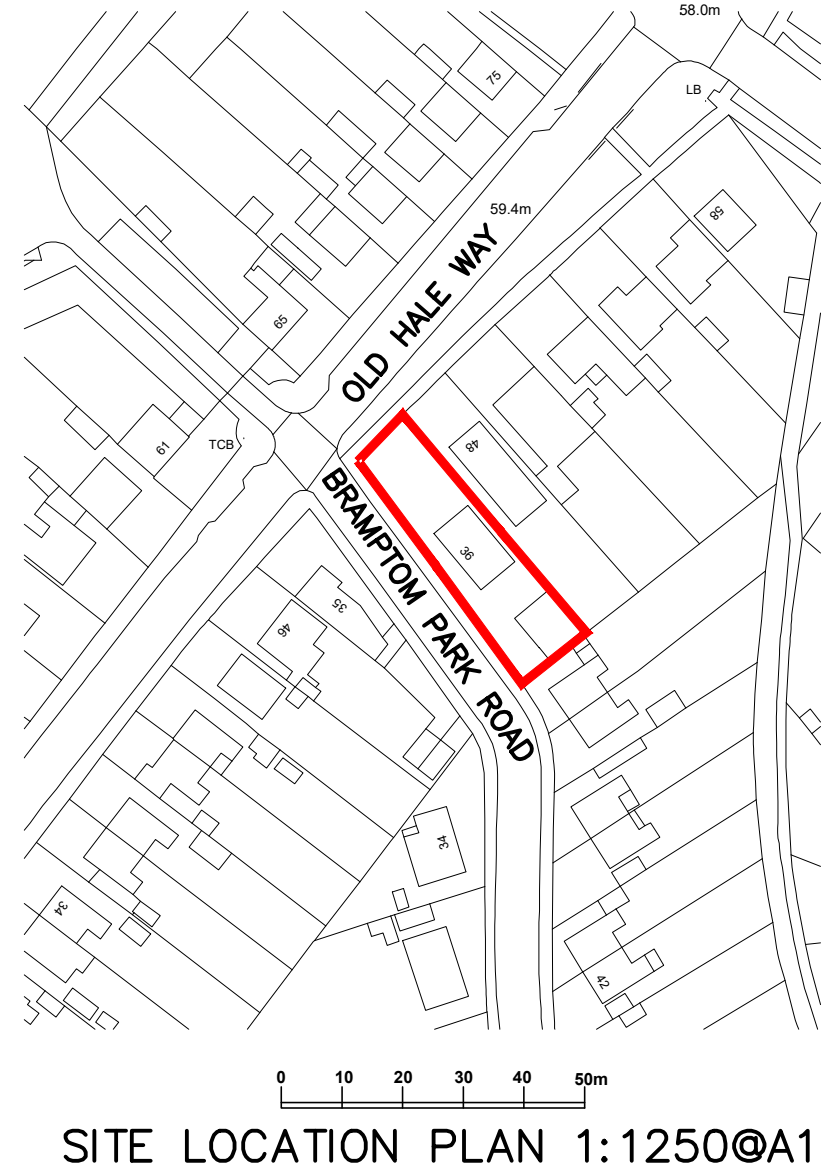
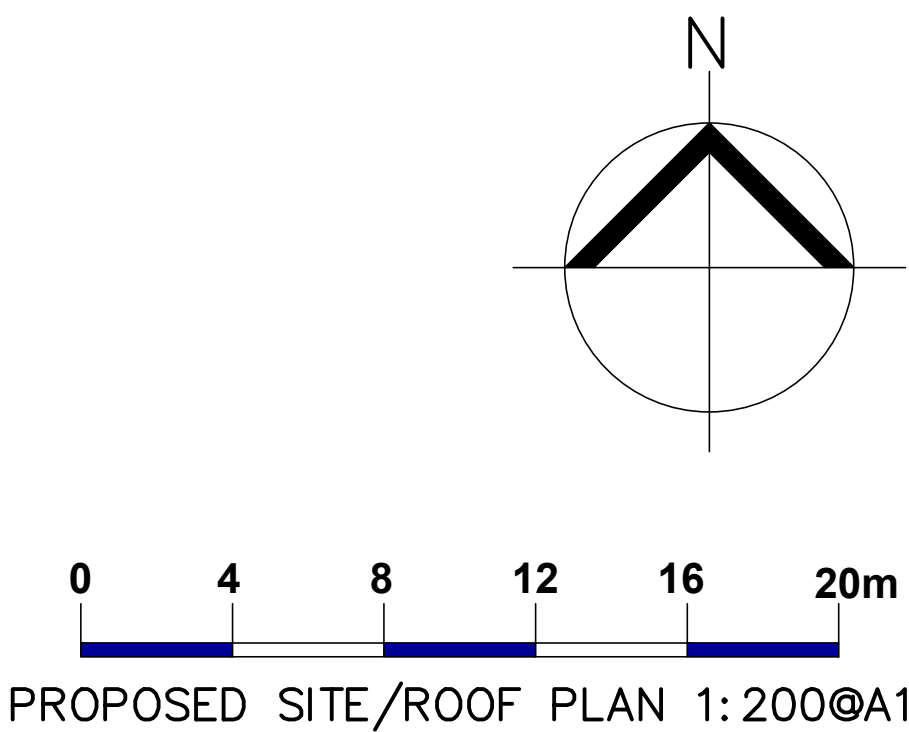
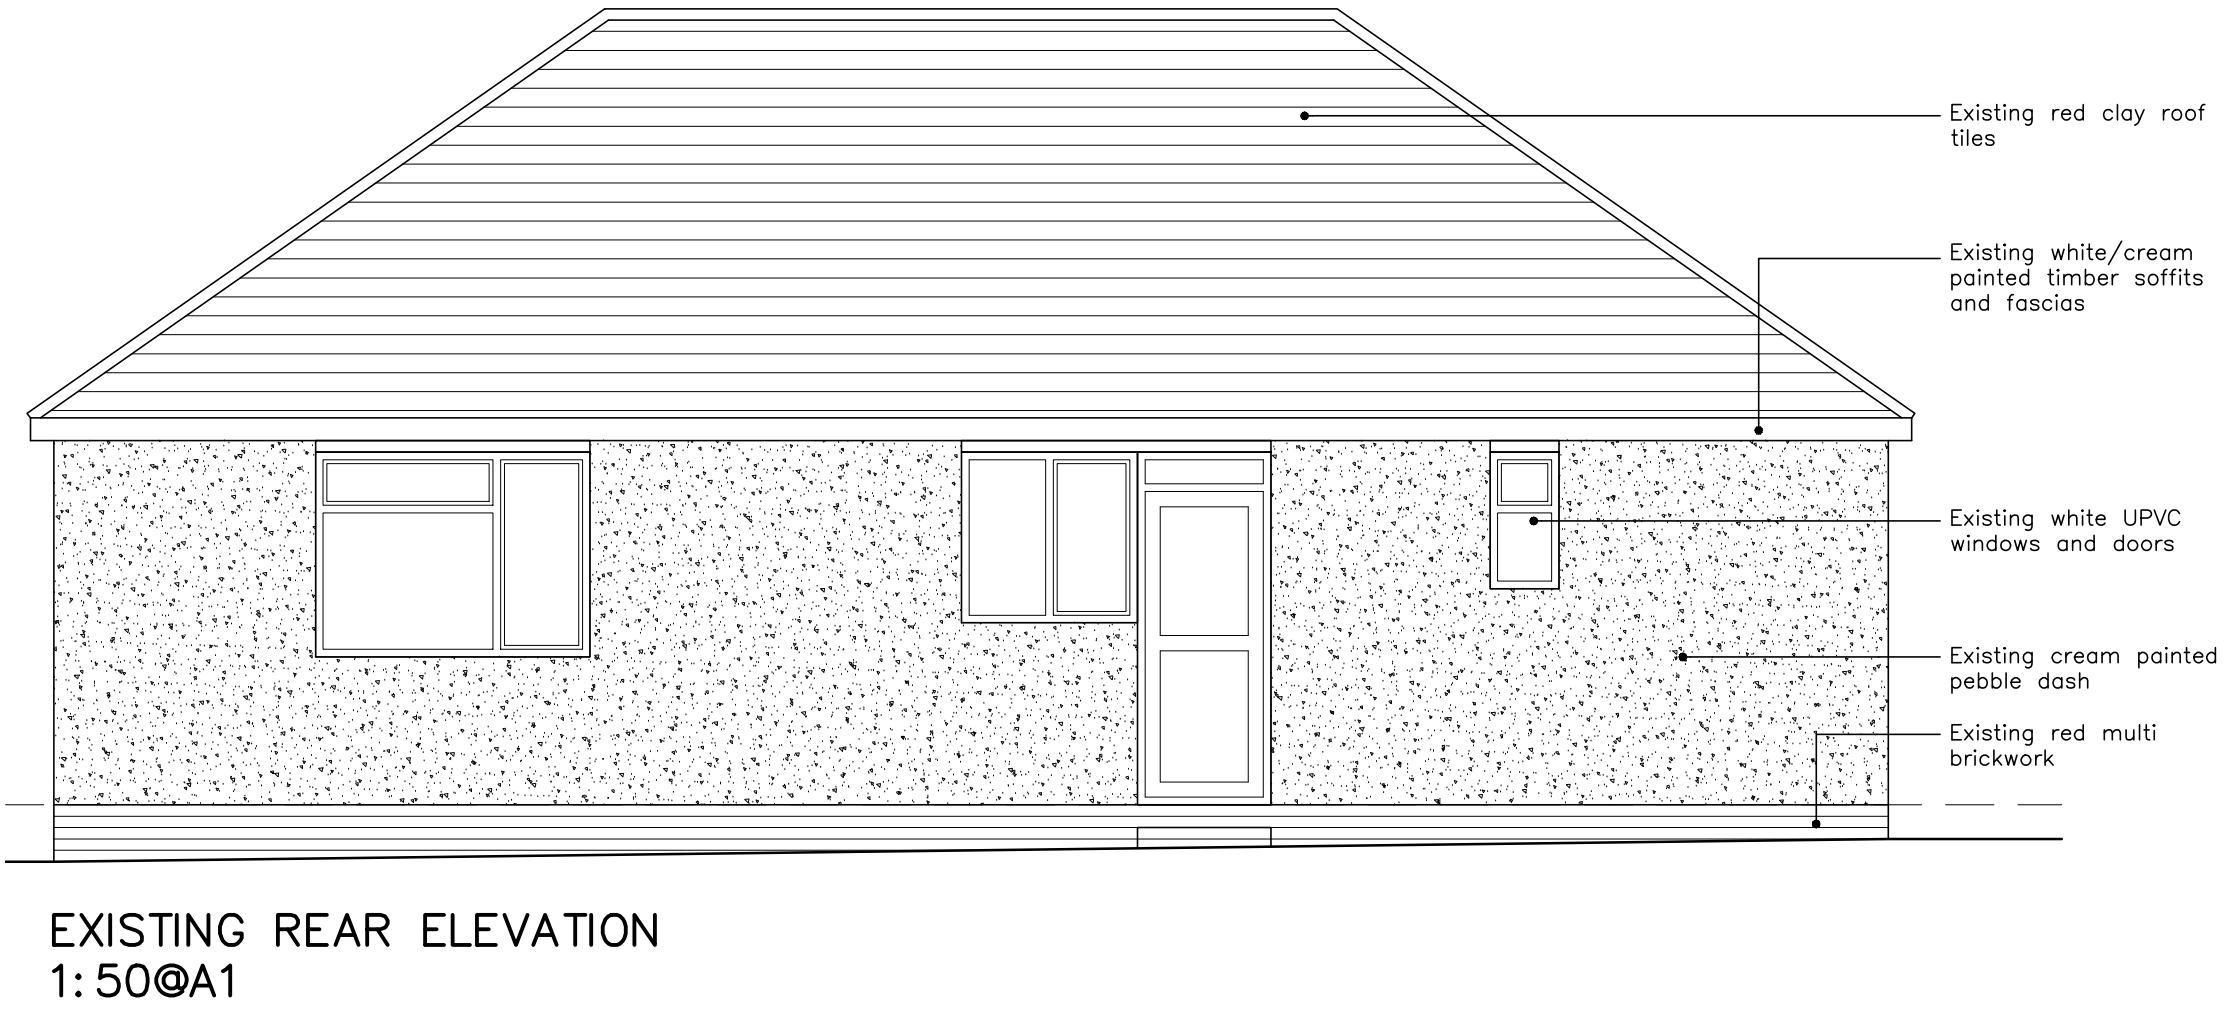
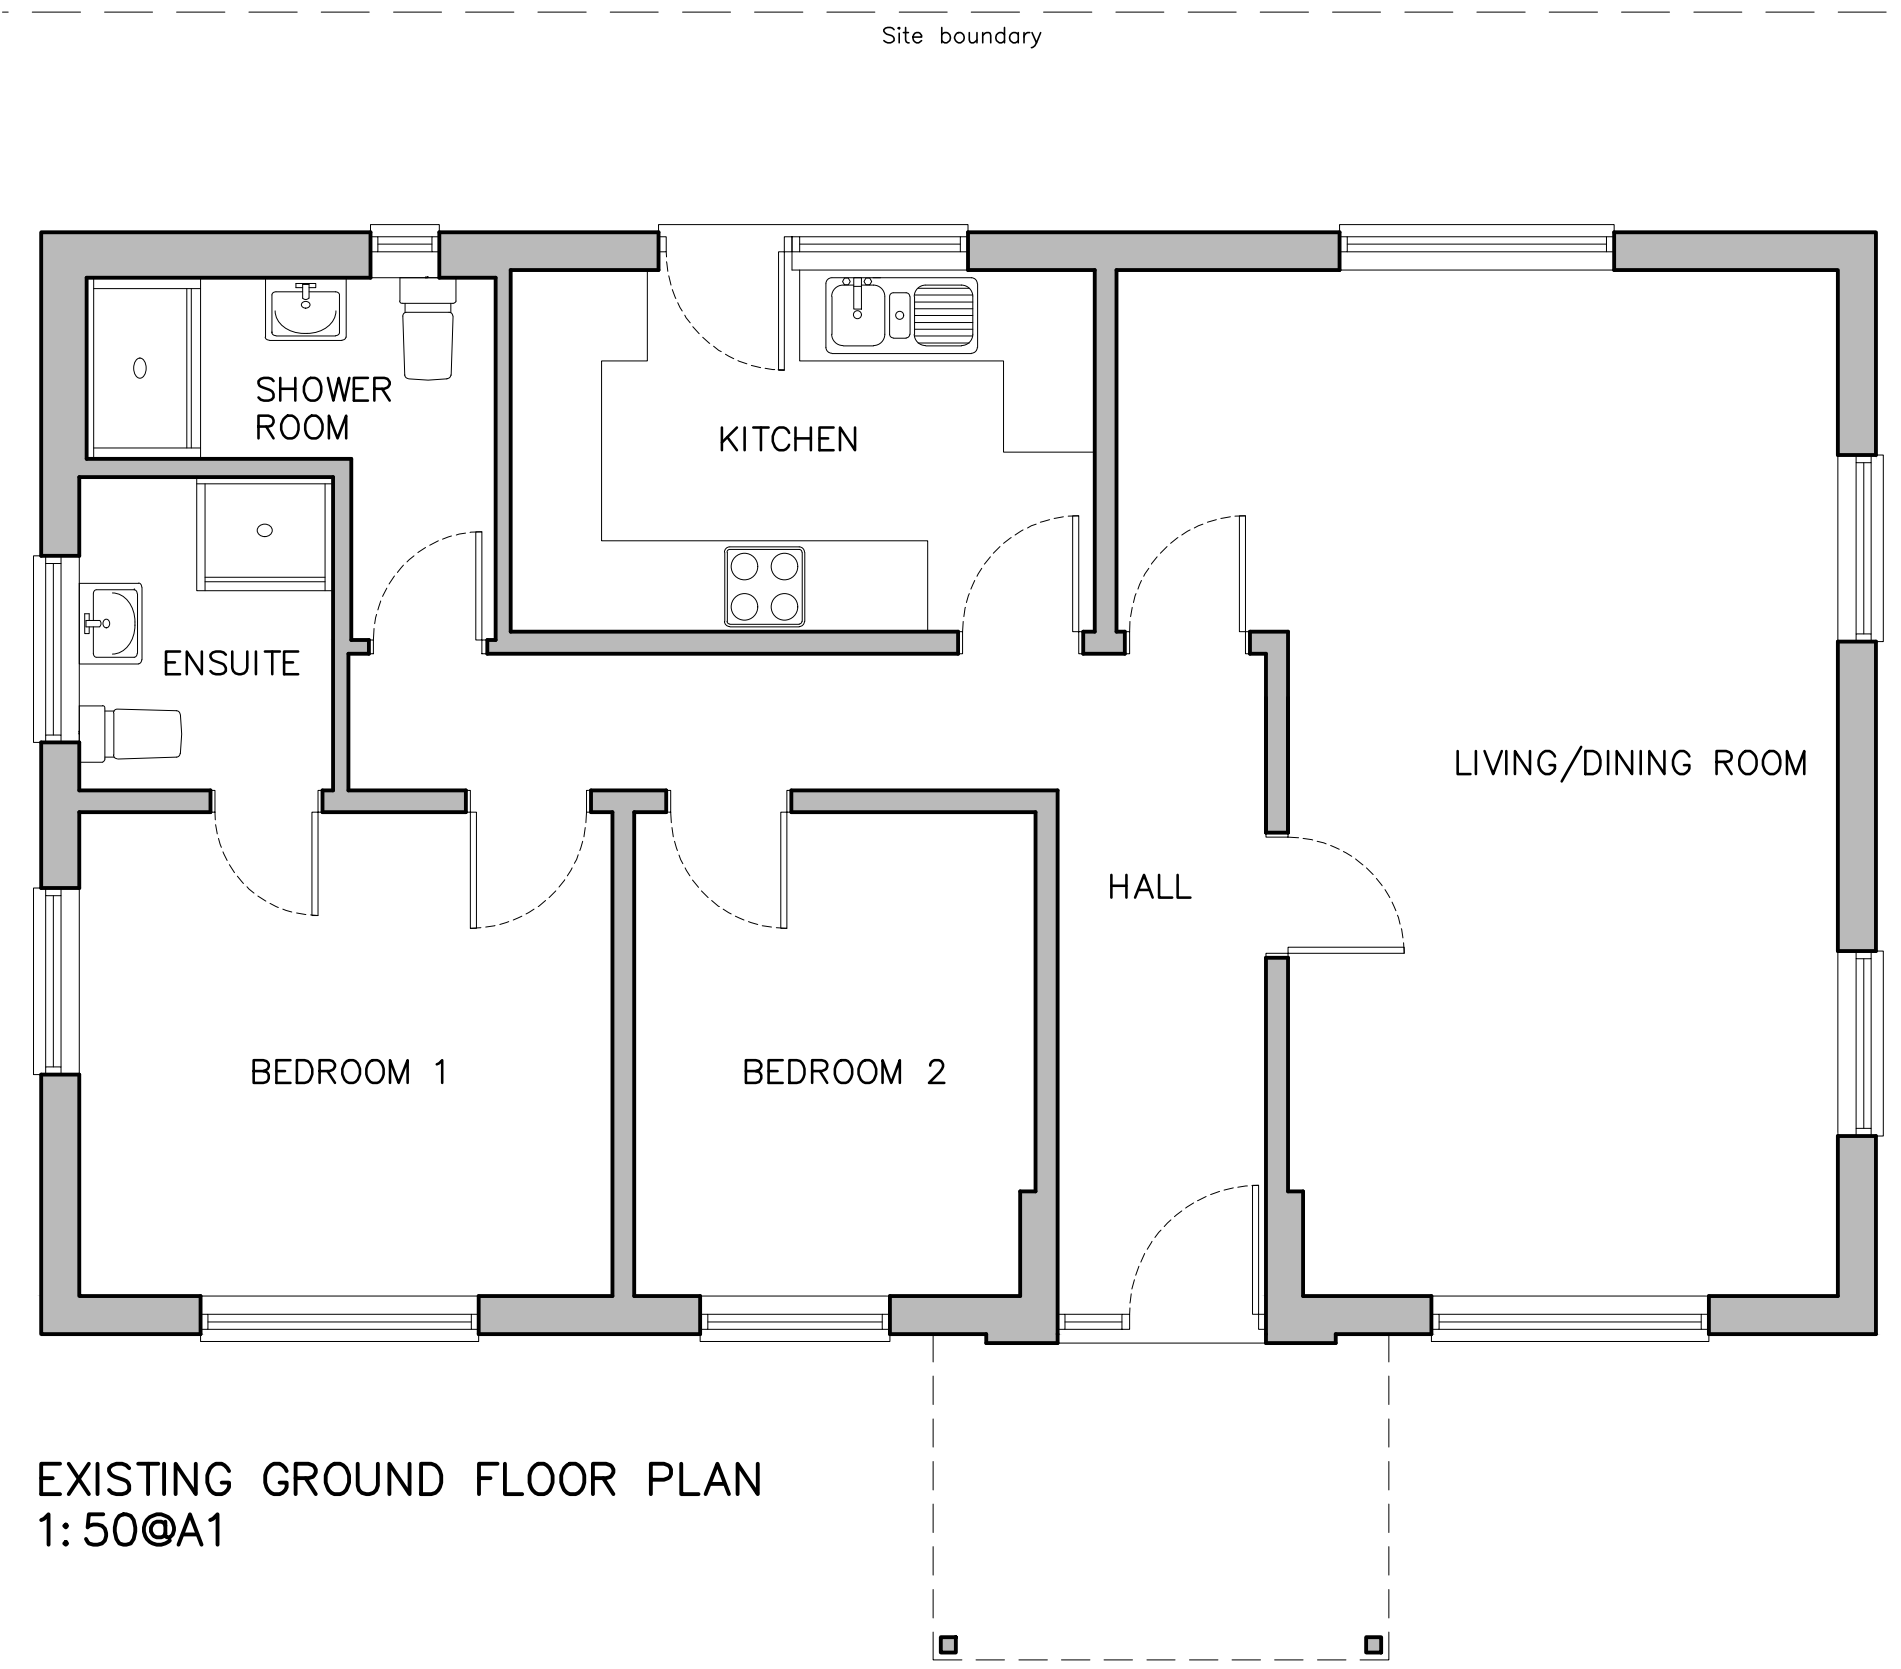
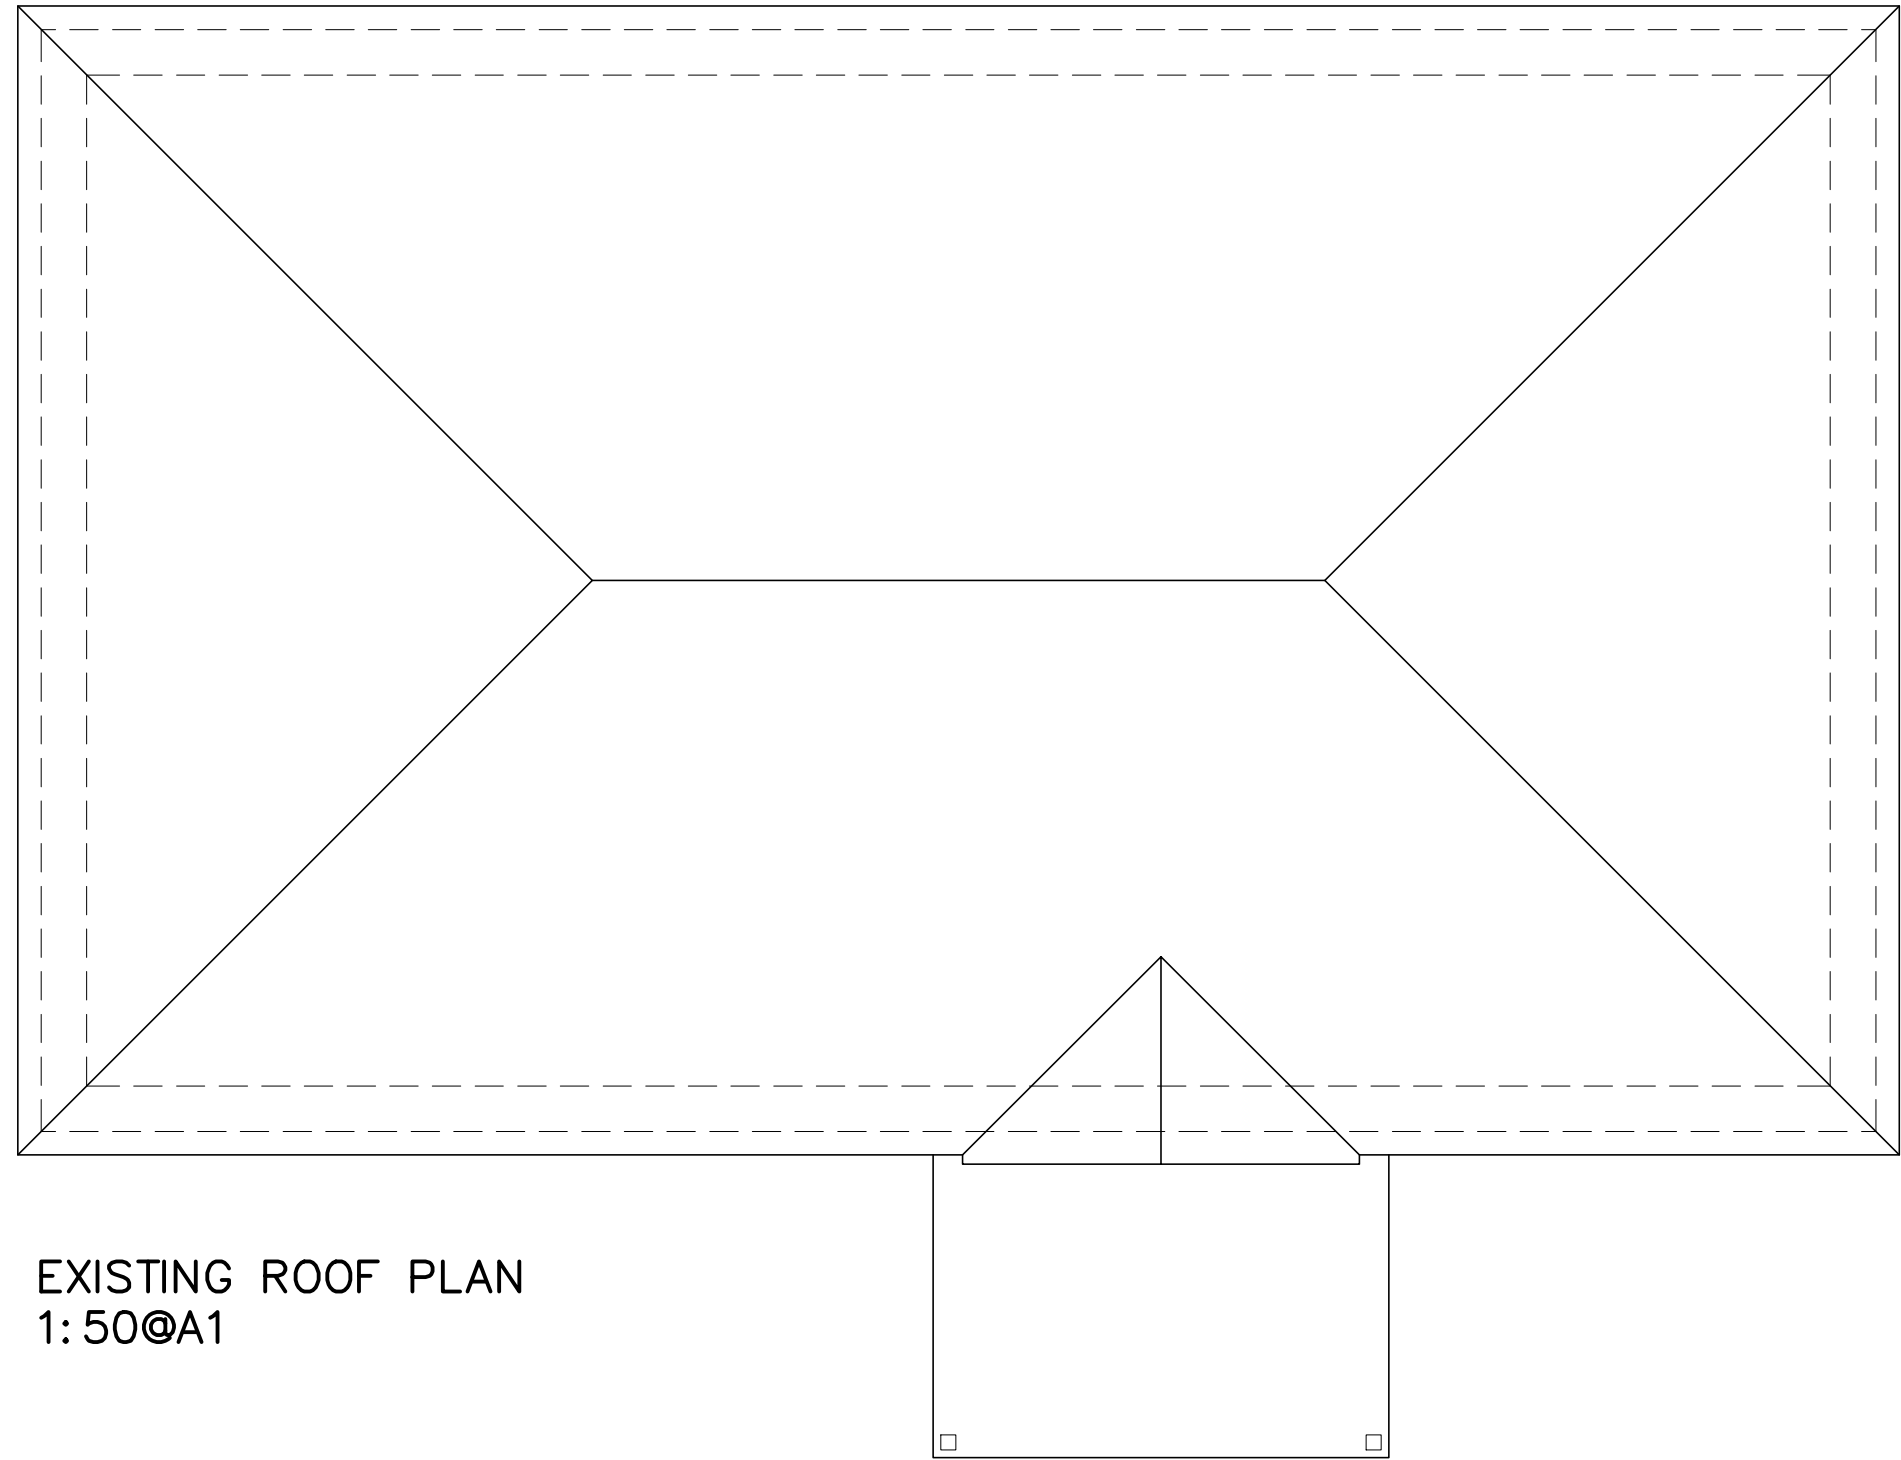


JDB
DESIGN
Architectural Services
E: JDBdesign@hotmail.co.uk
T: +44 (0)7875395257

A	Site plan updated to suit new roof plan and 1.2m high dwarf wall shown to Old Hale Way.	02/04/25
Project: 36 Brampton Park Road, Hitchin		
Title: Existing Plans & Elevations & Site Location Plan & Proposed Site/Roof Plan		
Scale: As shown @A1	Date: Jul 24	Drawn: JB
Drawing No: 200/24/100	Checked: XXX	Revision: A