


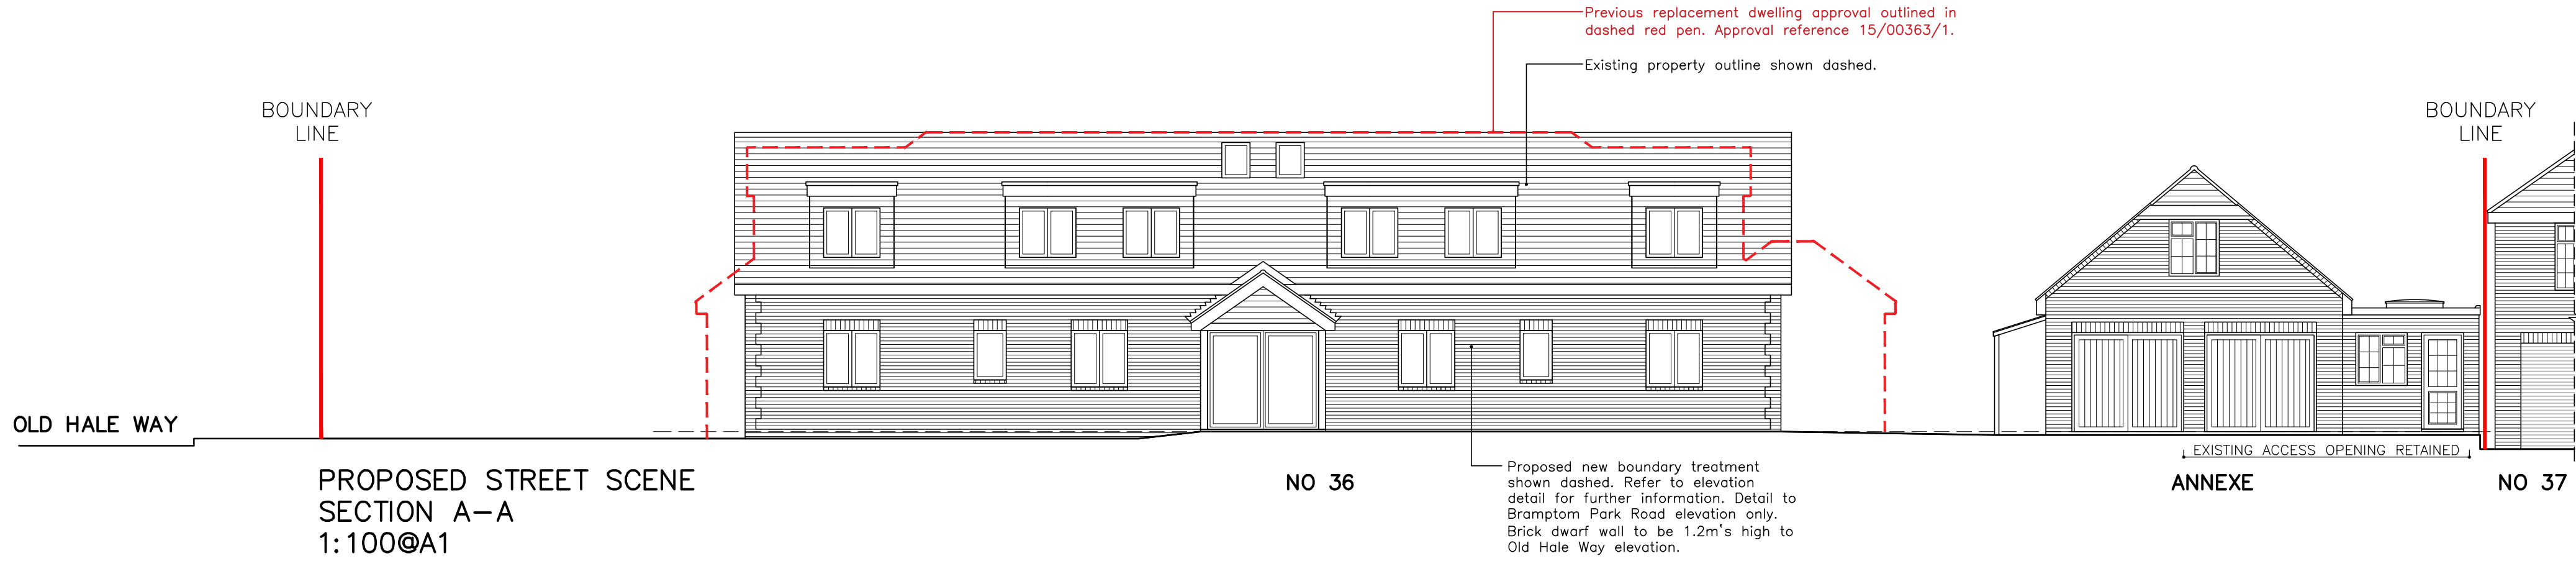


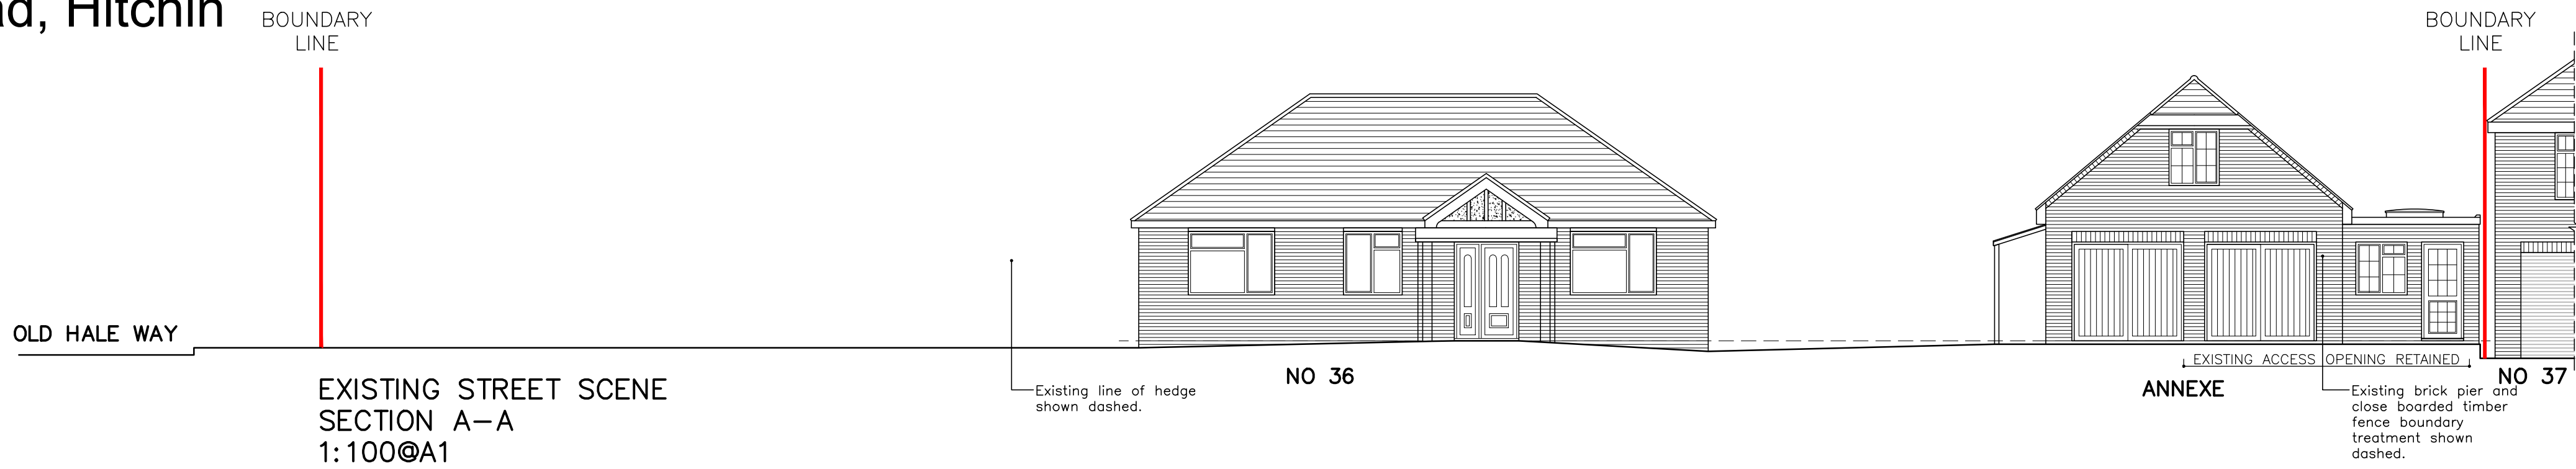

0 2 4 6 8 10m
EXISTING & PROPOSED SITE SECTIONS 1:100@A1

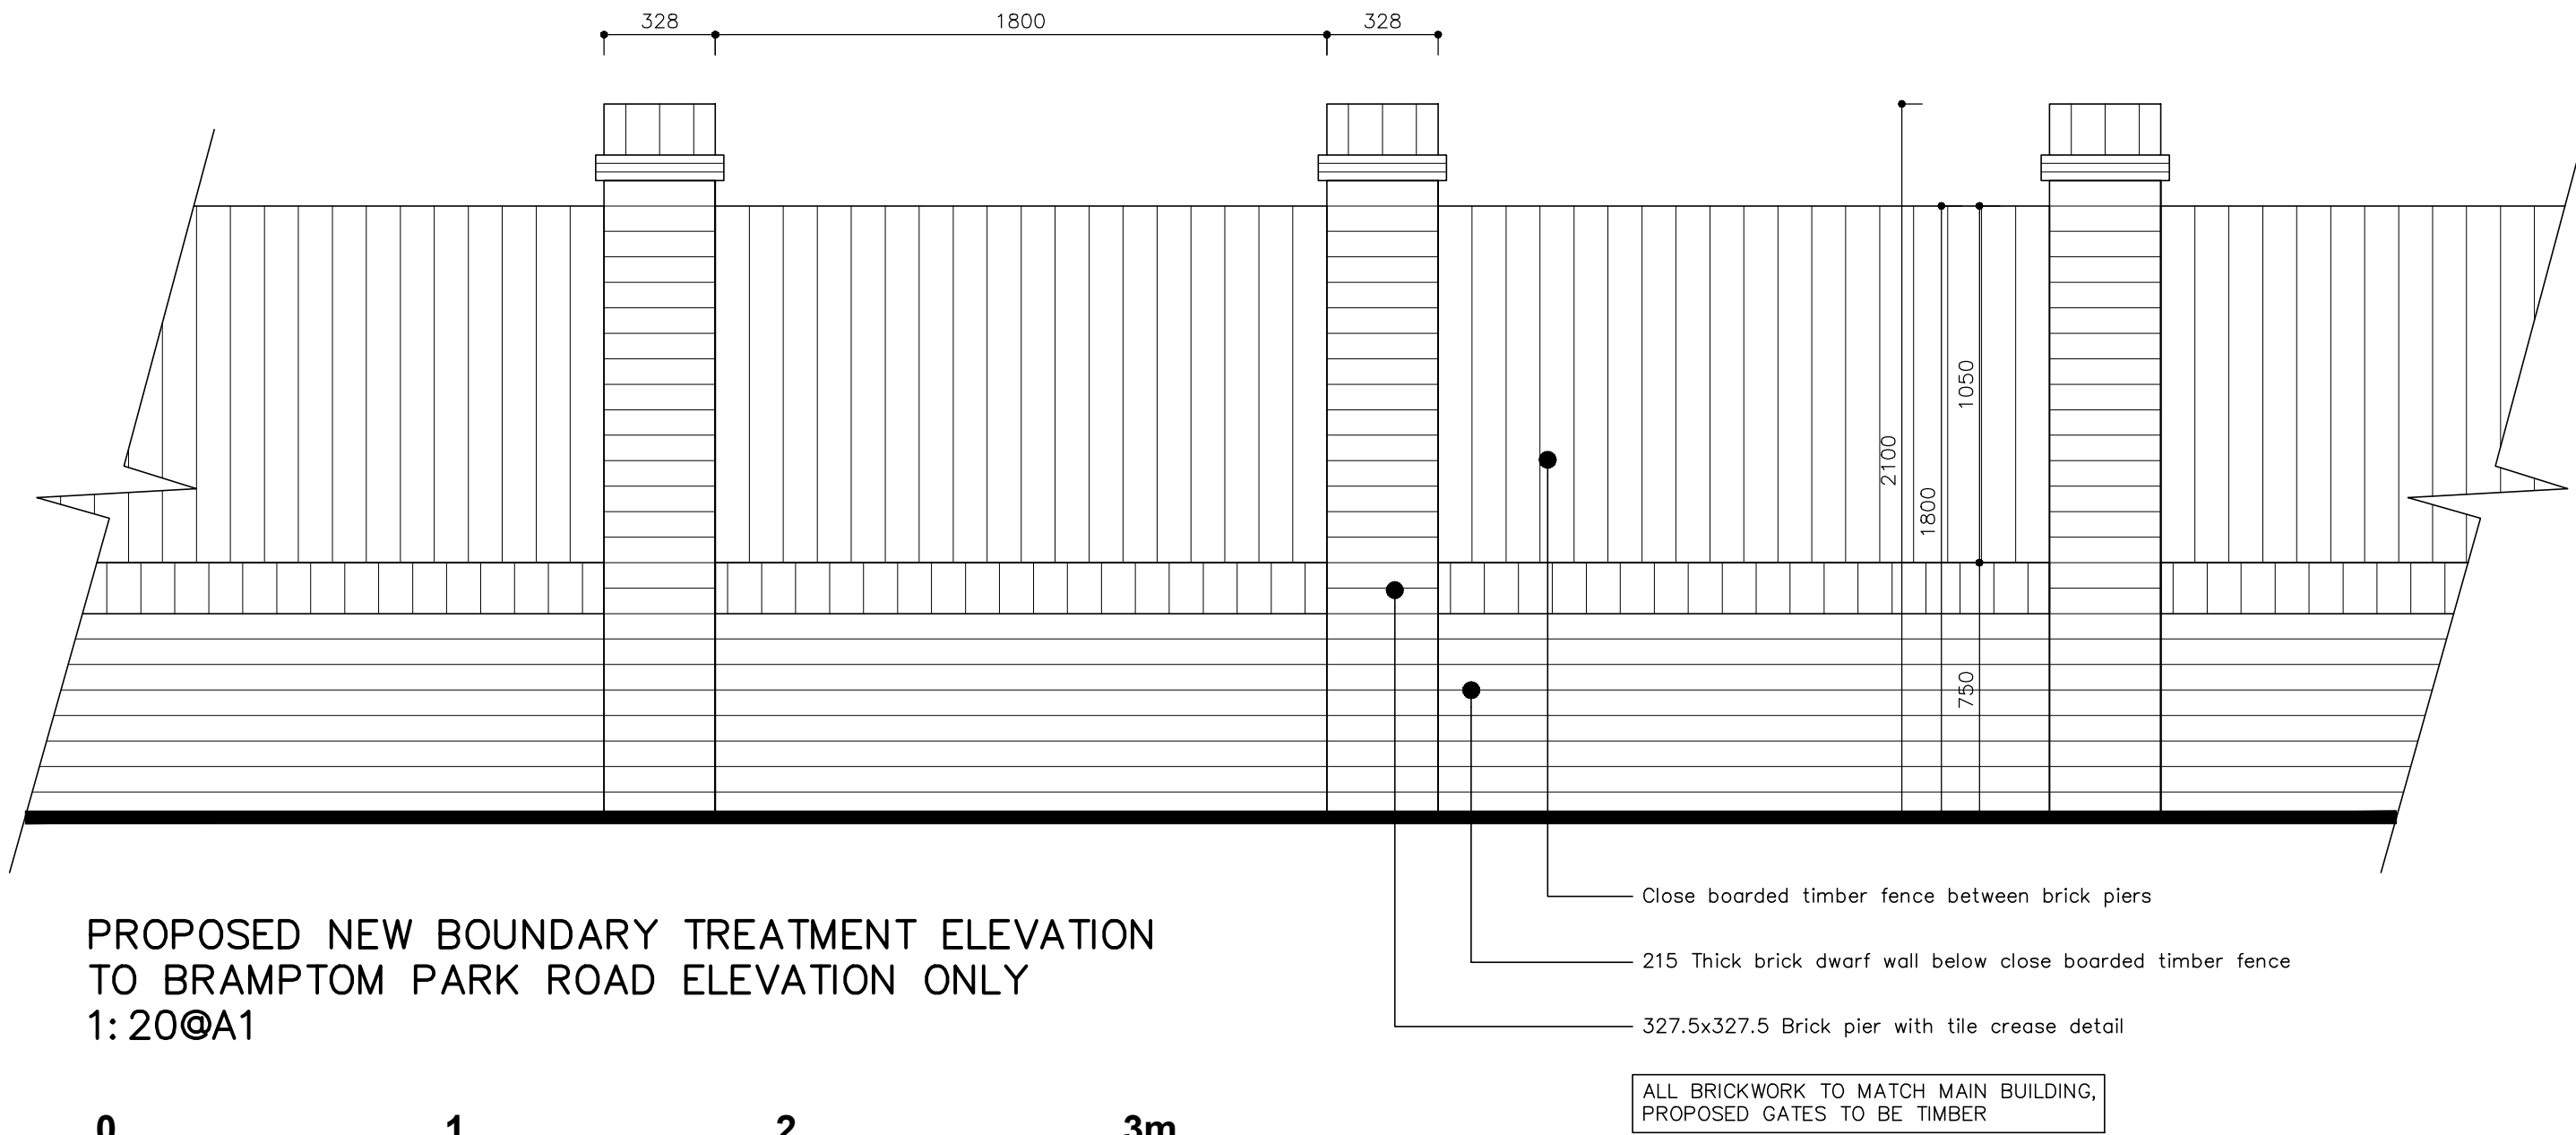

0 1 2 3m
PROPOSED BOUNDARY TREATMENT DETAIL 1:20@A1

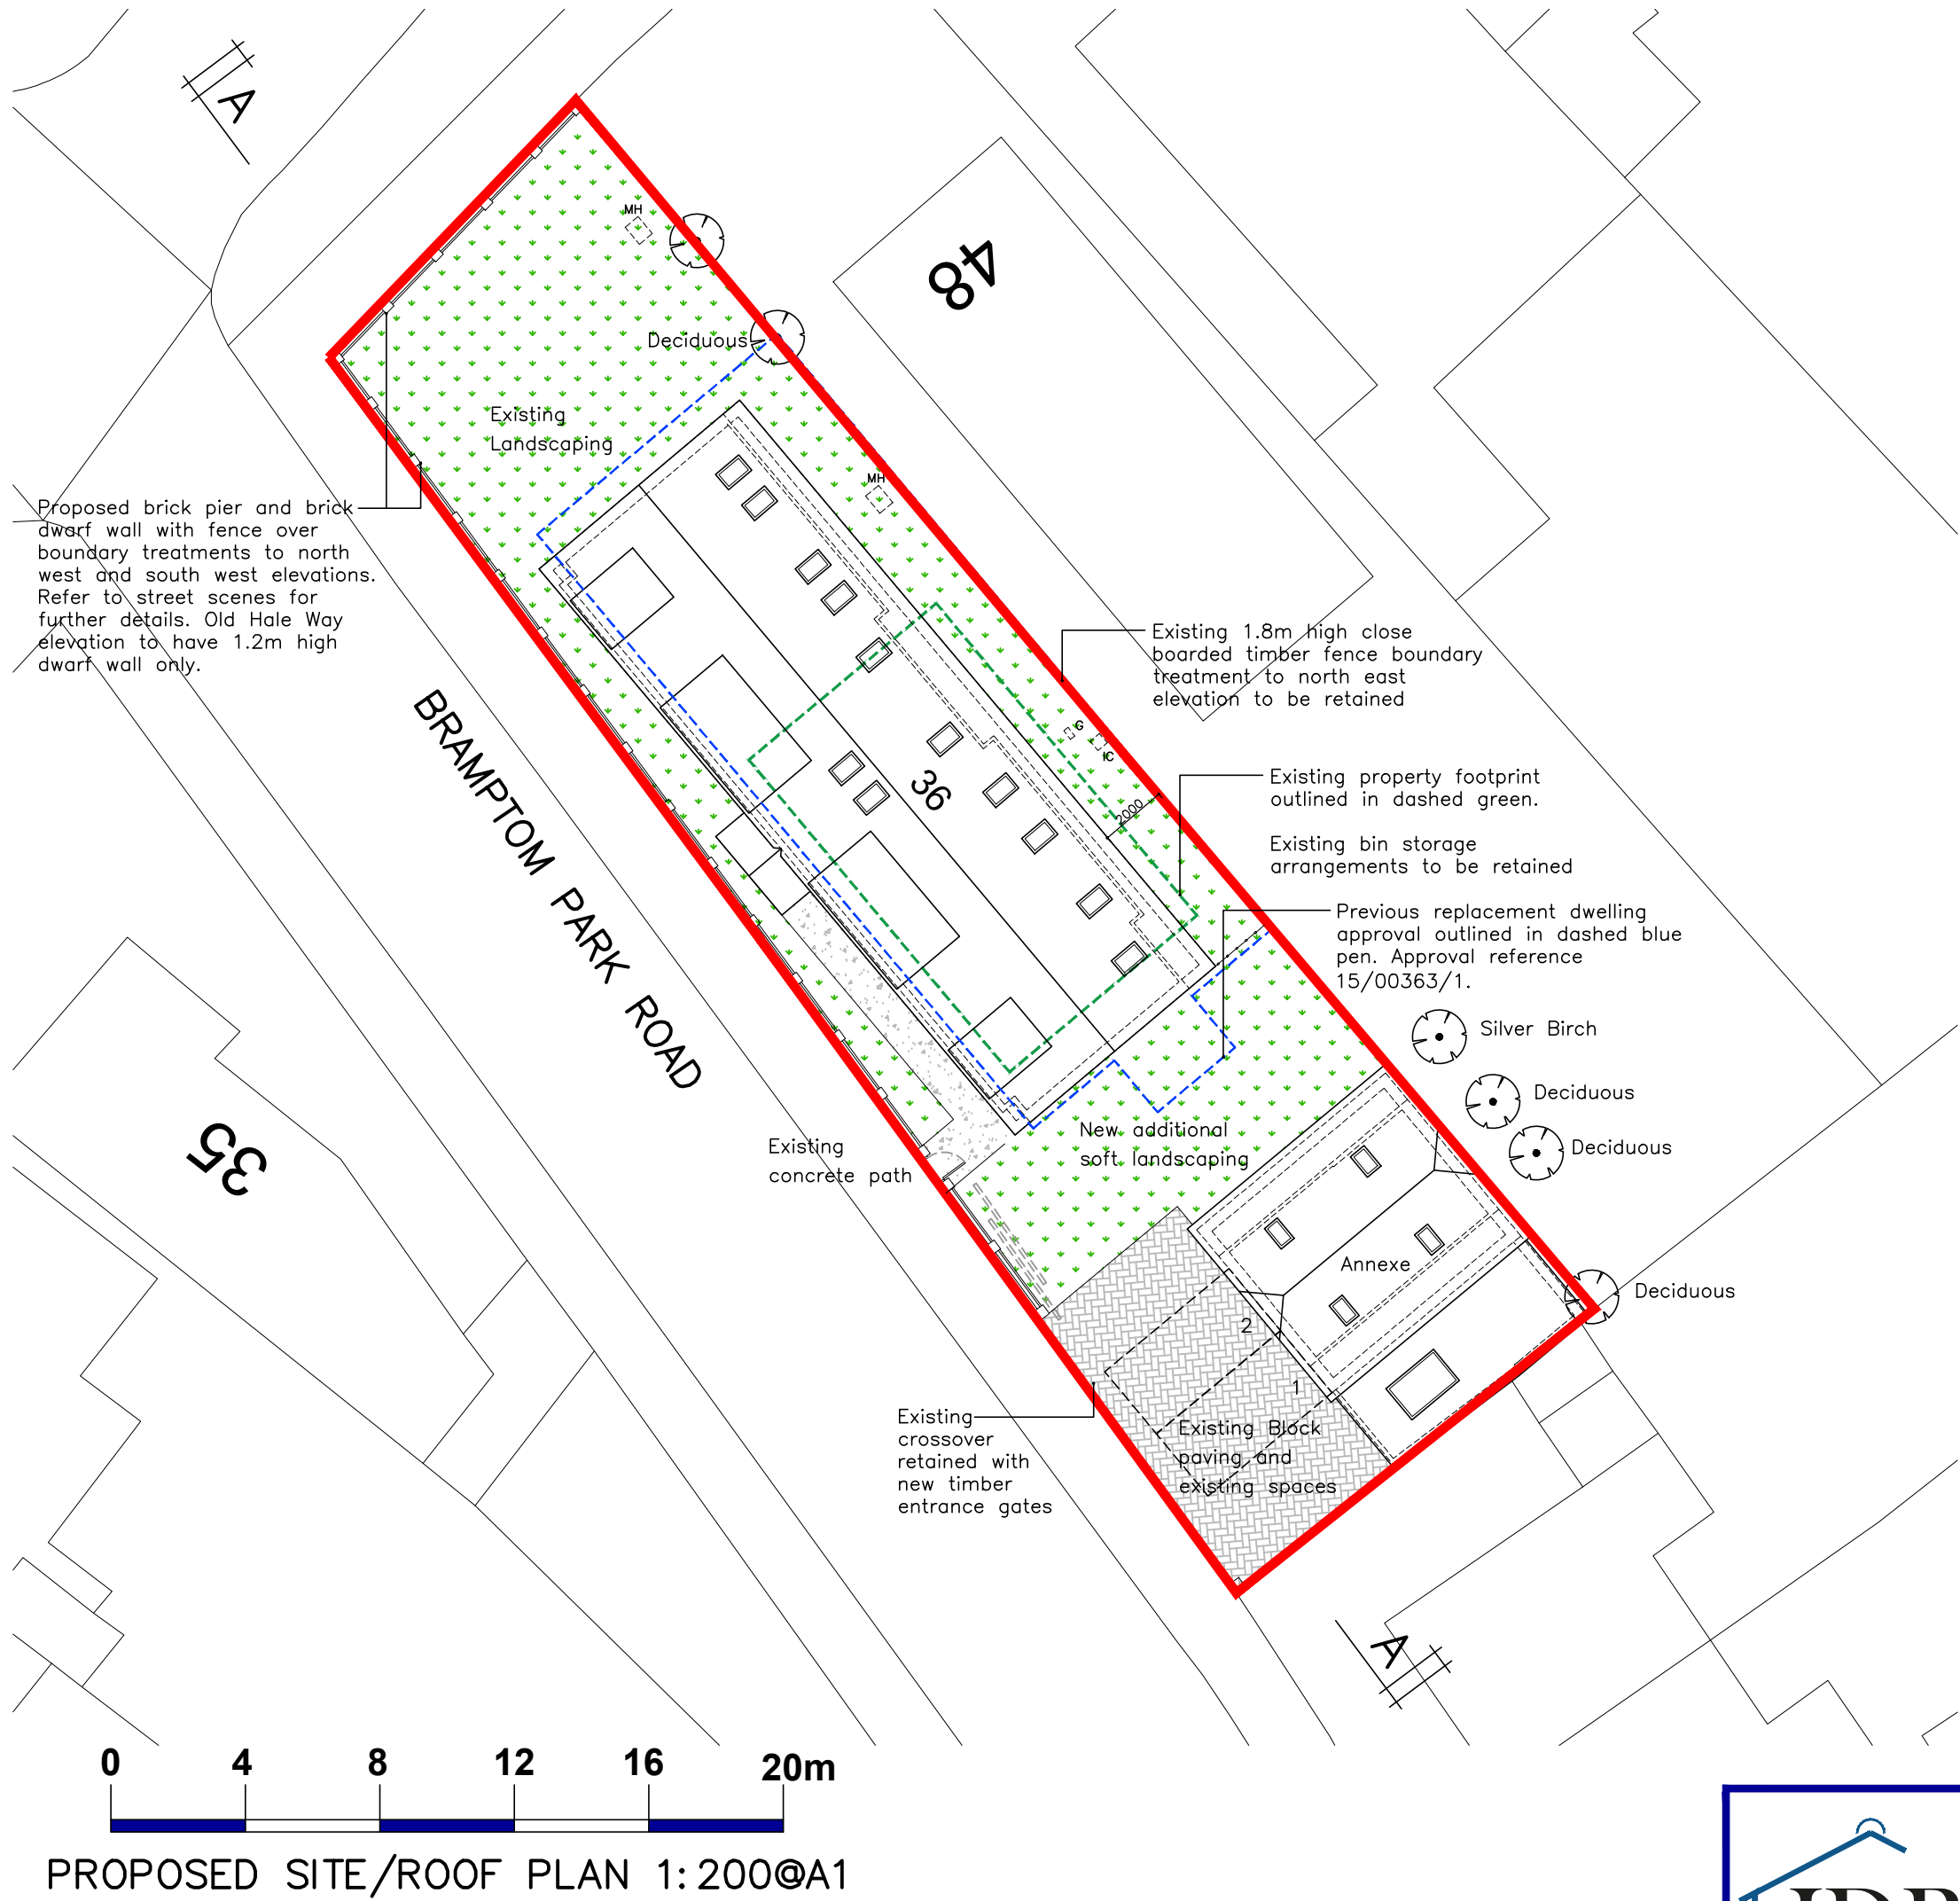

JDB
DESIGN
Architectural Services
E: JDBdesign@hotmail.co.uk
T: +44 (0)7875395257

A Site plan & front elevation updated to suit new roof layout and site plan updated to show 1.2m high dwarf wall to Old Hale Way.				02/04/25
Project: 36 Brampton Park Road, Hitchin				
Title: Existing and Proposed Street Scenes and Boundary Treatment				
Detail	Date	Drawn	Checked	
As shown @A1	Jul 24	JB	XXX	
Drawing No: 200/24/102				Revision: A