



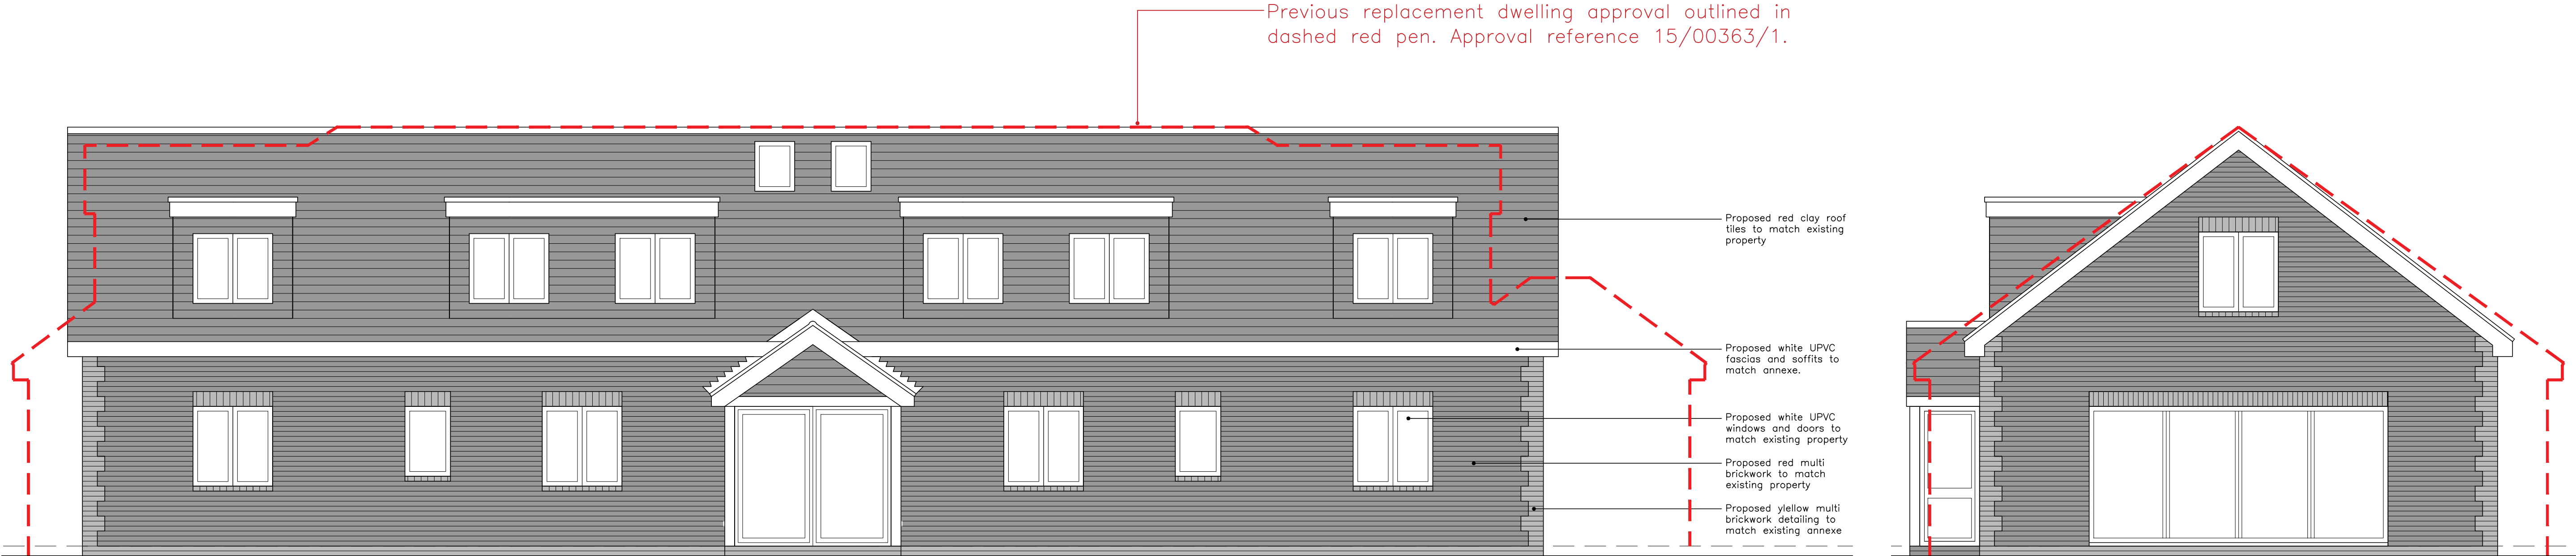


PROPOSED FRONT ELEVATION
1: 50@A1


PROPOSED SIDE ELEVATION
1: 50@A1

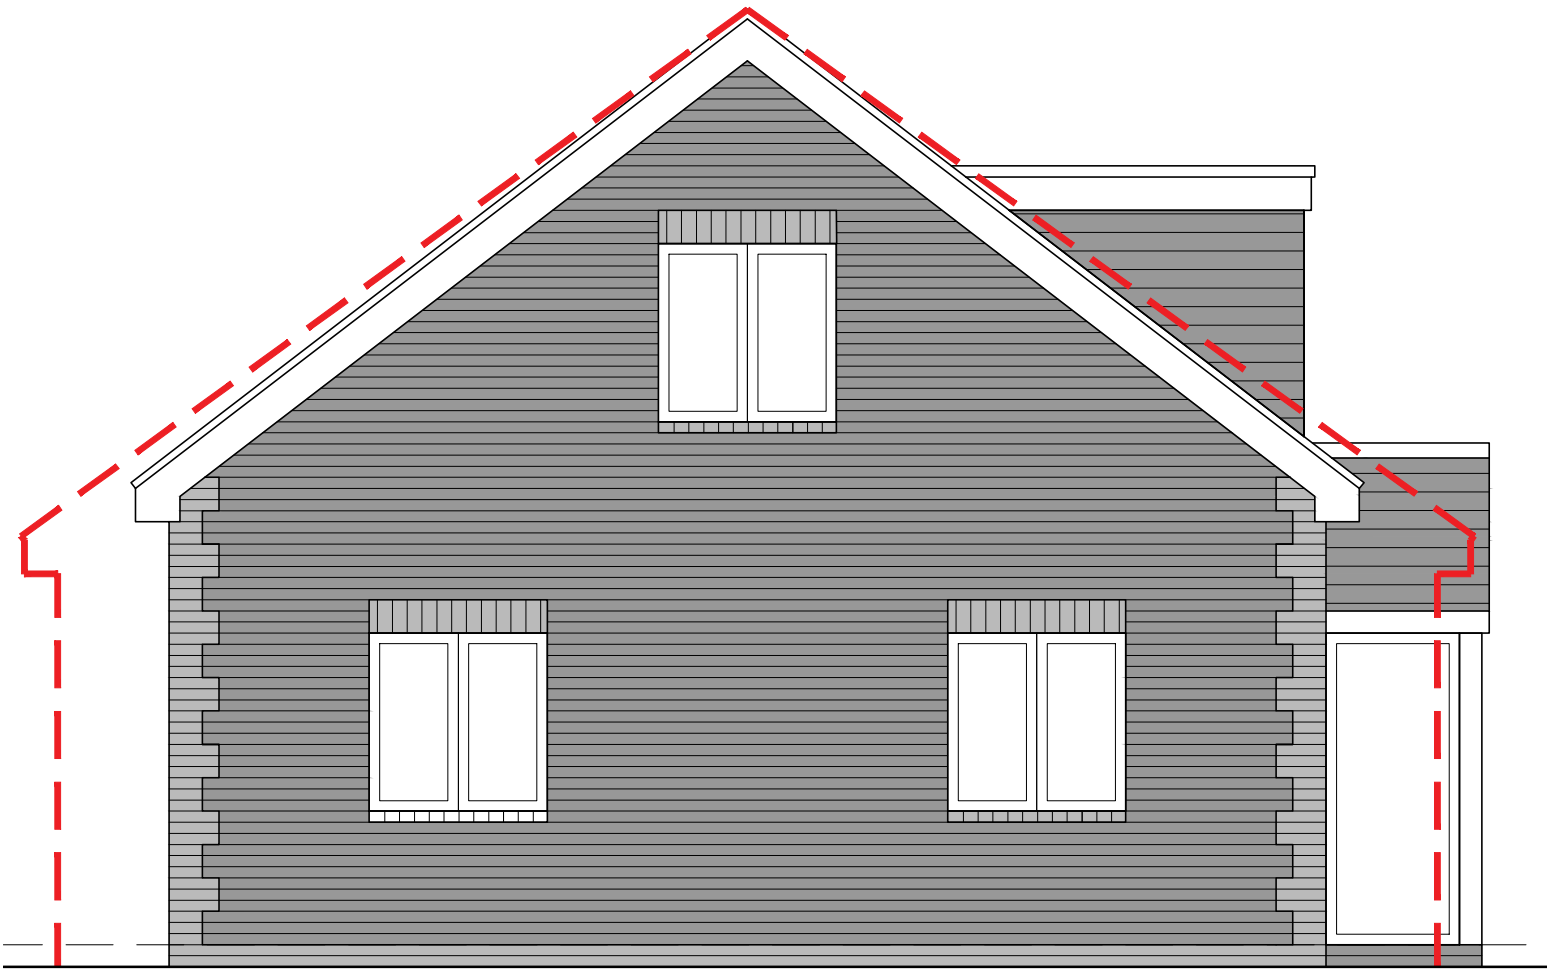

PROPOSED SIDE ELEVATION
1: 50@A1

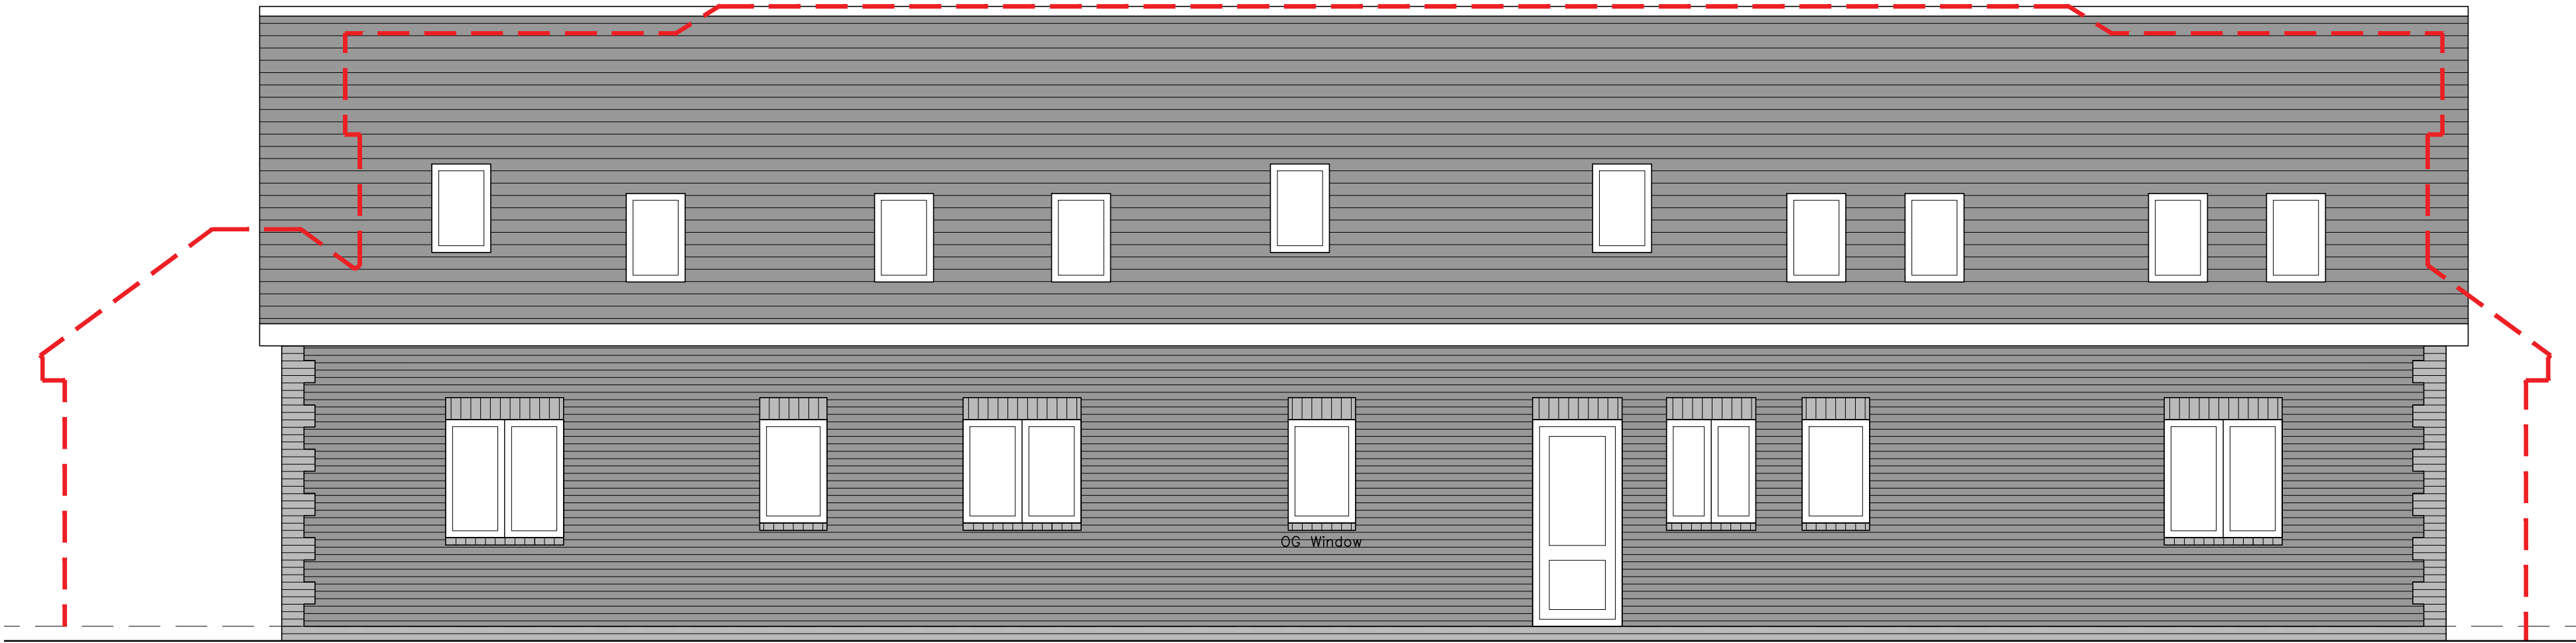

PROPOSED REAR ELEVATION
1: 50@A1

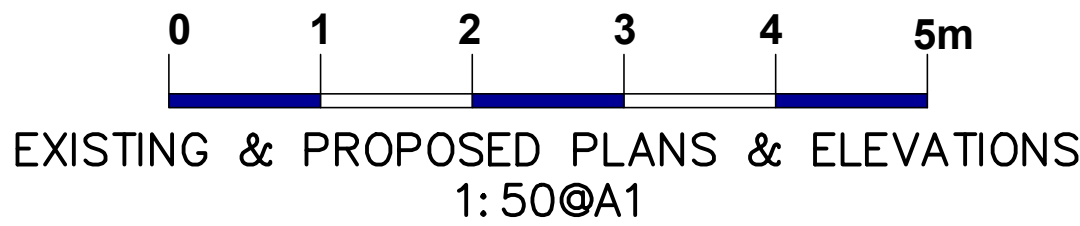

Proposed Elevations



JDB
DESIGN
Architectural Services
E: JDBdesign@hotmail.co.uk
T: +44 (0)7875395257

A Plans updated to shown new reduced front dormer designs.		02/04/25
Project: 36 Brampton Park Road, Hitchin		
Title: Proposed Elevations		
Scale: As shown @A1	Date: Jul 24	Drawn: JB
Drawing No: 200/24/104		Checked: XXX
		Revision: A