



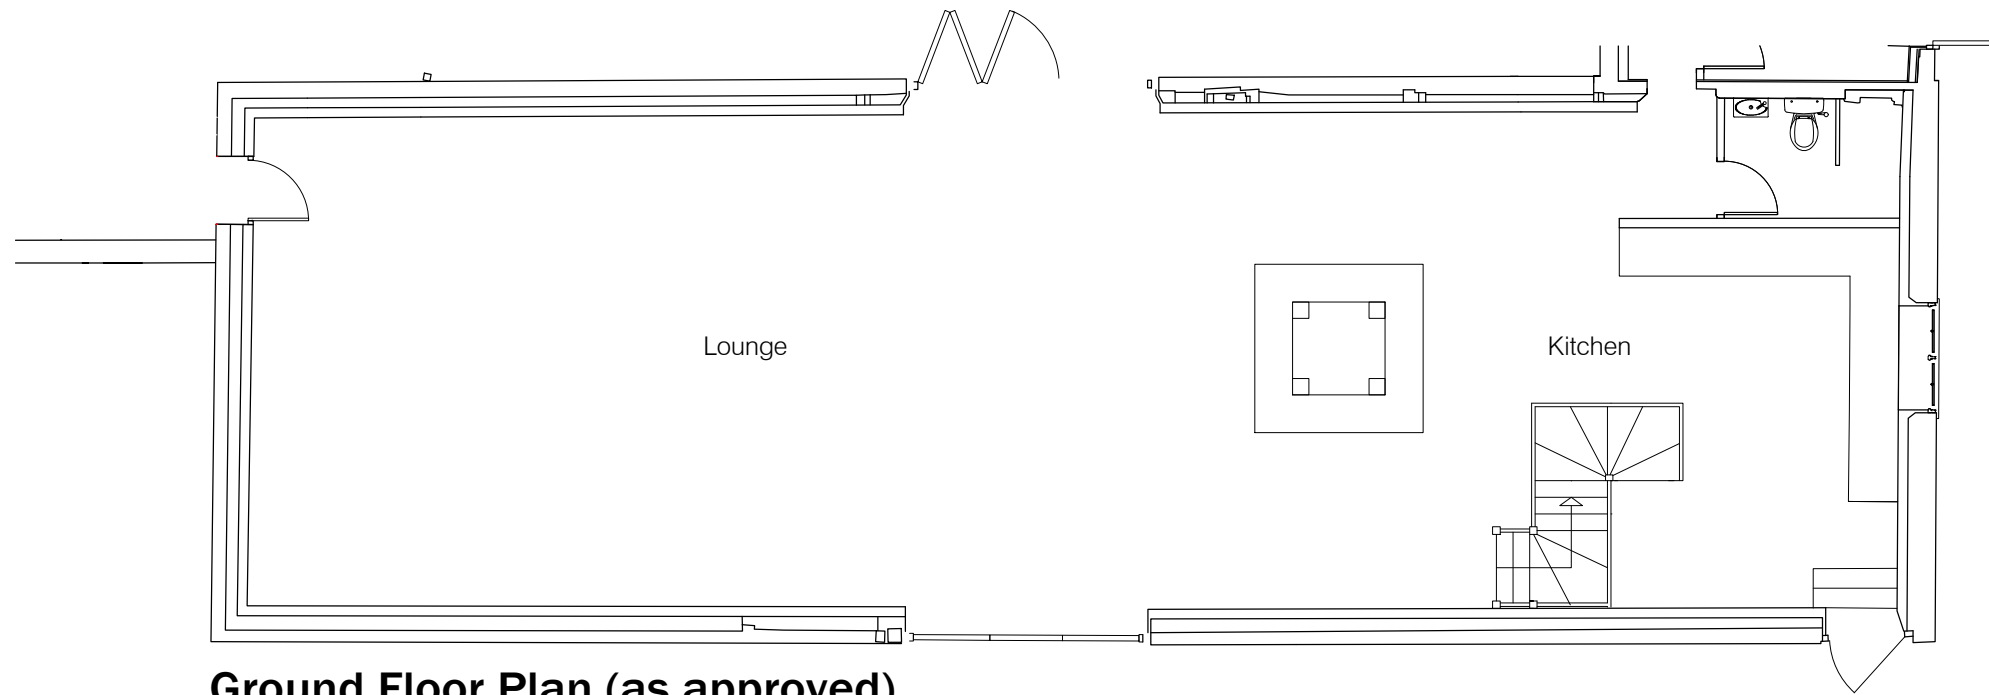

Ground Floor Plan (as approved)

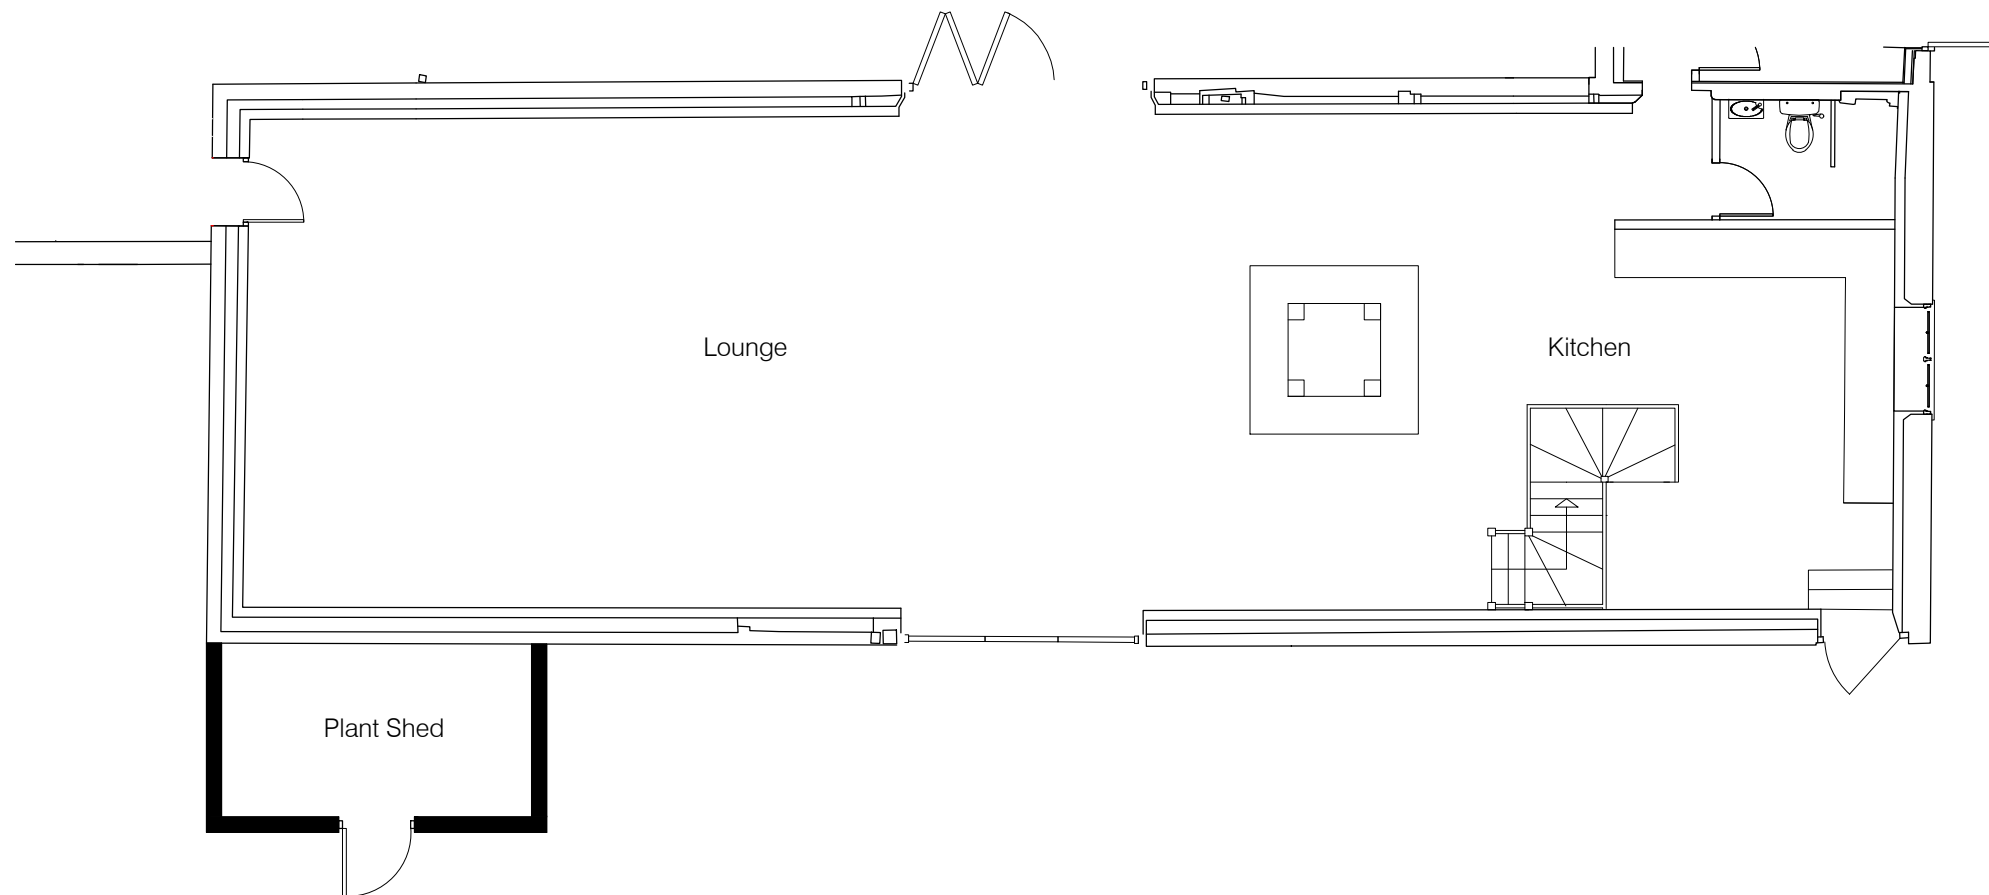

Ground Floor Plan (proposed)

1:	1		0.1	m
1:	20		2	m
1:	50		5	m
1:	100		10	m
1:	200		20	m
1:	500		50	m
1:	1250		125	m

- o CLIENT MUST SEEK SEPARATE SPECIALIST ADVICE ON PARTY WALL MATTERS IN SUFFICIENT TIME TO SERVE ALL NOTICES IF REQUIRED
- o ALL STRUCTURAL ELEMENTS ARE INDICATIVE ONLY AND SUBJECT TO FULL STRUCTURAL DESIGN BY STRUCTURAL ENGINEER - ALL DESIGN IS SUBJECT TO STRUCTURAL DESIGN TO BE PROVIDED BY OTHERS
- o THIS DRAWING IS FOR PLANNING APPROVAL ONLY AND SUBJECT TO ALL OTHER RELEVANT STATUTORY APPROVALS



for approval

This drawing is protected under © copy right



CONTRACT
Proposed Lean to Plant Shed
Rye End Farm, Codicote,
Hitchin, Hertfordshire, SG4 8SU

DRAWING TITLE
Approved & Proposed Floor Plans

SCALE 1:100@A3 DRAWING NUMBER REVISION

DATE Sept 2024 PO5

DRAWN JEI

JOB NUMBER RSD-24-12 CHECKED BY

redshed design telephone: 01462 817075, 07884008970
45 Hoo Road fax: 01462 807175
Meppershall e-mail: james/karen@redsheddesign.co.uk
Bedfordshire www.redsheddesign.co.uk
sg17 5lp