



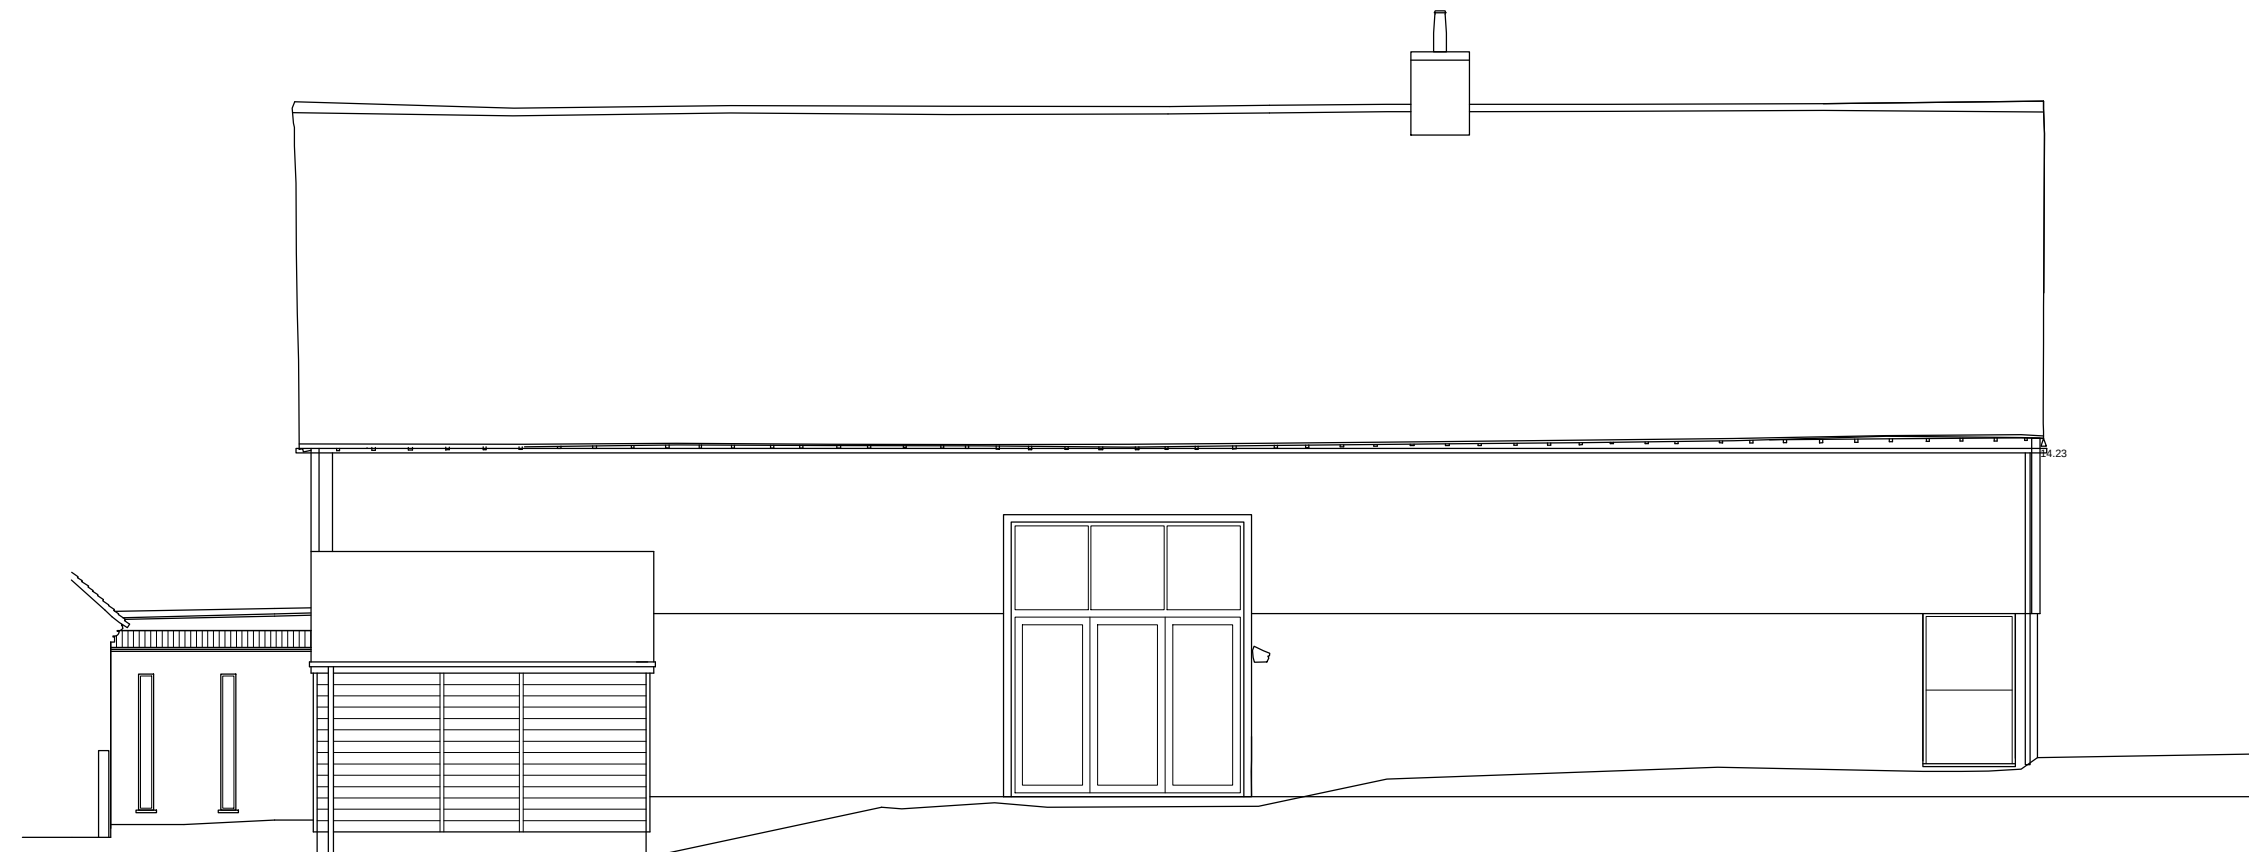

Front Elevation (proposed)

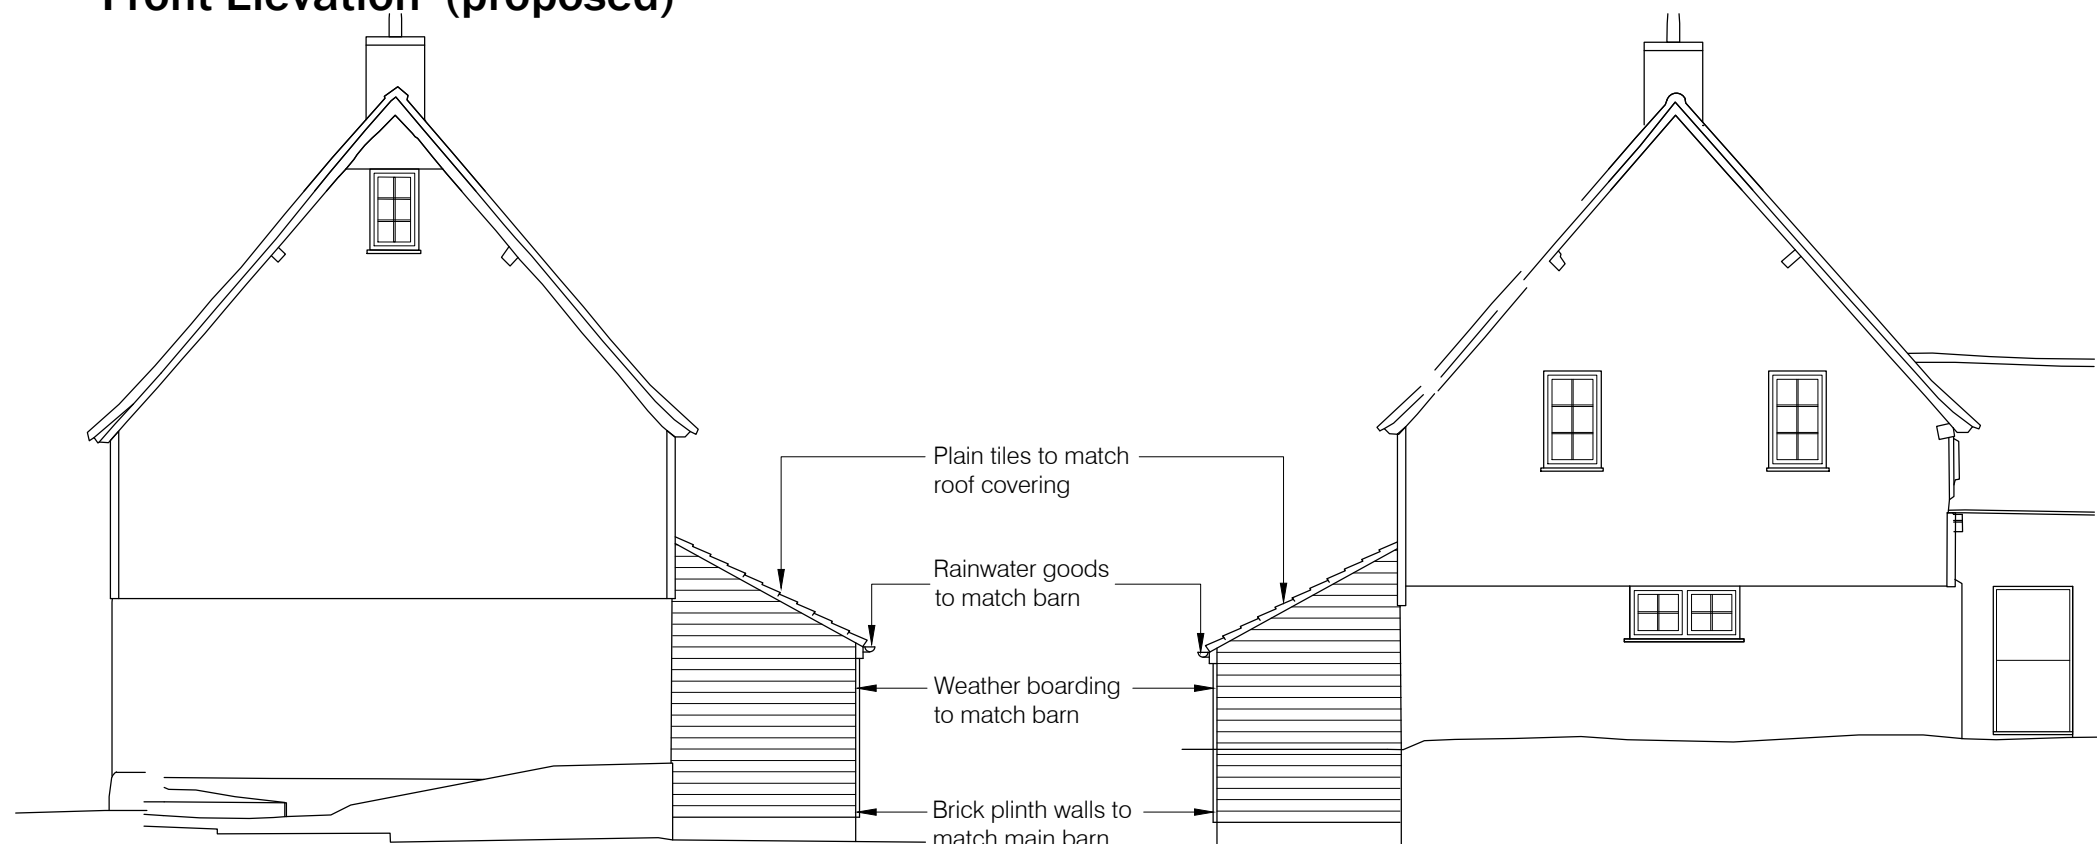

Side Elevation (proposed)

Side Elevation (proposed)

1:	1		0.1	m
1:	20		2	m
1:	50		5	m
1:	100		10	m
1:	200		20	m
1:	500		50	m
1:	1250		125	m

- CLIENT MUST SEEK SEPARATE SPECIALIST ADVICE ON PARTY WALL MATTERS IN SUFFICIENT TIME TO SERVE ALL NOTICES IF REQUIRED
- ALL STRUCTURAL ELEMENTS ARE INDICATIVE ONLY AND SUBJECT TO FULL STRUCTURAL DESIGN BY STRUCTURAL ENGINEER - ALL DESIGN IS SUBJECT TO STRUCTURAL DESIGN TO BE PROVIDED BY OTHERS
- THIS DRAWING IS FOR PLANNING APPROVAL ONLY AND SUBJECT TO ALL OTHER RELEVANT STATUTORY APPROVALS

This drawing is protected under © copy right



for approval

CONTRACT	Proposed Lean to Plant Shed		
	Rye End Farm, Codicote, Hitchin, Hertfordshire, SG4 8SU		
DRAWING TITLE	Proposed Elevations		
SCALE	1:100@A3	DRAWING NUMBER	REVISION
DATE	Sept 2024	PO4	
DRAWN	JEI		
JOB NUMBER	RSD-24-12	CHECKED BY	

redshed design
45 Hoo Road
Meppershall
Bedfordshire
SG17 5LP
telephone: 01462 817075, 07884008970
fax: 01462 807175
e-mail: james/karen@redsheddesign.co.uk
www.redsheddesign.co.uk