



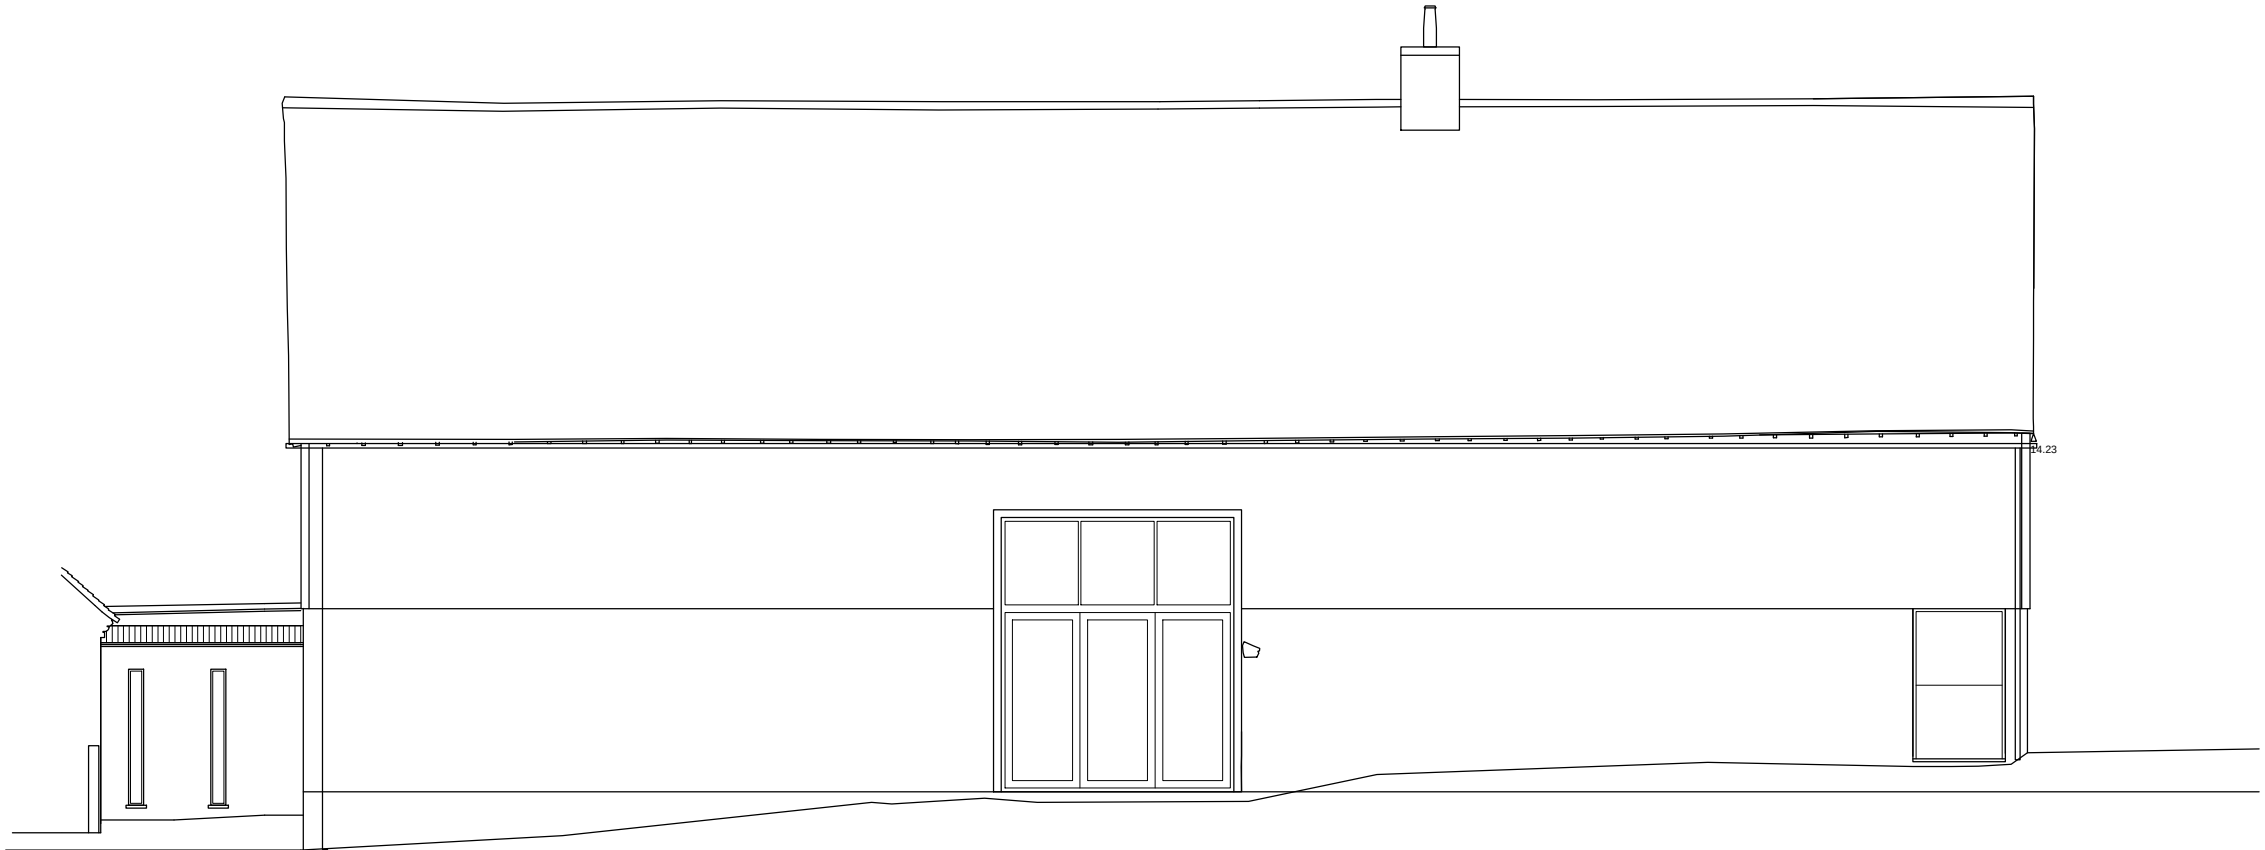


Front Elevation (As approved)

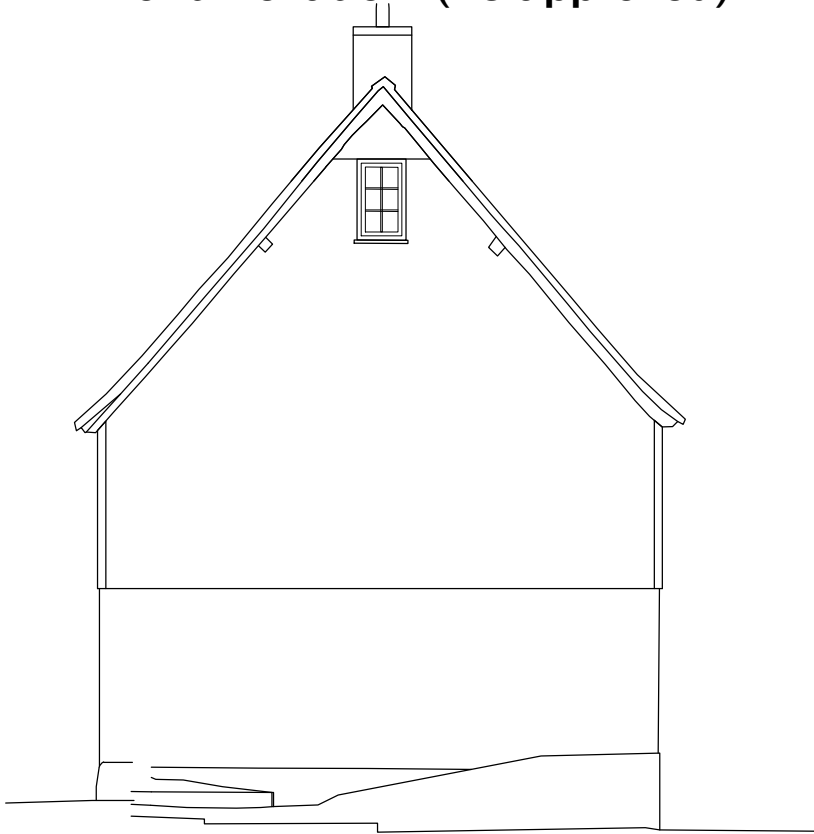

Side Elevation (As approved)



Side Elevation (As approved)

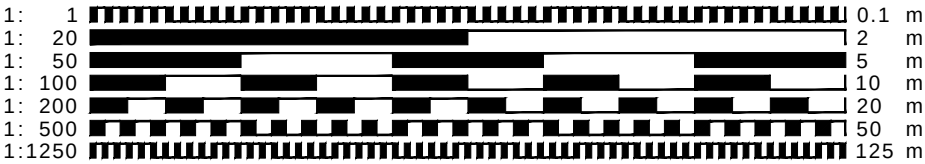

- CLIENT MUST SEEK SEPARATE SPECIALIST ADVICE ON PARTY WALL MATTERS IN SUFFICIENT TIME TO SERVE ALL NOTICES IF REQUIRED
- ALL STRUCTURAL ELEMENTS ARE INDICATIVE ONLY AND SUBJECT TO FULL STRUCTURAL DESIGN BY STRUCTURAL ENGINEER - ALL DESIGN IS SUBJECT TO STRUCTURAL DESIGN TO BE PROVIDED BY OTHERS
- THIS DRAWING IS FOR PLANNING APPROVAL ONLY AND SUBJECT TO ALL OTHER RELEVANT STATUTORY APPROVALS

This drawing is protected under © copy right



RE_d
SH_eD
s
i
g
n



for approval

CONTRACT		
Proposed Lean to Plant Shed		
Rye End Farm, Codicote,		
Hitchin, Hertfordshire, SG4 8SU		
DRAWING TITLE		
Approved Elevations		
SCALE	1:100@A3	DRAWING NUMBER
DATE	Sept 2024	PO3
DRAWN	JEI	CHECKED BY
JOB NUMBER	RSD-24-12	
redshed design		
45 Hoo Road		
Meppershall		
Bedfordshire		
sg17 5lp		
telephone: 01462 817075, 07884008970		
fax: 01462 807175		
e-mail: james/karen@redsheddesign.co.uk		
www.redsheddesign.co.uk		