



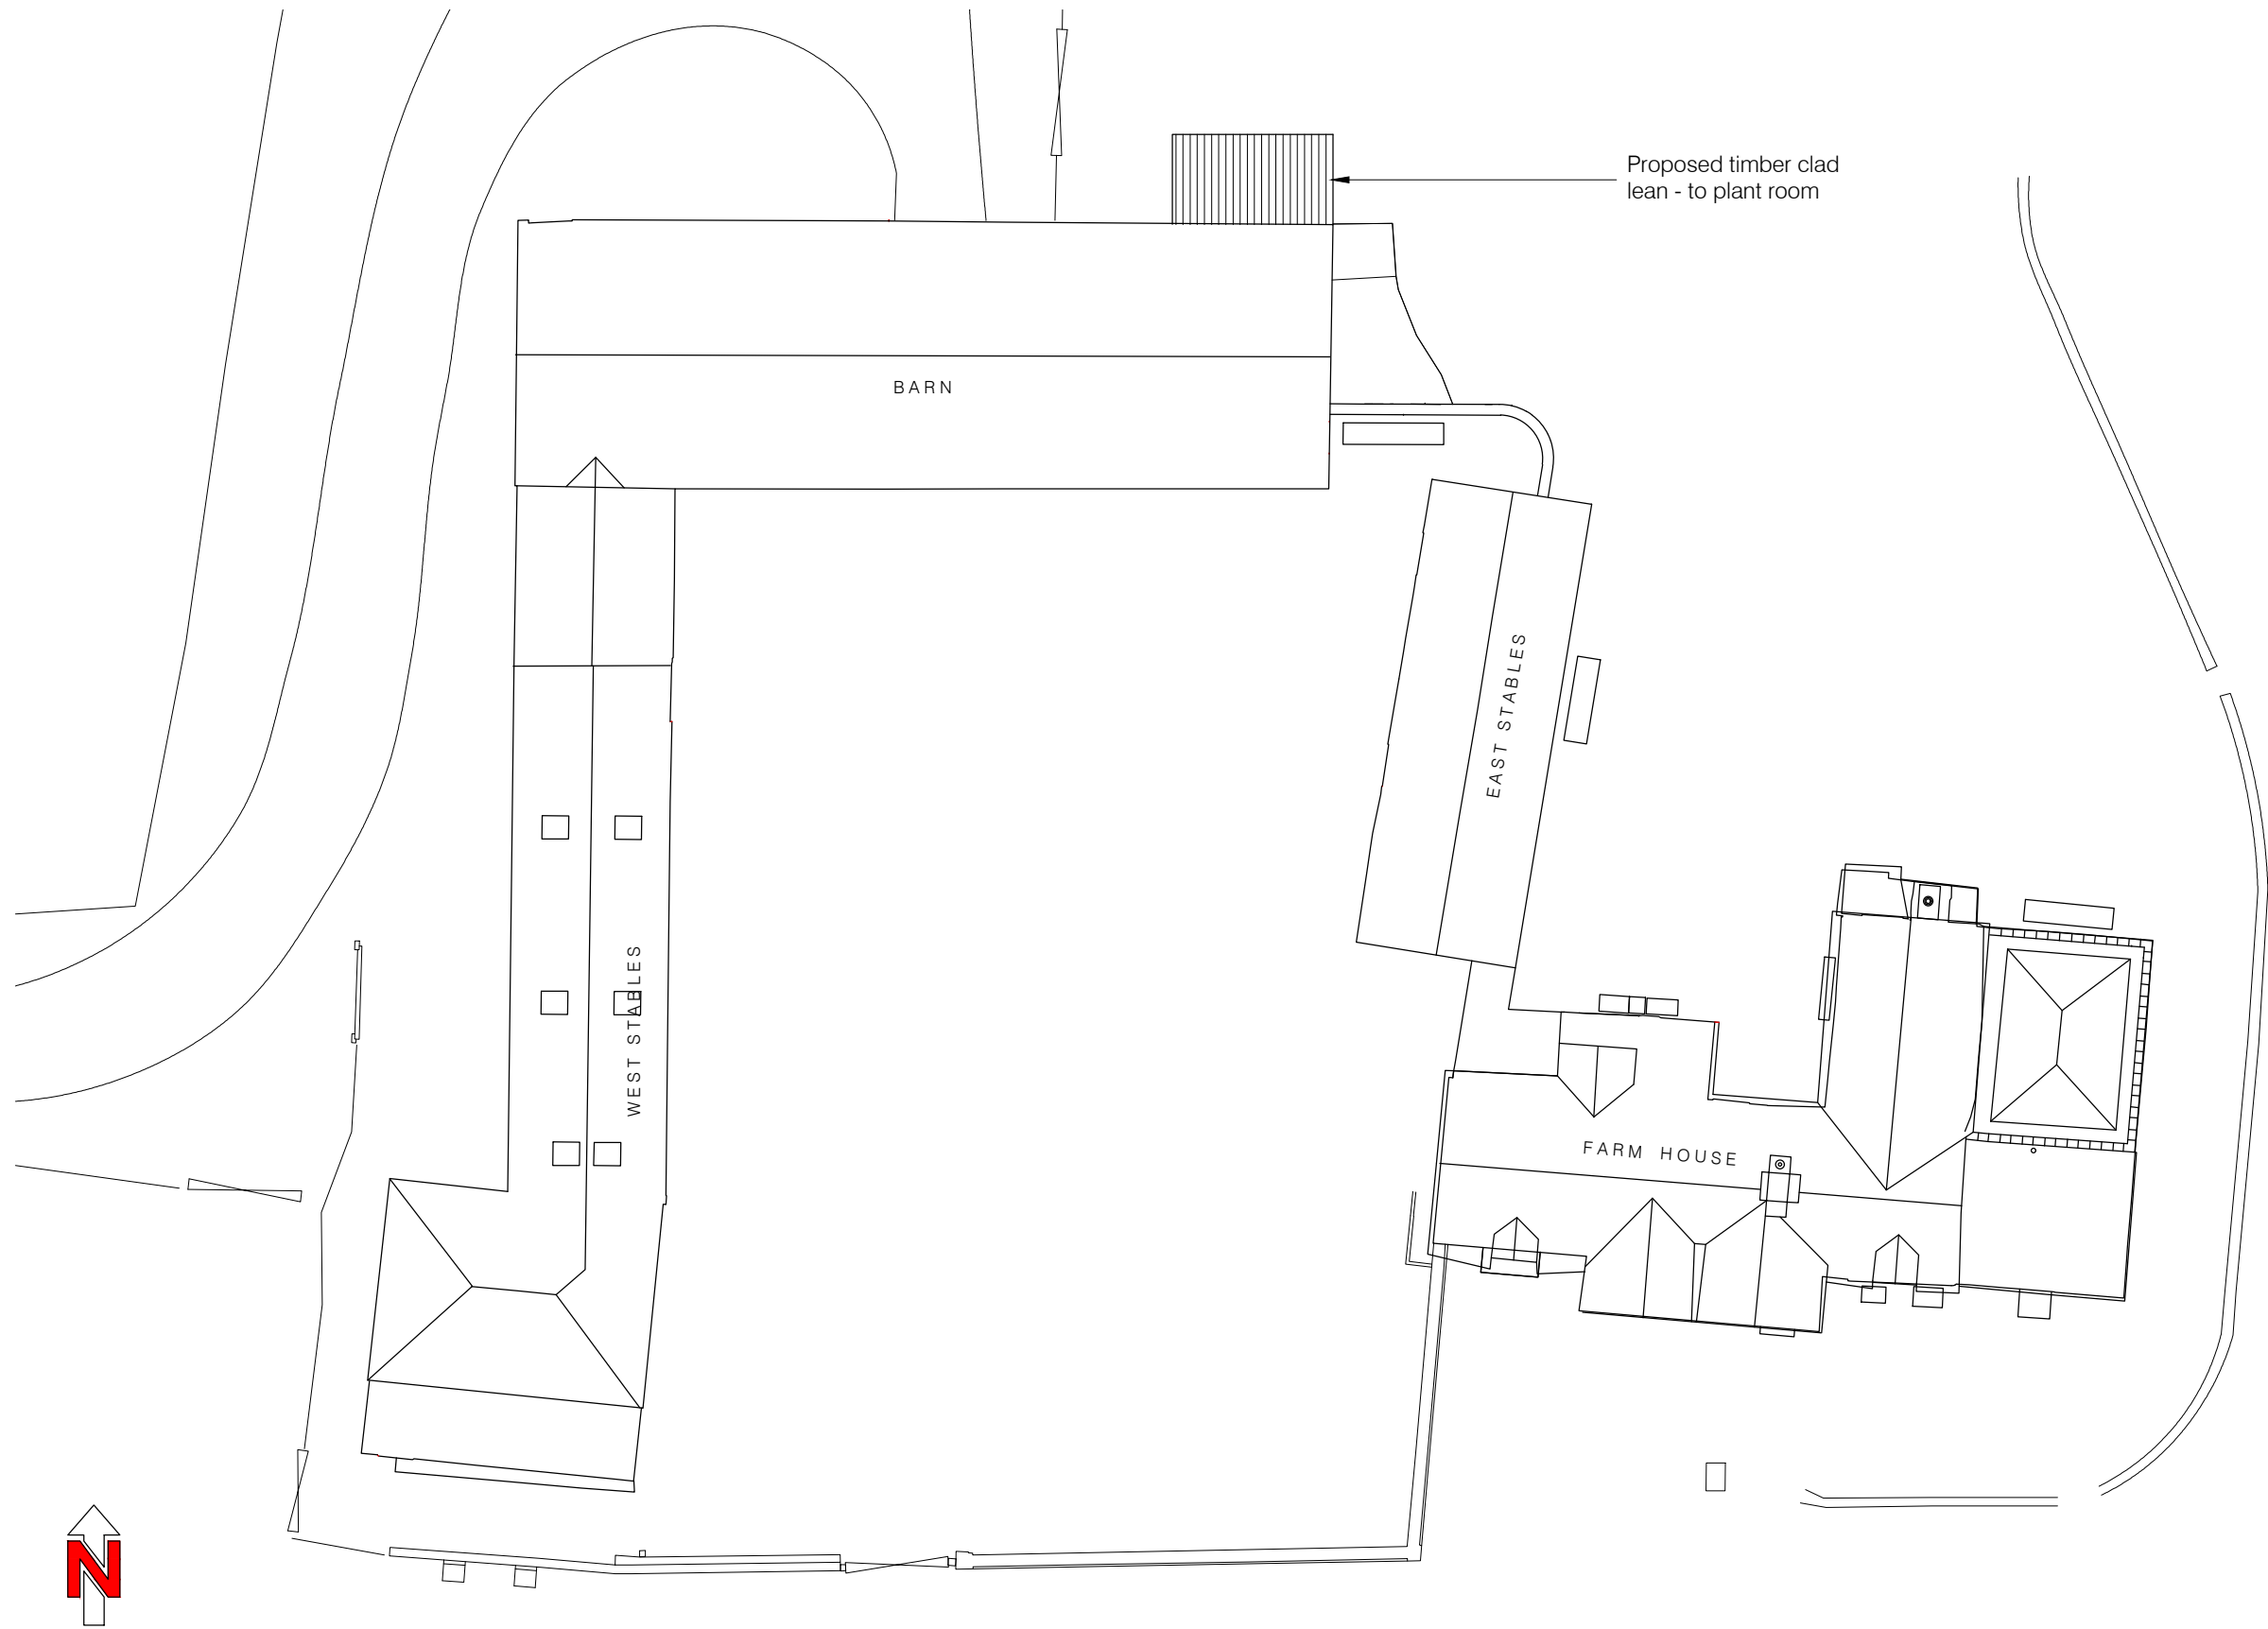

Proposed Site Plan

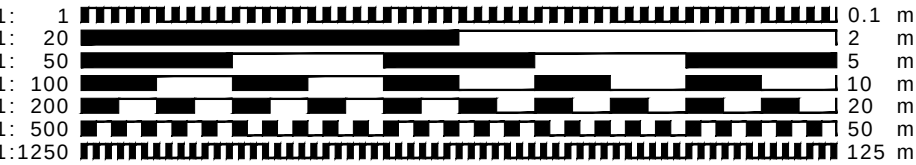

- CLIENT MUST SEEK SEPARATE SPECIALIST ADVICE ON PARTY WALL MATTER IN SUFFICIENT TIME TO SERVE ALL NOTICES IF REQUIRED
- ALL STRUCTURAL ELEMENTS ARE INDICATIVE ONLY AND SUBJECT TO FULL STRUCTURAL DESIGN BY STRUCTURAL ENGINEER - ALL DESIGN IS SUBJECT TO STRUCTURAL DESIGN TO BE PROVIDED BY OTHERS
- THIS DRAWING IS FOR PLANNING APPROVAL ONLY AND SUBJECT TO ALL OTHER RELEVANT STATUTORY APPROVALS

This drawing is protected under © copy right



for approval

CONTRACT		
Proposed Lean to Plant Shed		
Rye End Farm, Codicote,		
Hitchin, Hertfordshire, SG4 8SU		
DRAWING TITLE		
Proposed Site Plan		
SCALE	1:200@A3	DRAWING NUMBER
DATE	Sept 2024	PO2
DRAWN	JEI	
JOB NUMBER	RSD-24-12	CHECKED BY
redshed design 45 Hoo Road Meppershall Bedfordshire sg17 5lp telephone: 01462 817075,07884008970 fax: 01462 807175 e-mail: james/karen@redsheddesign.co.uk www.redsheddesign.co.uk		