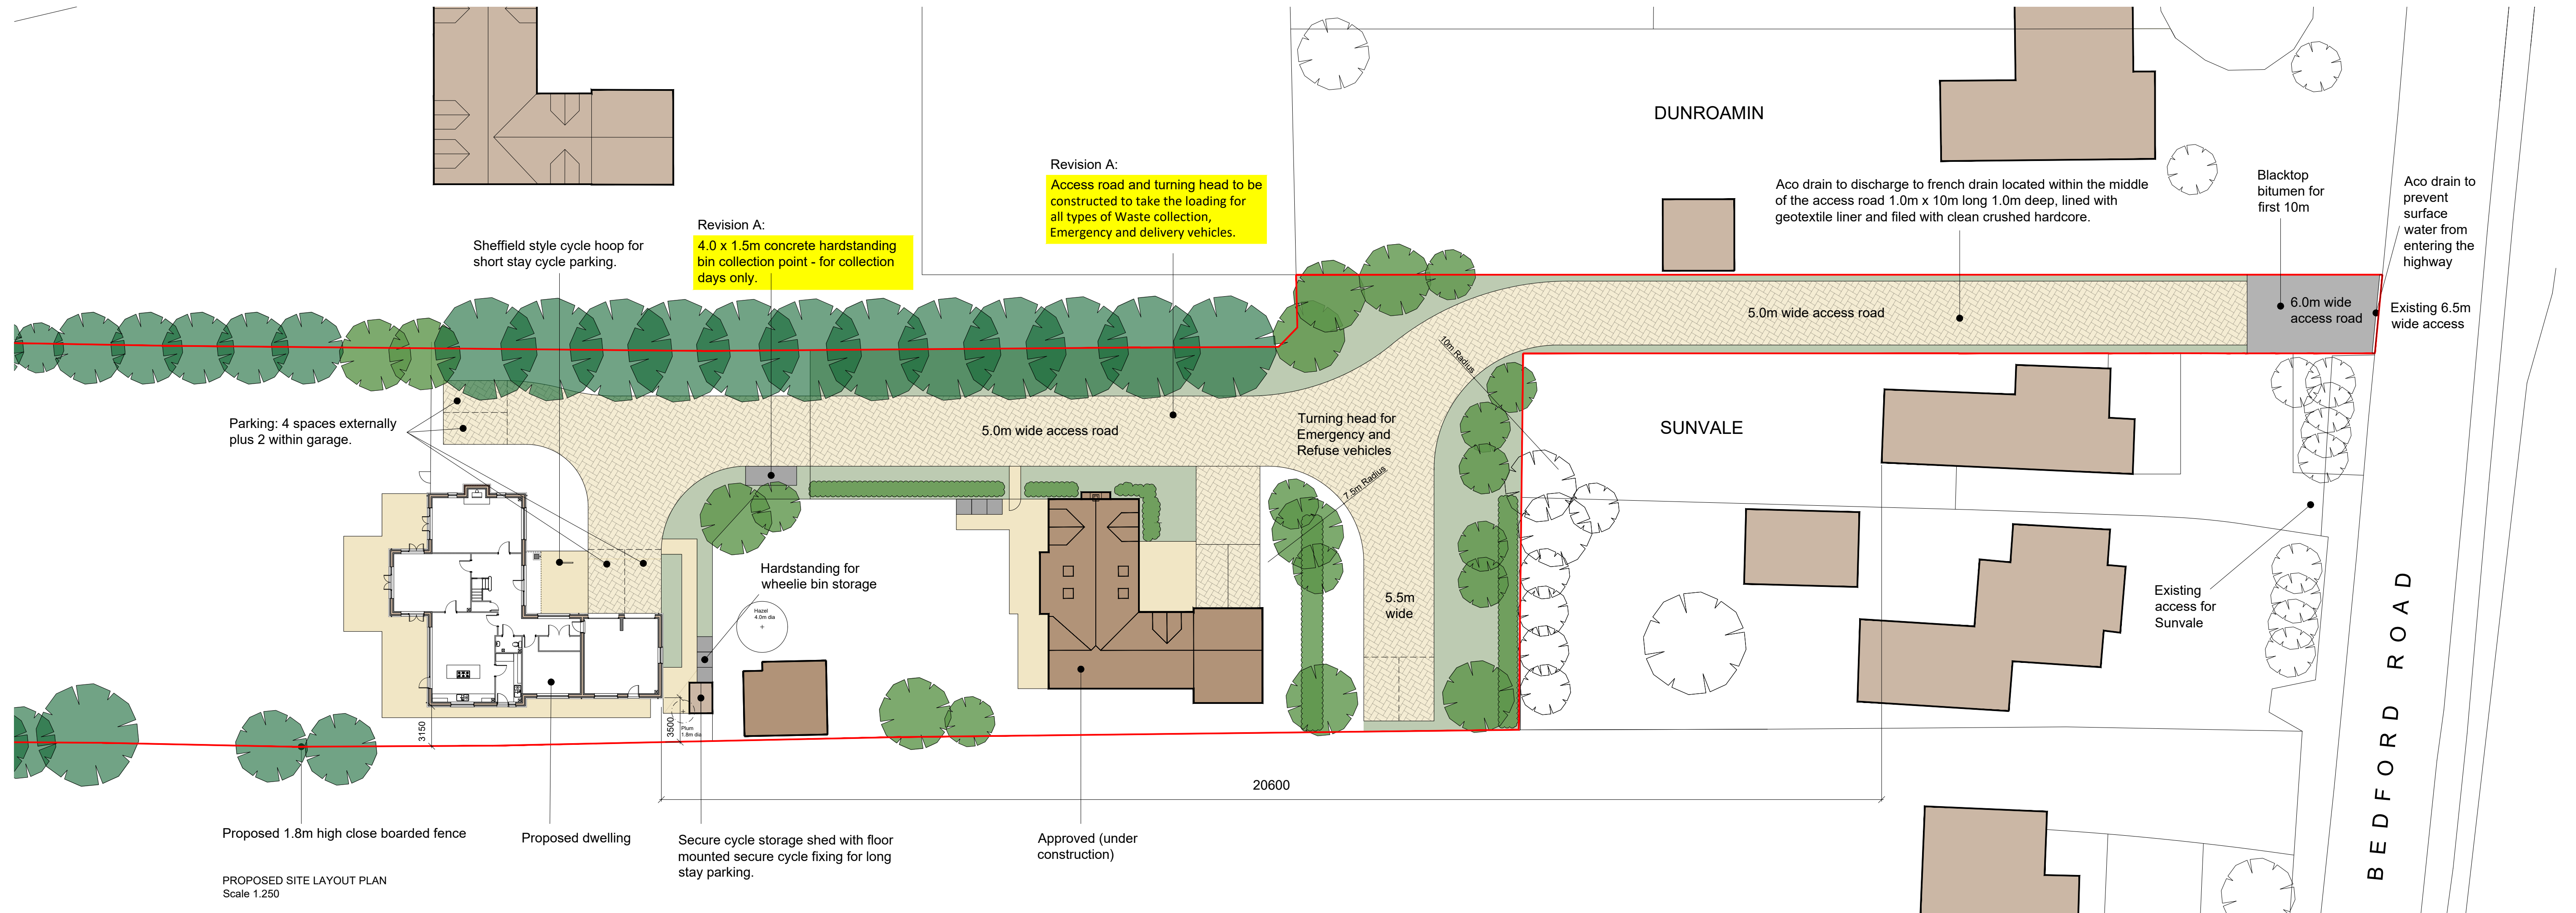


REVISION A: BIN COLLECTION POINT UPDATED

Client L. MUSGROVE

Project DETACHED DWELLING TO LAND
REAR OF SUNVALE, BEDFORD ROAD.
HOLWELL, HERTS. SG5 3RX

Drawing Title
PROPOSED SITE PLAN

Scale	1:250 @ A1 1:500 @ A3	Job No.	3350
Date	MAY 2024	Drawing No.	08
Drawn	SCC	Revision	A

Simon Carter Associates
PLANNING, DESIGN & DEVELOPMENT
42A West Road Sandy
Bedfordshire
SG19 1HB
Mobile: 07985 110863
Email: mrwonderfullme@hotmail.com

Simon Carter Associates © Copyright. This drawing should not be reproduced in whole or in part without written permission