


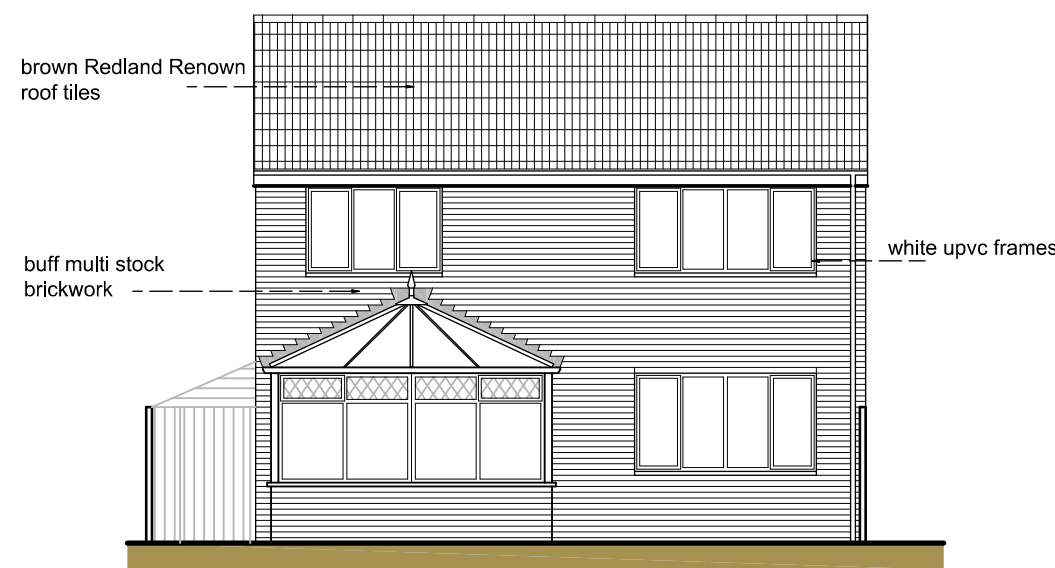


 


REAR ELEVATION

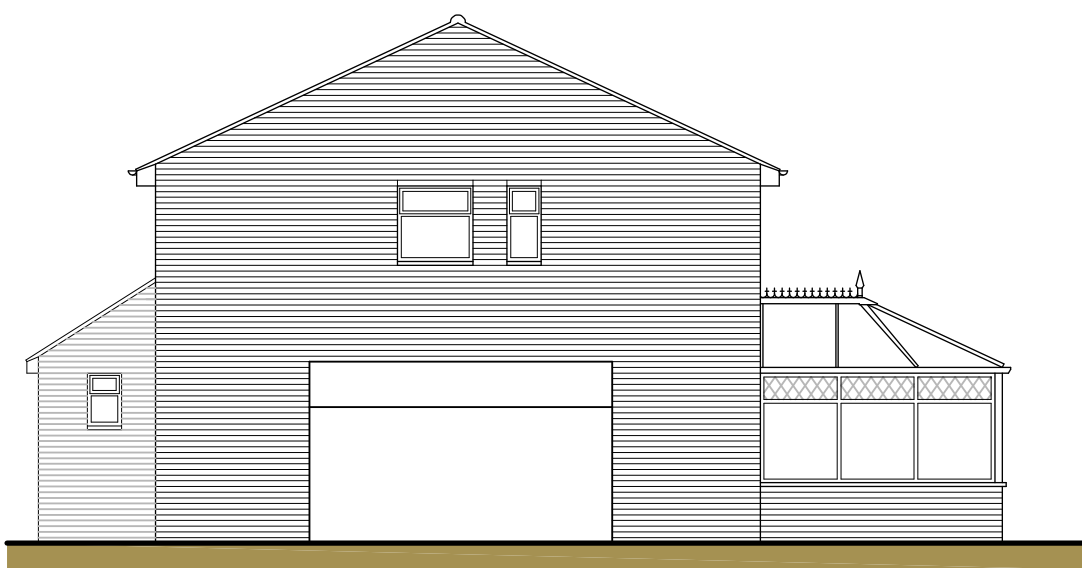



SIDE ELEVATION

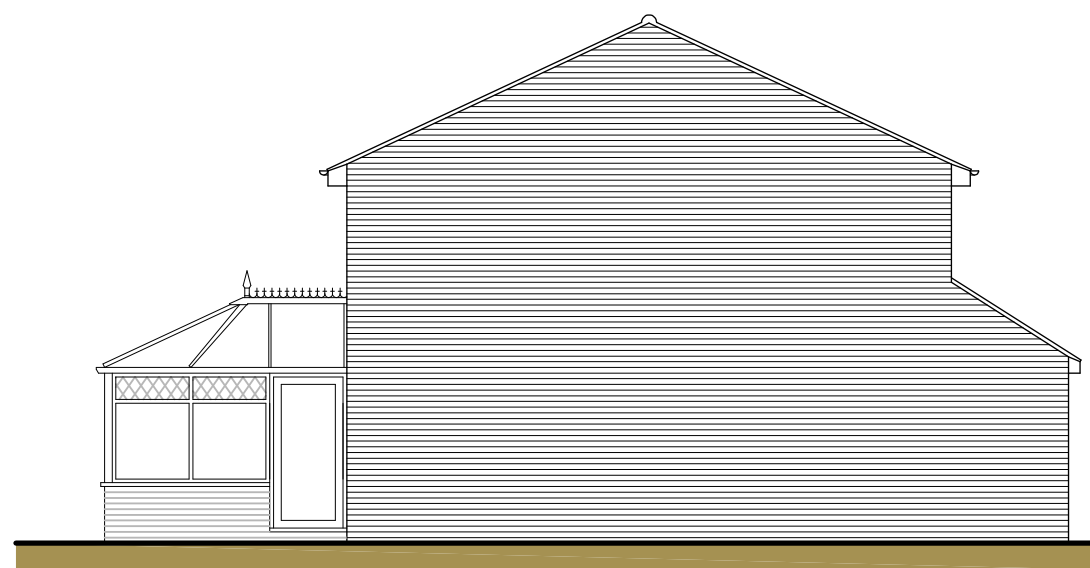


SIDE ELEVATION

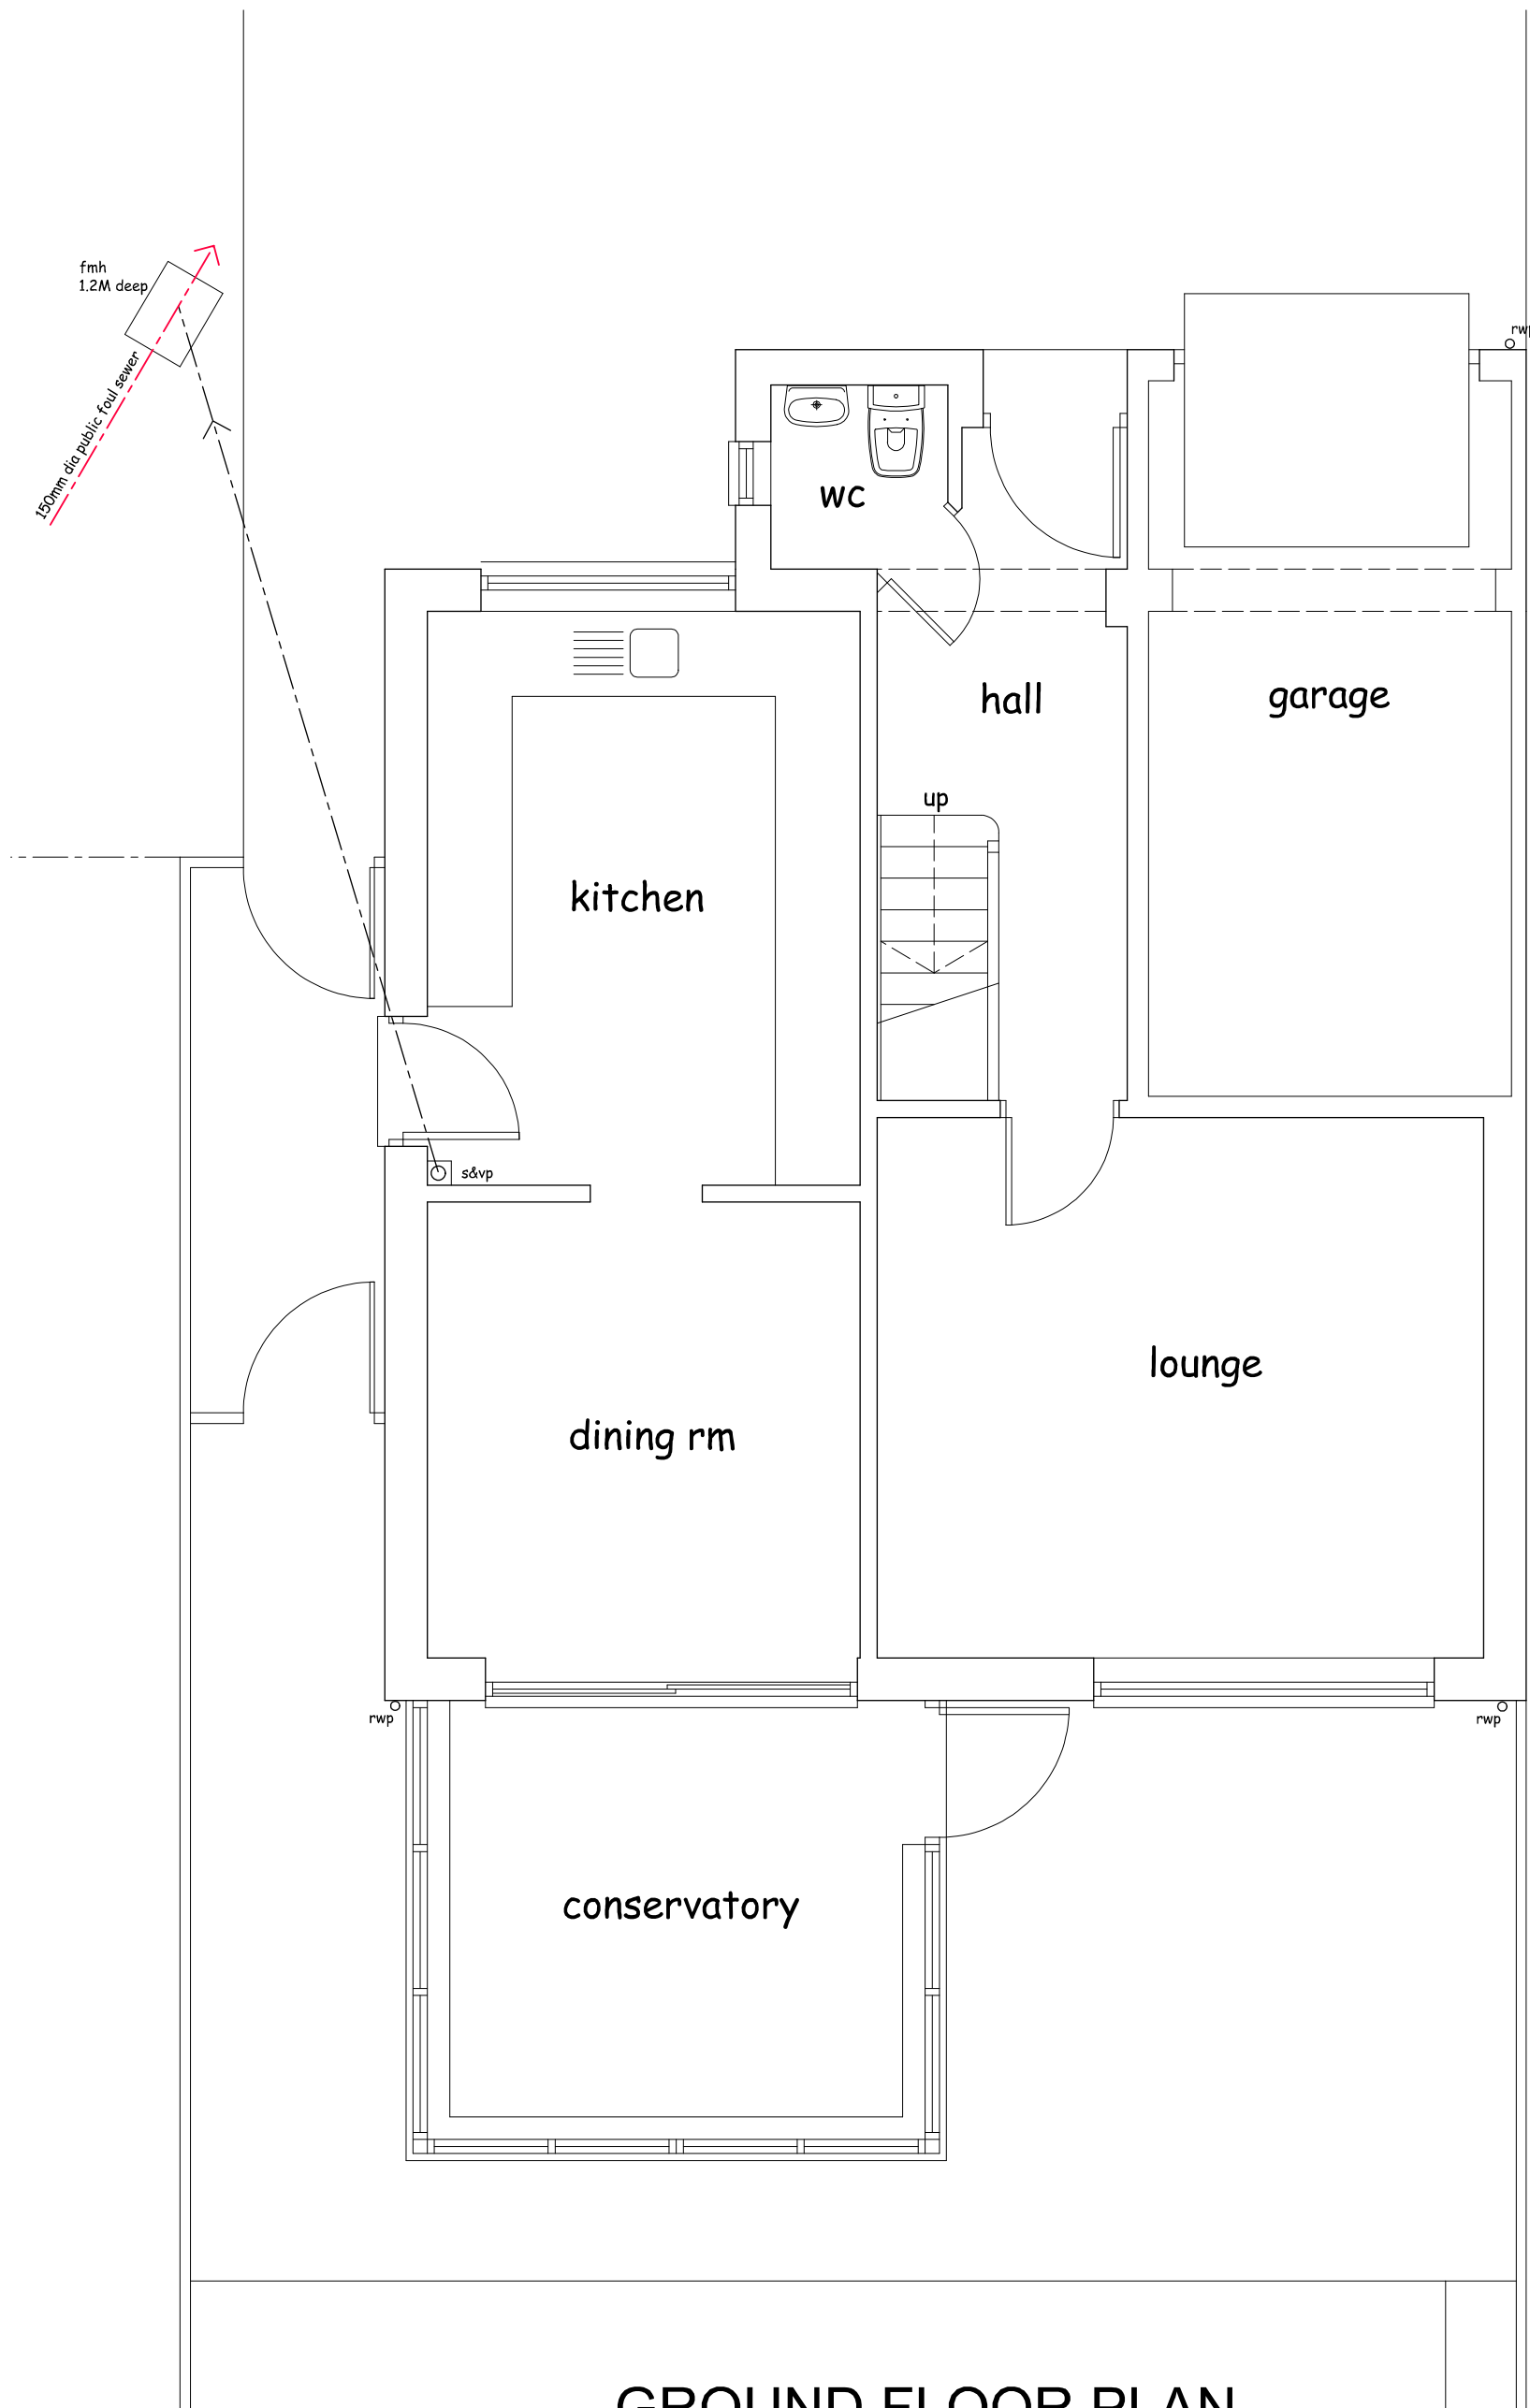

GROUND FLOOR PLAN

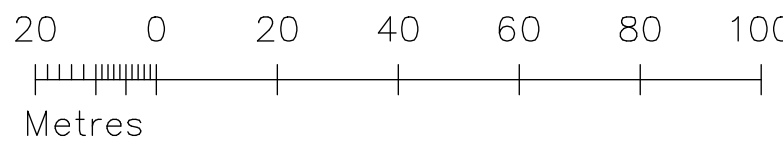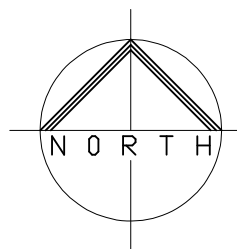

LOCATION PLAN 1:1250

 

Project

PROPOSED SINGLE STOREY
EXTENSION TO REAR OF
No 27 HOUSMAN AVENUE,
ROYSTON, HERTS
SG8 5DN

Client

GEORGINA PACK

Drawing

EXISTING PLAN

Scale 1:50 & 1:100 @ A1 Drawn C.R.

Checked Date Feb 25

Drawing No.

PAC/25/01

This drawing and design is copyright and must not
be reproduced in part or in whole without prior
written consent. Contractors must verify all
dimensions on site before commencing work