



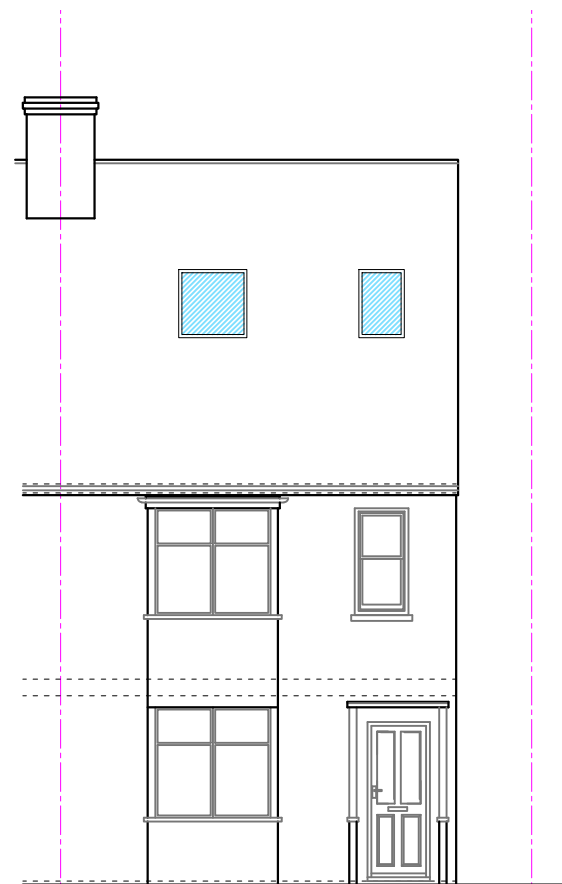


FRONT ELEVATION

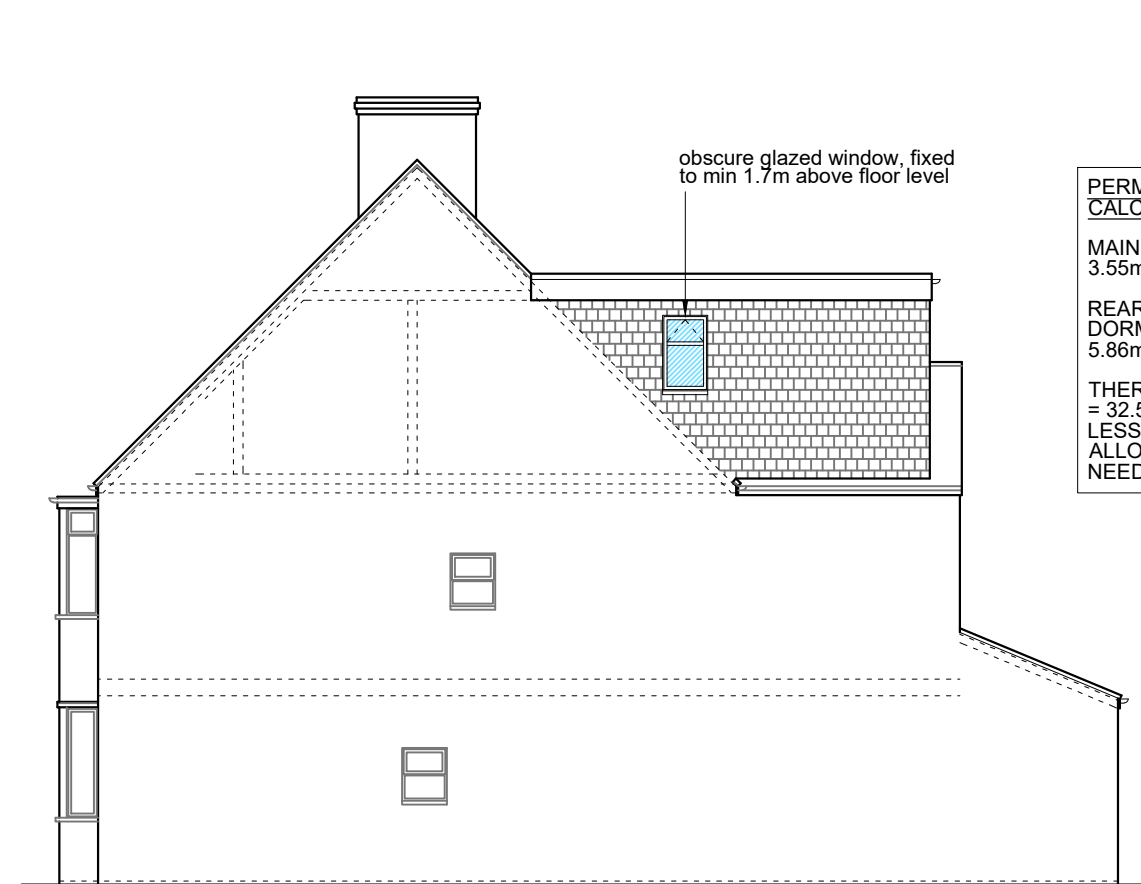


SIDE ELEVATION



PERMITTED DEVELOPMENT
CALCULATION :
MAIN REAR DORMER -
3.55m2 X 4.84m = 17.2m3
REAR PROJECTED ADDITION
DORMER -
5.86m2 X 2.61m = 15.3m3
THEREFORE 17.2m3 + 15.3m3
= 32.5m3 AND THEREFORE IS
LESS THAN THE 40m3
ALLOWANCE AND DOES NOT
NEED PLANNING PERMISSION

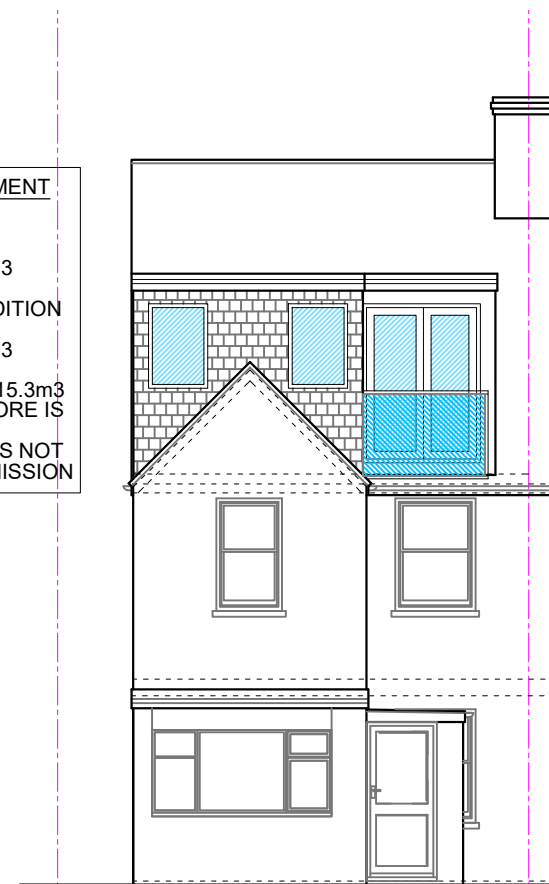


REAR ELEVATION

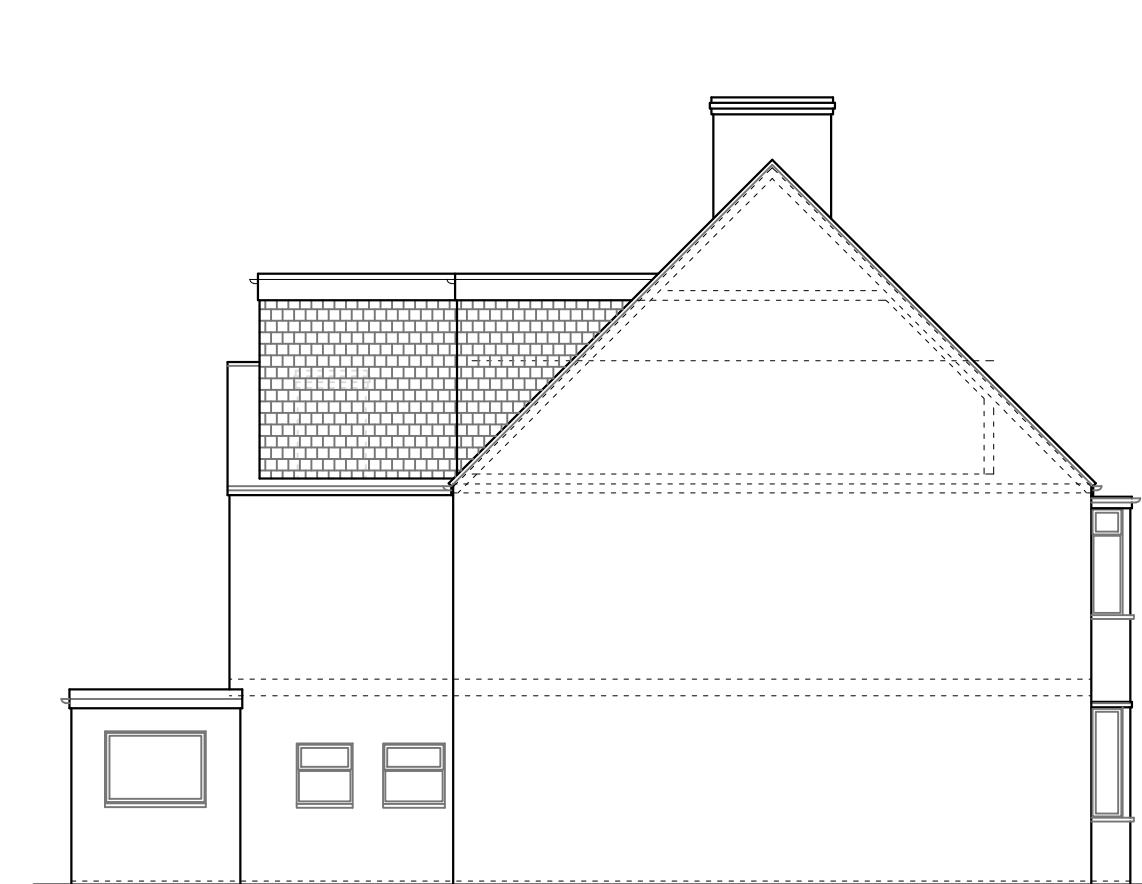


SIDE ELEVATION

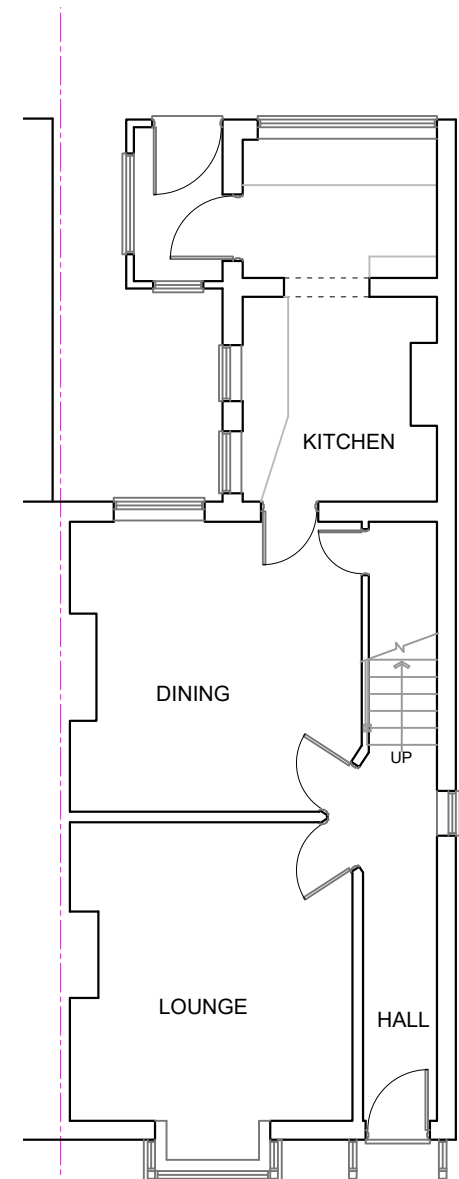 


GROUND FLOOR PLAN

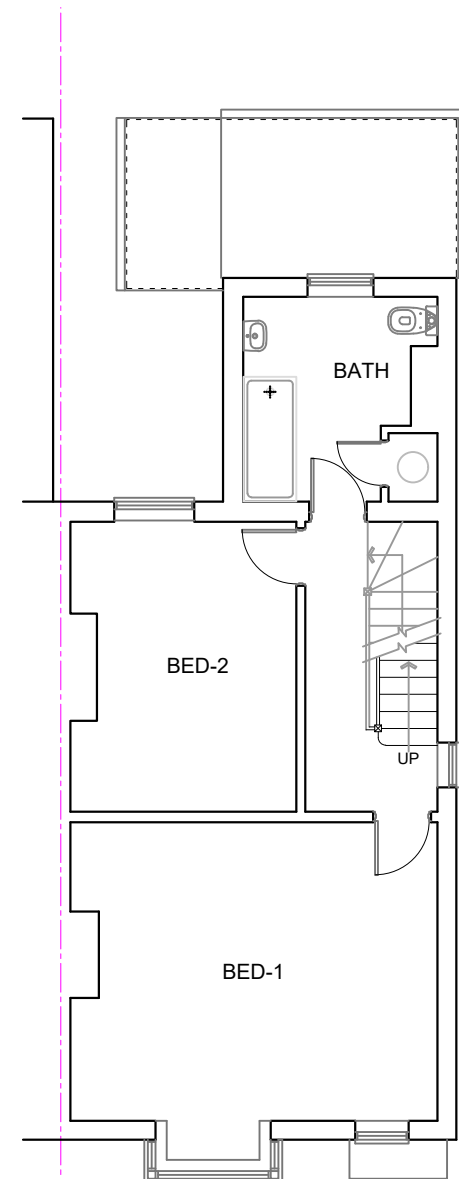

FIRST FLOOR PLAN

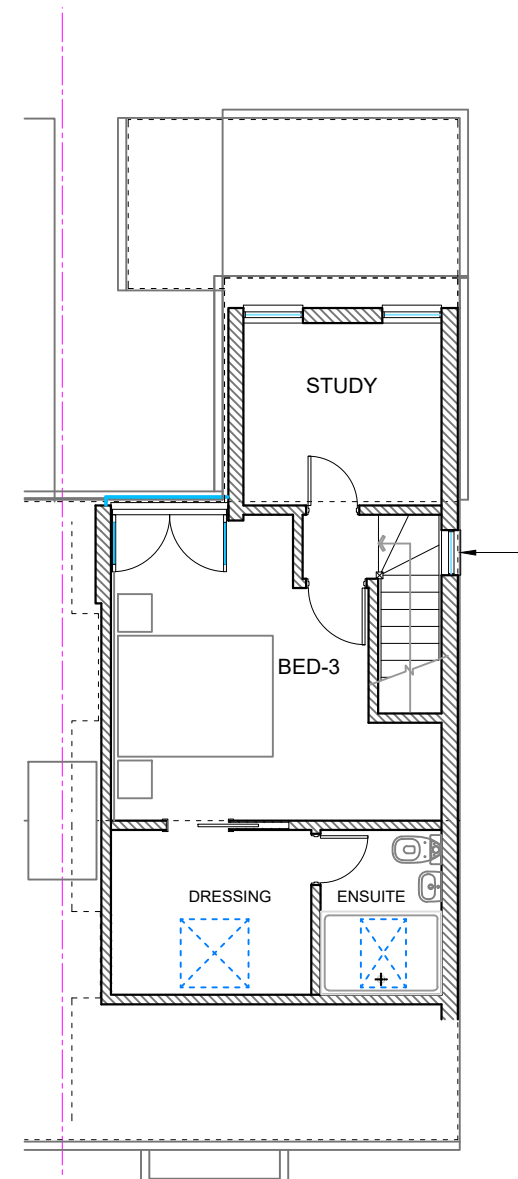

LOFT PLAN

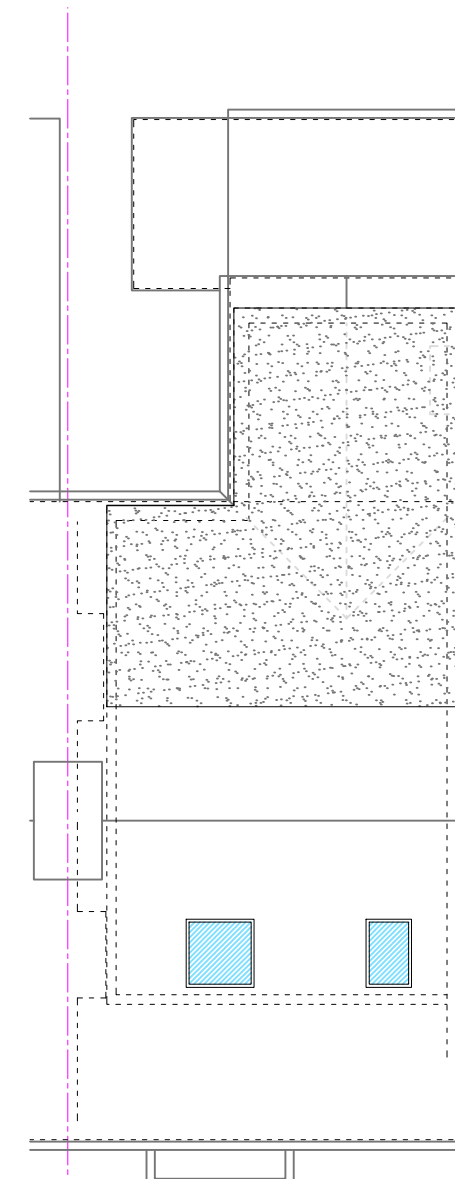

ROOF PLAN



THIS DRAWING PRINTED ON A2 SIZE PAPER



Home Extension Designs

HOME EXTENSION DESIGNS
HED HOUSE
60A BRIDGE ROAD EAST
WELWYN GARDEN CITY
HERTS AL7 1JU
tel : 01707 393971
e:info@hed.co.uk

Project: 23 Pondcroft Road,
Knebworth

Drawing Title: PLANS AND ELEVATIONS
AS PROPOSED

Drawn By: ALI Scale: 1:100 Date: April 2025

Dwg Status: PLANNING Checked:

Drawing No: 6141-P01 Revision: C