


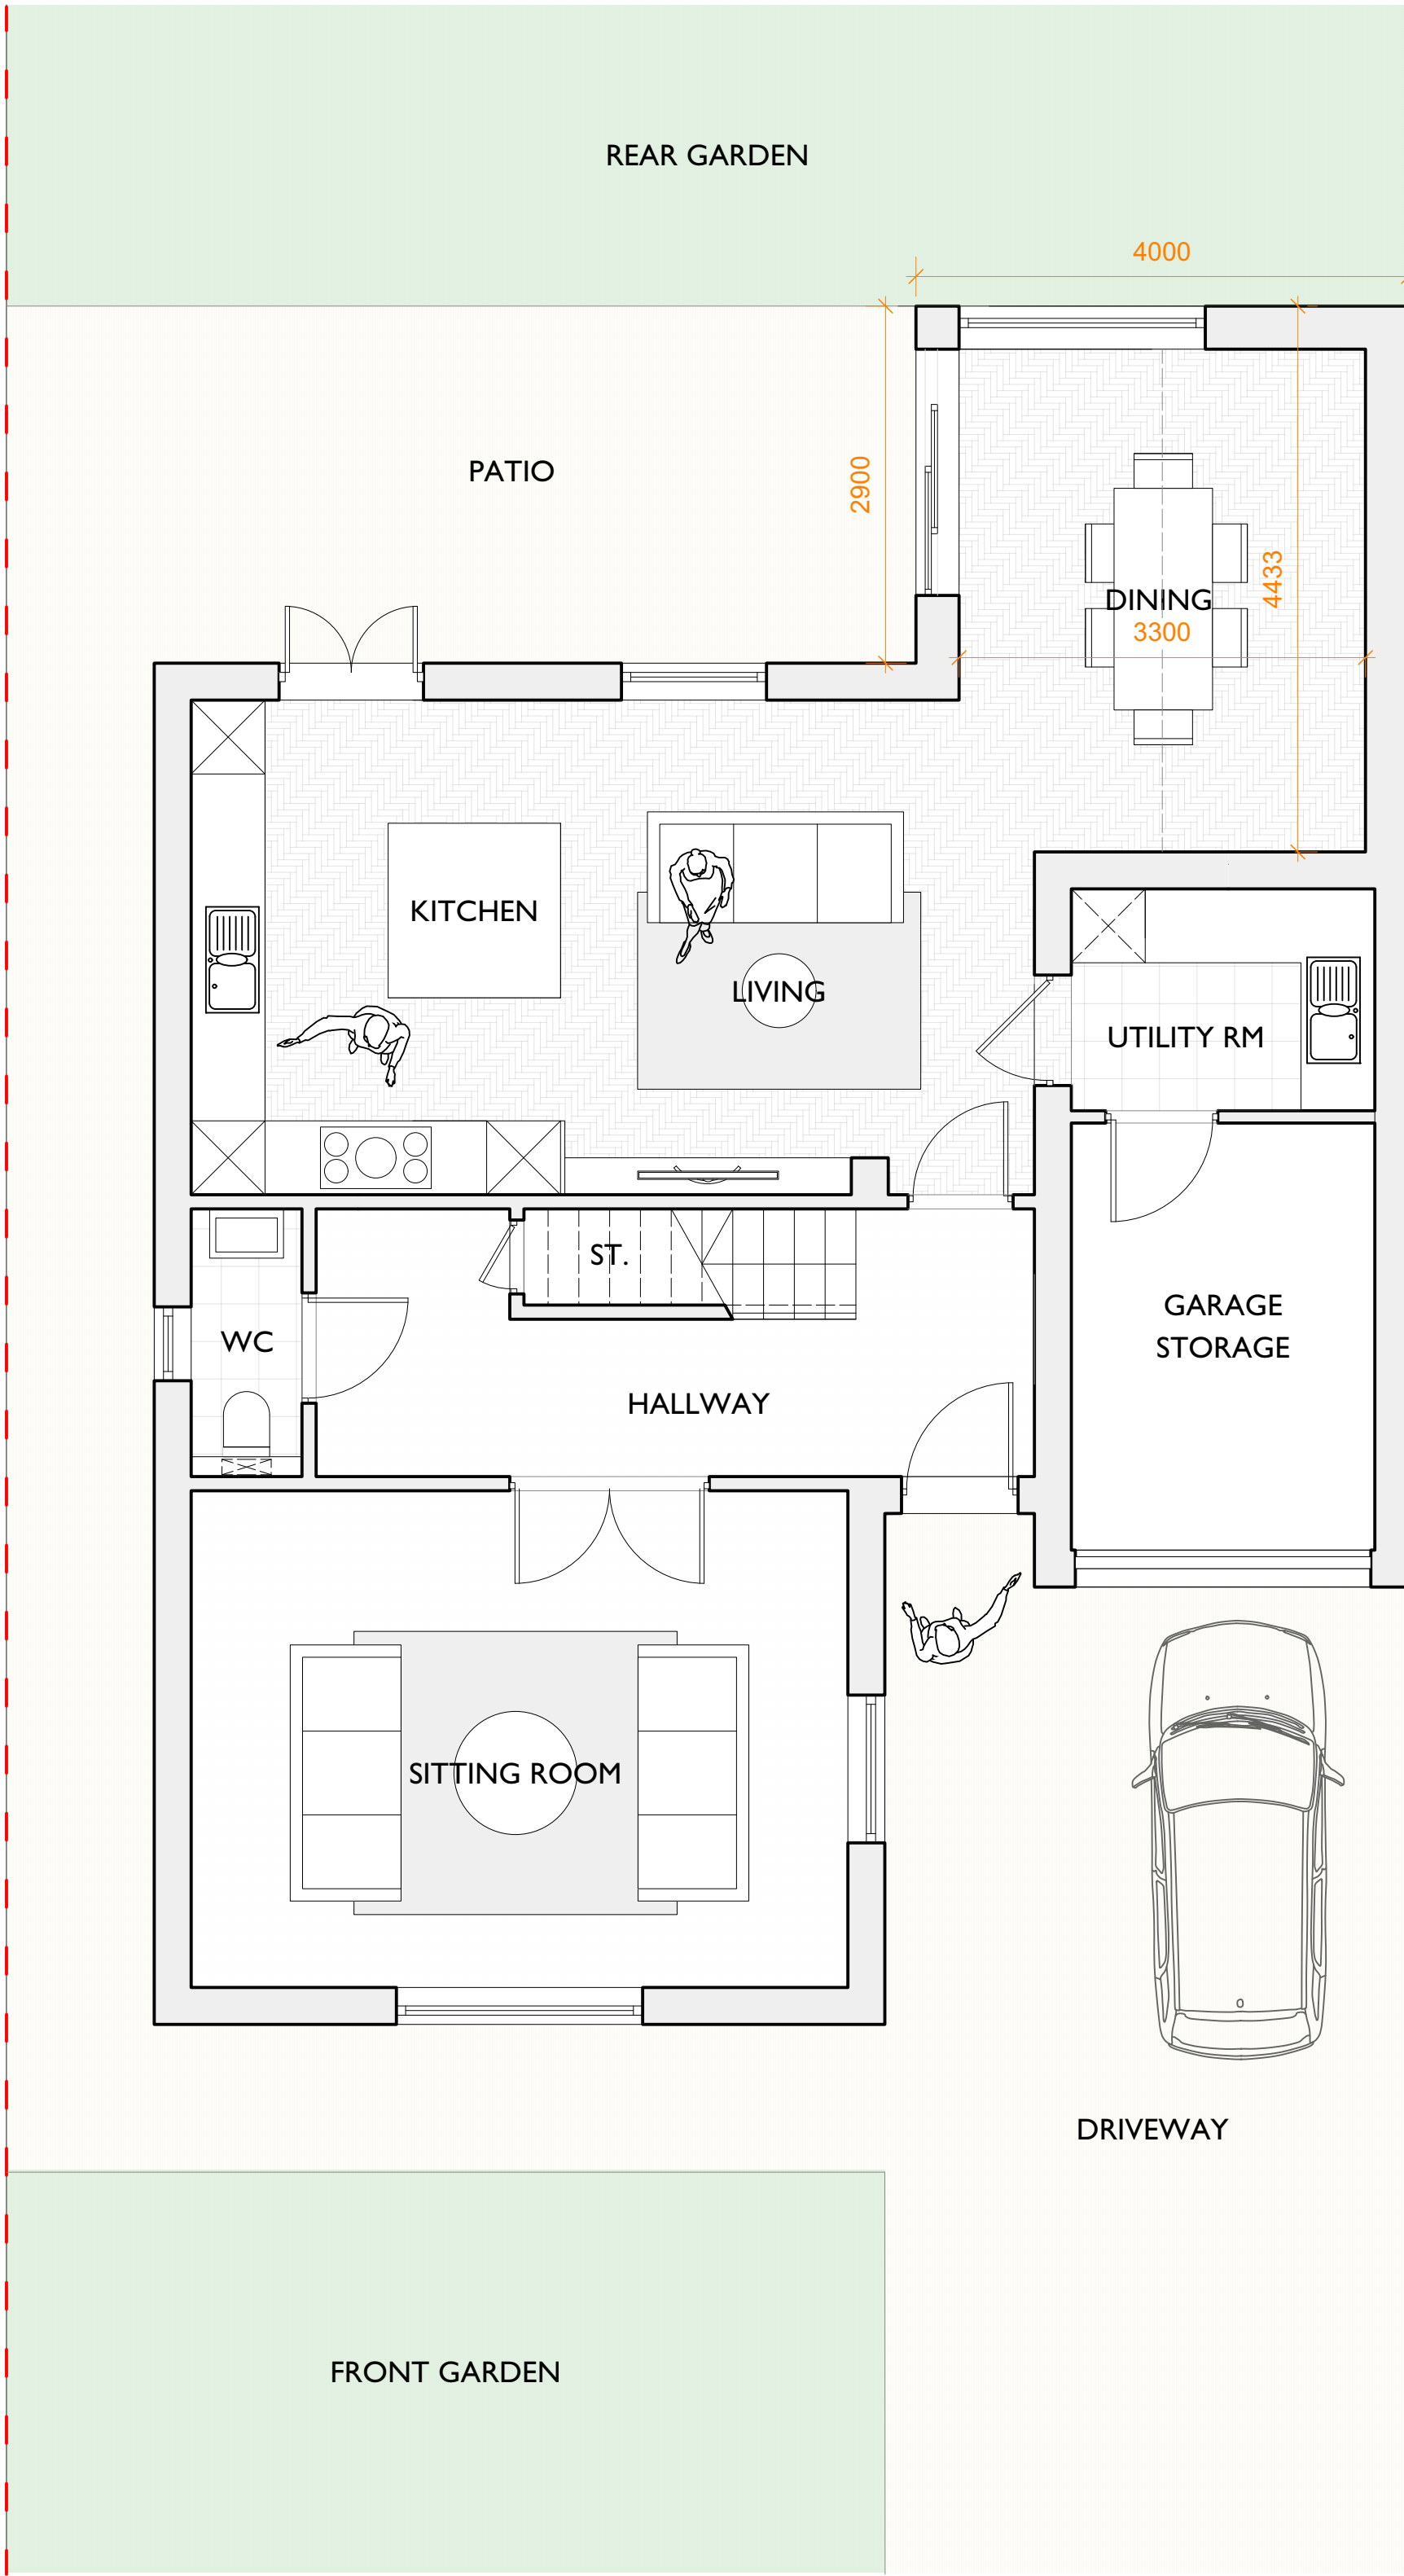

1 Ground Floor Plan As Proposed
Scale: 1:50

0 1 2 3 4 5 M



Do not scale from this drawing - any discrepancies to be notified to the architect in writing.
Drawing is issued for planning purposes only and should be read in conjunction with all issued information.
This drawing is copyright and should not be reproduced without permission.

BACKHOUSE JONES ARCHITECTS

Project: 20 Bradway, Whitwell
Date: April 2025
Stage: Planning
Drawing Title: Plans as Proposed
Drawing Number: DR-BWH-A-PL-102-01
Scale: 1:50 @ A2 / 1:100 @ A4