


26 Manor Crescent
28 Manor Crescent




28 Manor Crescent
30 Manor Crescent

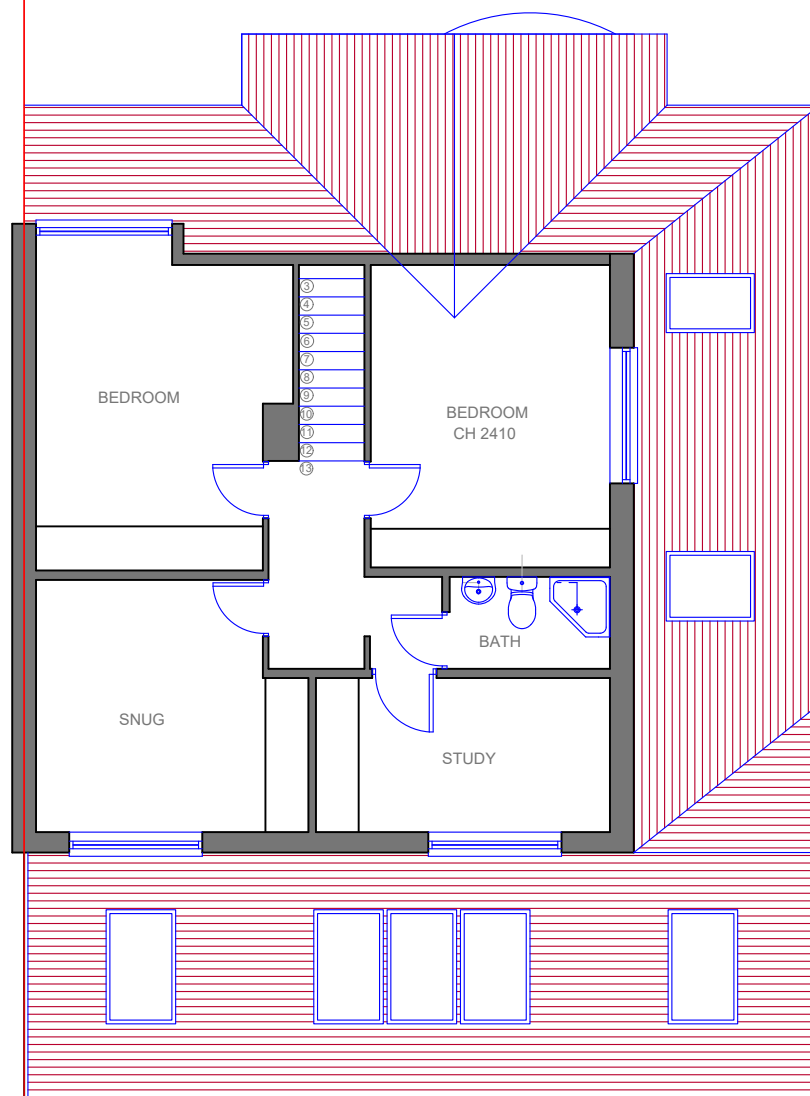

FIRST FLOOR PLAN
AS PROPOSED

Note: All dimensions are in mm
unless stated otherwise

 

Prepared by: A+L Architecture Studio, Hitchin	
Address: 28, Manor Crescent Hitchin, SG4 9LY	
Drawing name: First Floor Plan: As Proposed	
Scale: 1:100 @ A4	Date drawn: July 2024
Drawing number: 28MC-FP202 Rev 00	