



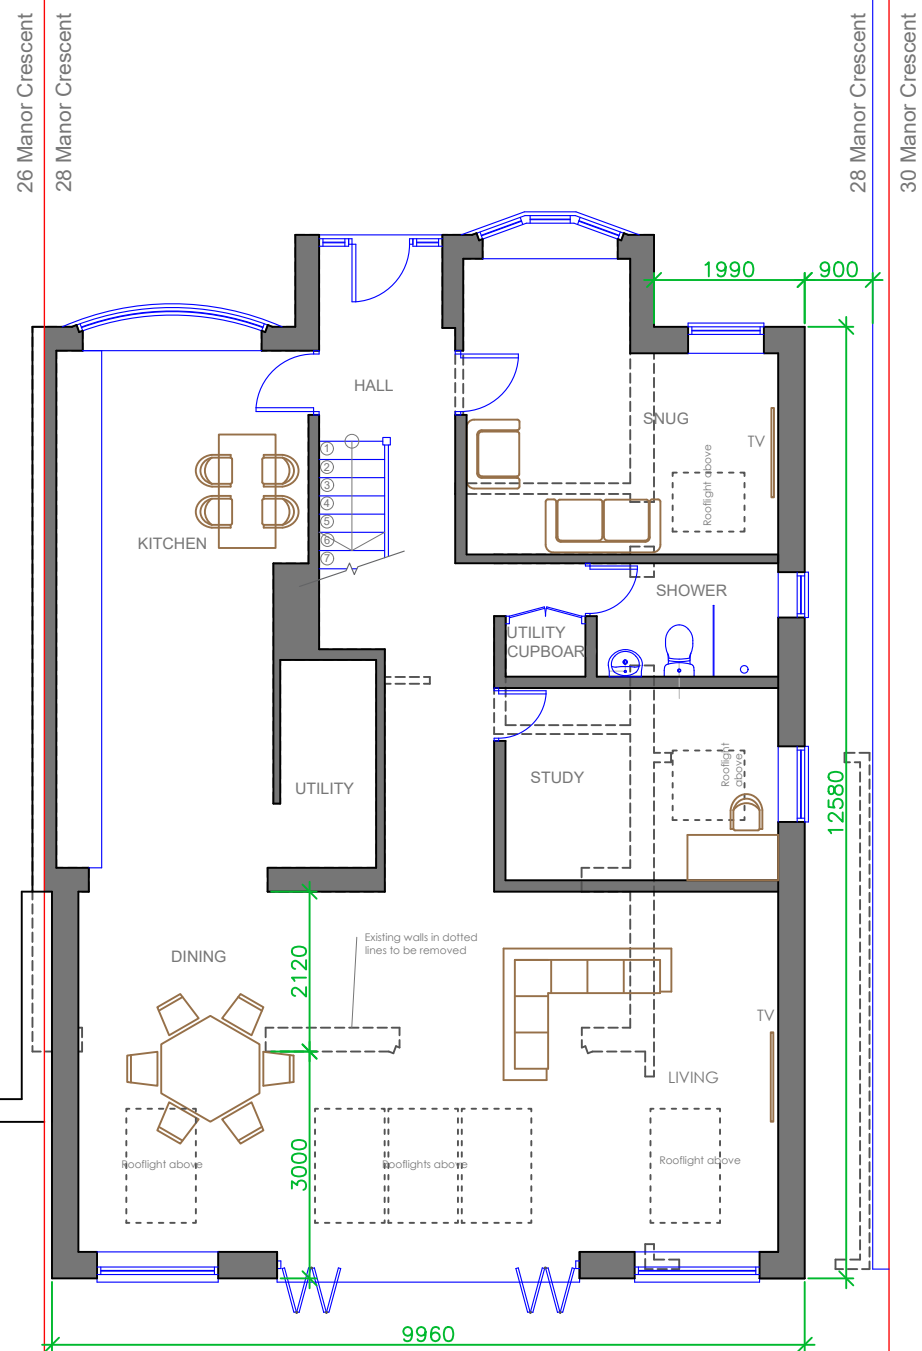

Note: All dimensions are in mm unless stated otherwise

 

Prepared by:
A+L Architecture Studio, Hitchin

Address:
**28, Manor Crescent
Hitchin, SG4 9LY**

Drawing name:
Ground Floor Plan: As Proposed

Scale: 1:100 @ A4	Date drawn: July 2024
---------------------------------	---------------------------------

Drawing number:
**28MC-FP201
Rev 00**

 **GROUND FLOOR PLAN
AS PROPOSED**