

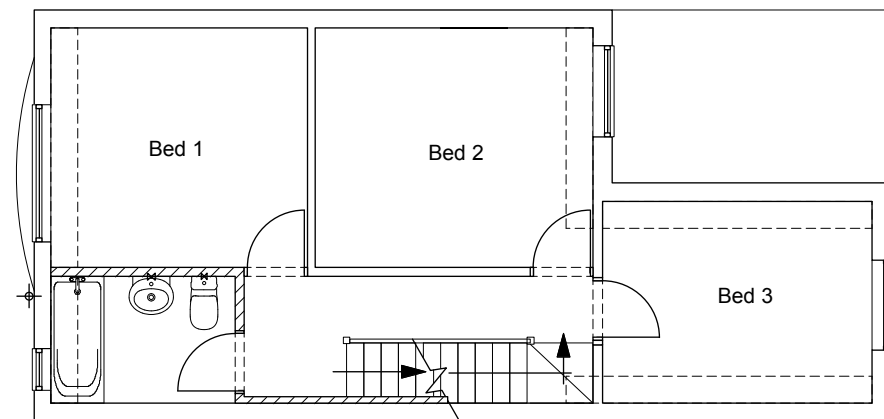



All survey information provided is visible or accessible, further investigation may be required to ascertain hidden or inaccessible information. Information on adjoining properties is from O.S. plan and observation only.

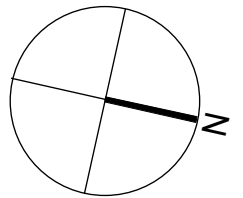


Proposed First Floor Plan (1:100)

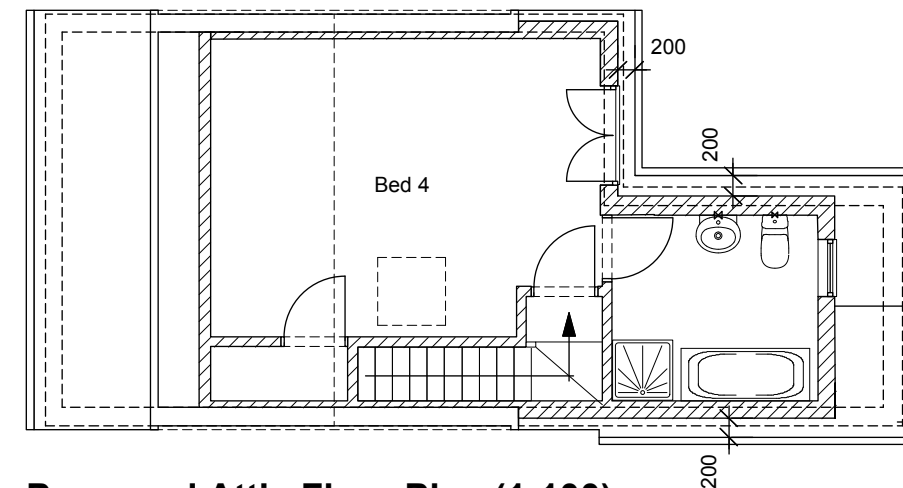


Proposed Attic Floor Plan (1:100)

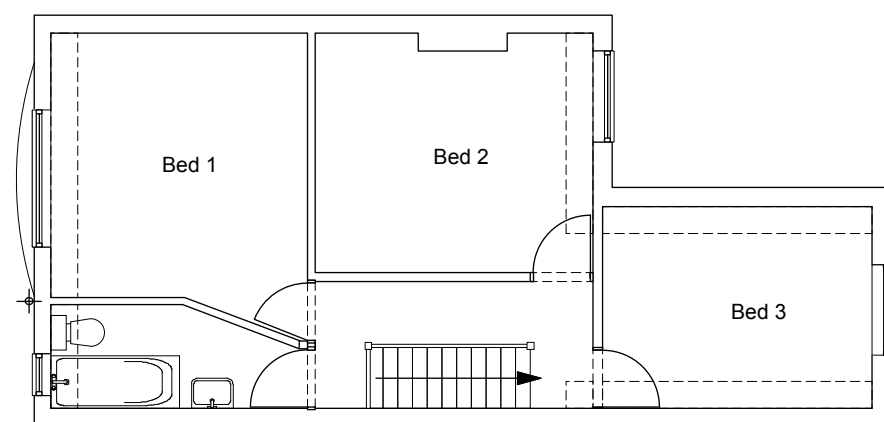

Existing First Floor Plan (1:100)

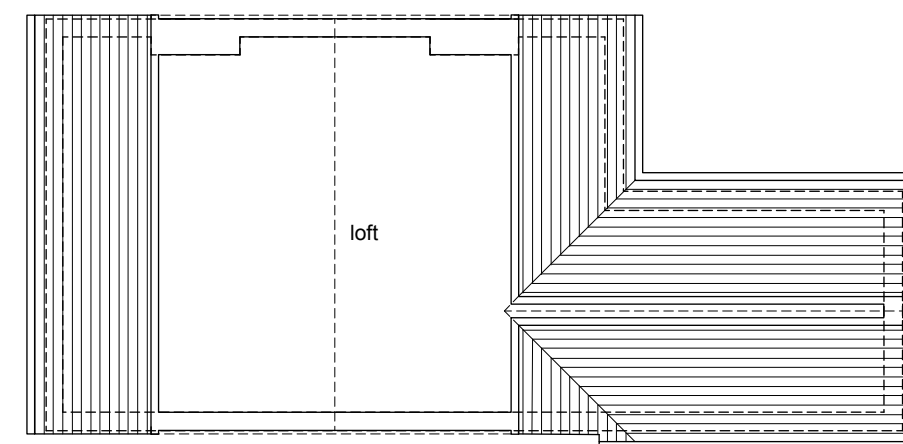

Existing Attic Floor Plan (1:100)

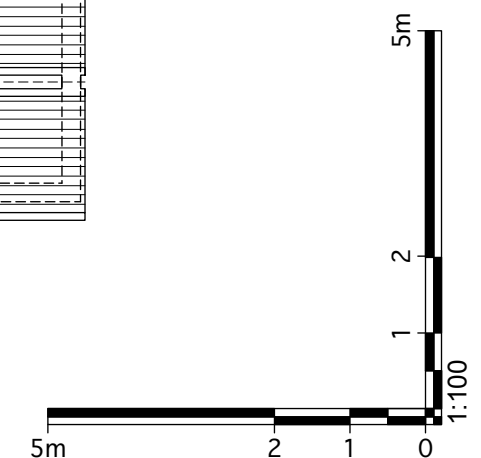

This drawing has been produced for the applicant for the project/site named below and is submitted as part of a planning/permitted development application relating to this site name only and is not intended for use by any other person or organisation or for any other purpose.

revision	description	date	project 4 Alexandra Road, Hitchin title Ex. & Prop. First Floor & Attic Plans
A	Amended proposal for loft conversion only	July 2024	job no. 368 dwg. no./rev/status PL011A
			scale 1:100 @ A3 date May 2024
			Nigel Cox Architects
© Nigel Cox Architects 13 Mornington Welwyn Herts AL6 0AJ 07849 886755 nigelcoxarchitects@gmail.com			

© Nigel Cox Architects 13 Mornington Welwyn Herts AL6 0AJ 07849 886755 nigelcoxarchitects@gmail.com