

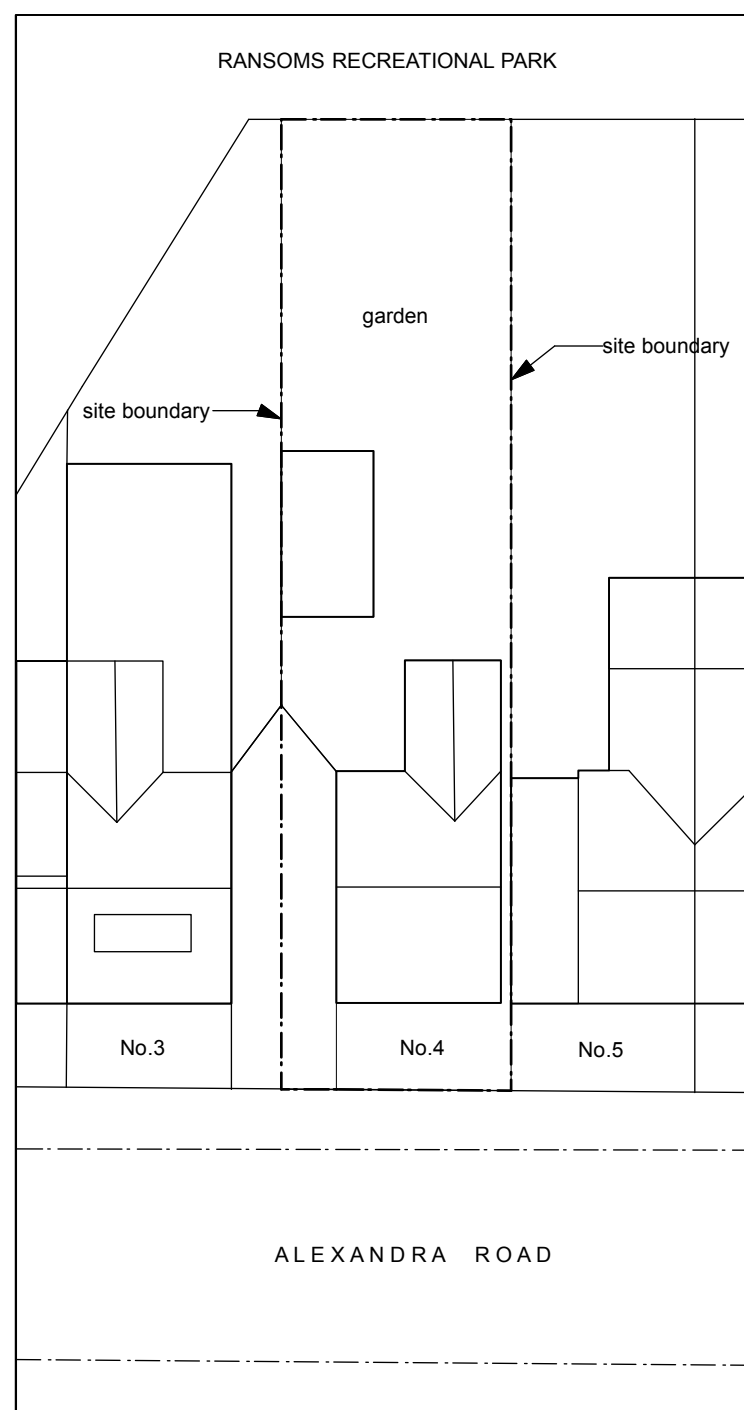



All survey information provided is visible or accessible, further investigation may be required to ascertain hidden or inaccessible information. Information on adjoining properties is from O.S. plan and observation only.

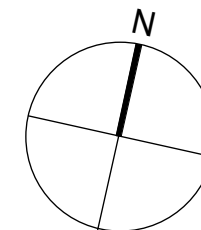

Existing Site Plan (1:250)

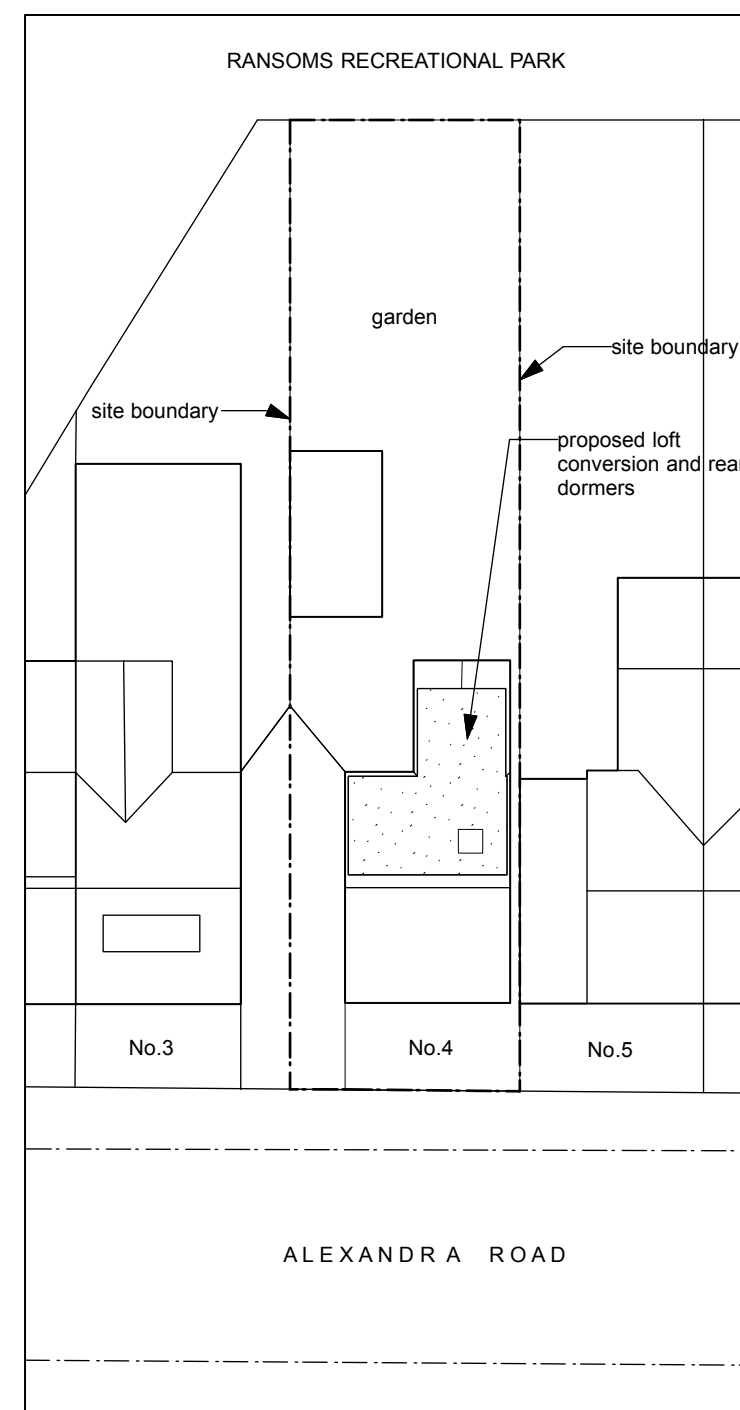

Proposed Site Plan (1:250)

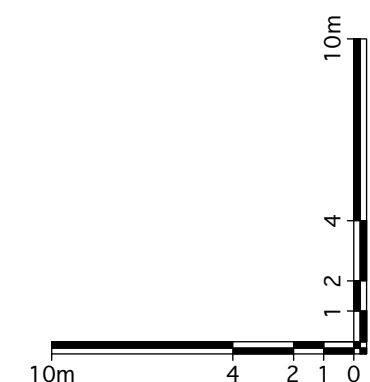

This drawing has been produced for the applicant for the project/site named below and is submitted as part of a planning/permitted development application relating to this site name only and is not intended for use by any other person or organisation or for any other purpose.

revision	description	date	project	4 Alexandra Road, Hitchin	title	Ex. & Prop. Site and Roof Plans
A	Amended proposal for loft conversion only	July 2024	job no.	368	dwg. no./rev/status	PL008A
			scale	1:250 @ A3	date	May 2024
Nigel Cox Architects						

© Nigel Cox Architects 13 Mornington Welwyn Herts AL6 0AJ 07849 886755 nigelcoxarchitects@gmail.com